



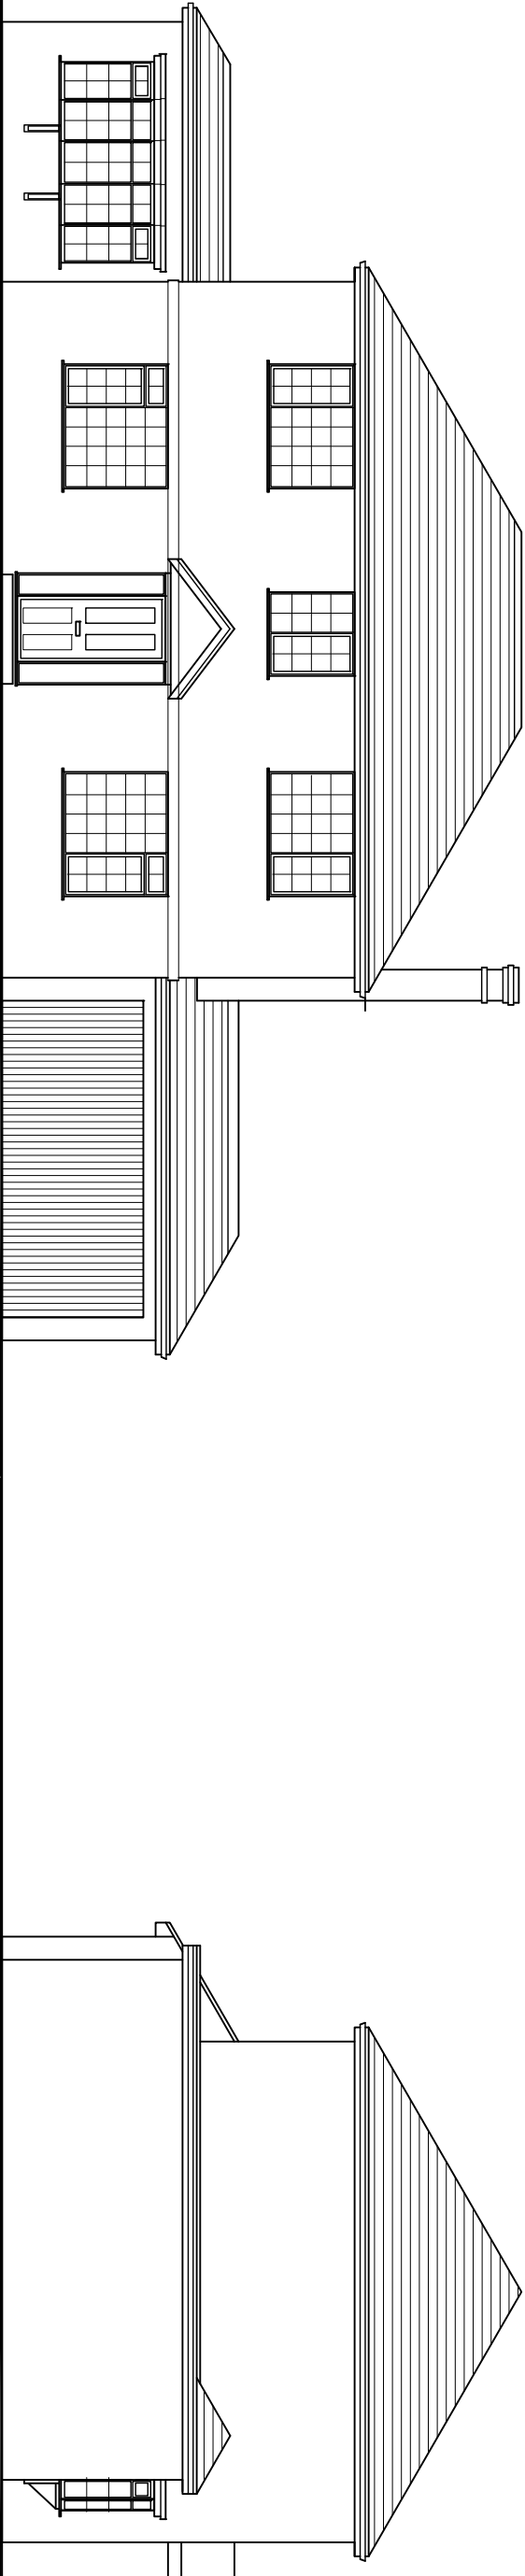


front

side

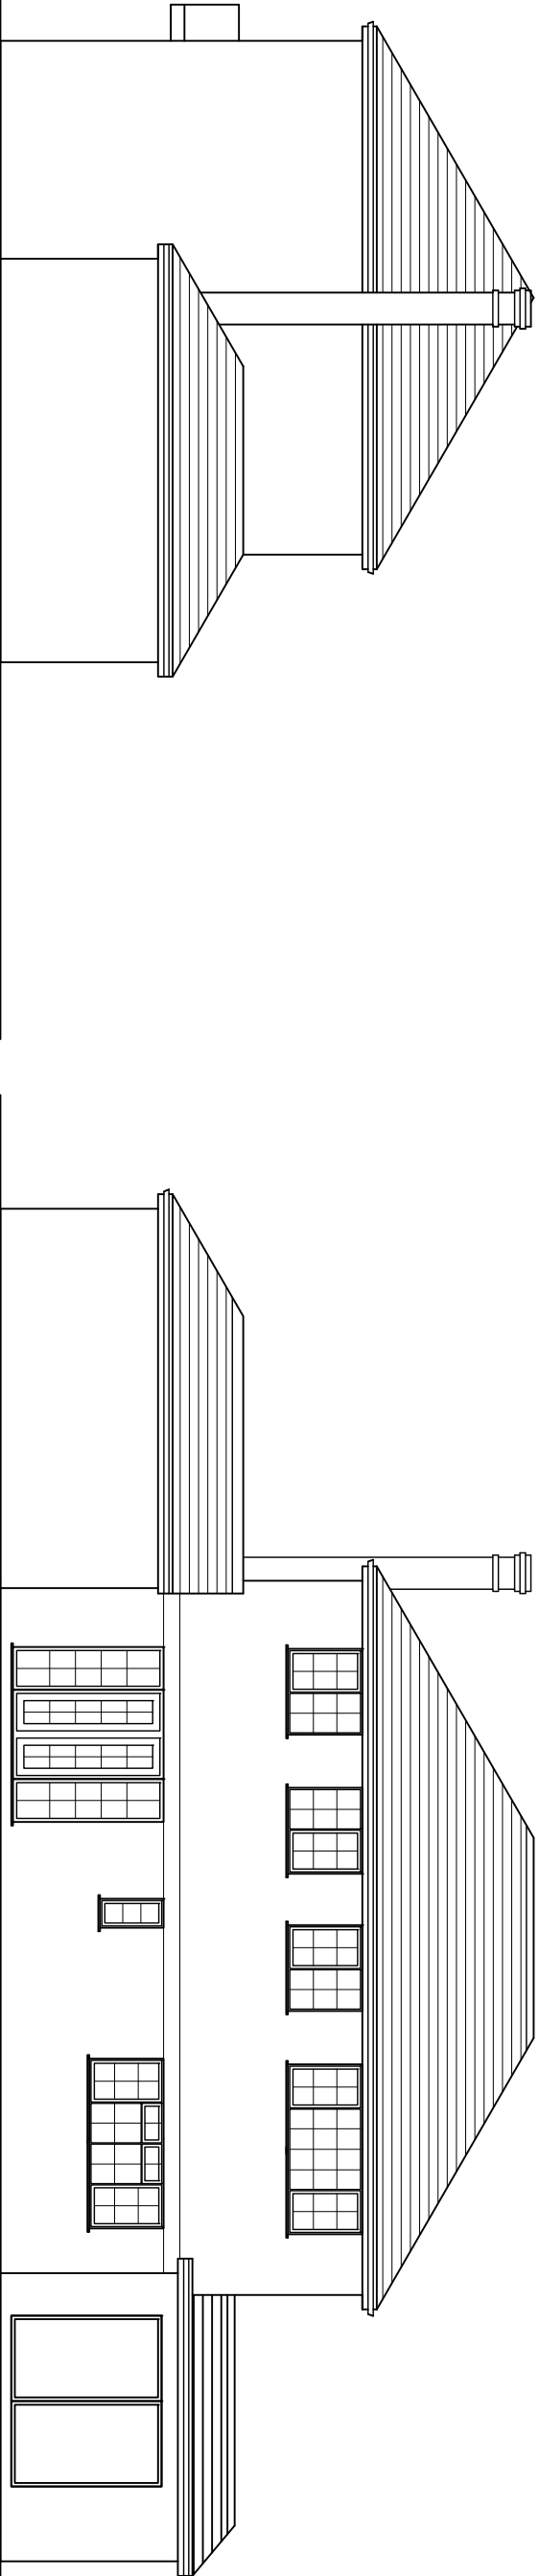


side

rear

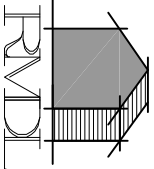

RAMMURTI DESIGN LTD
ARCHITECTURAL & PLANNING SERVICES
268 TILGHURST ROAD, READING RG30 2NE
TEL/FAX: 01189510628 MOB: 07799883574

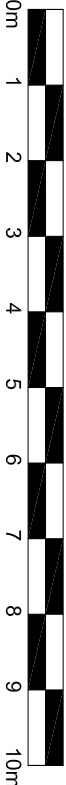

Revised Proposals for part single and part double storey side and rear extensions to include demolition of existing garage at 21, Mayfields, Sindlesham, RG41 5BY
for Mr Dhiraj Jain

ELEVATIONS - EXISTING

Scale: 1/100
Date: October 2022
MF-W21:007 Rev -