




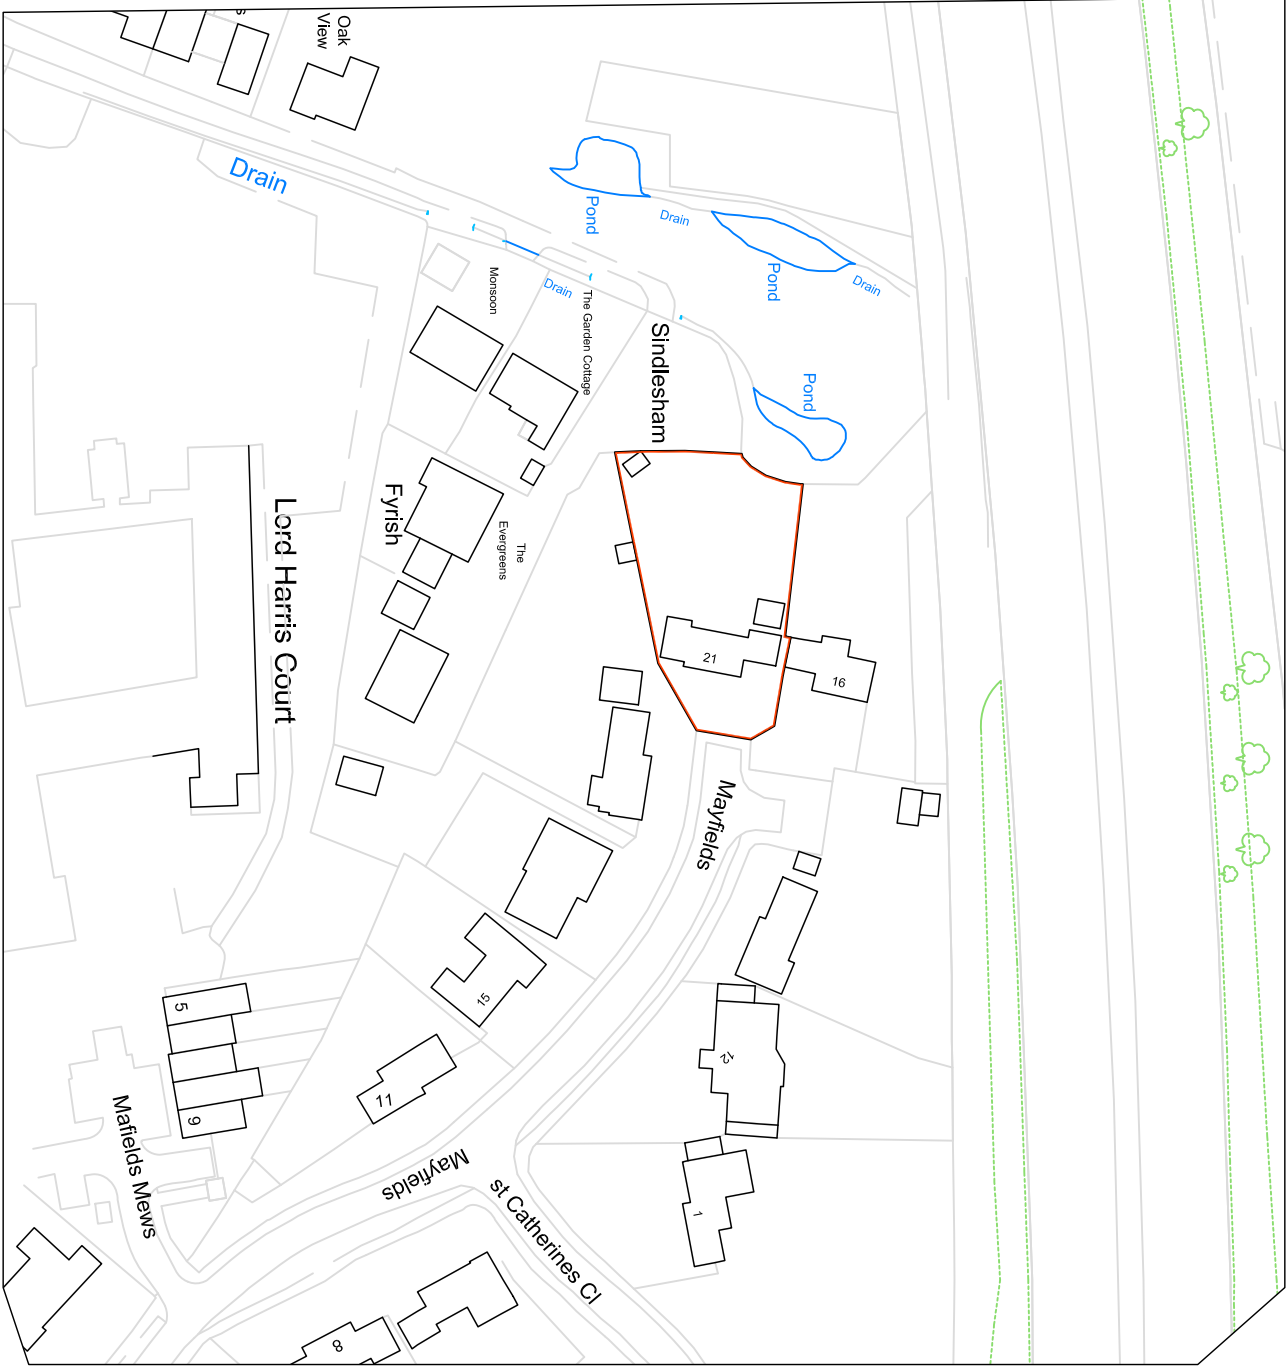



LOCATION PLAN 1:1250

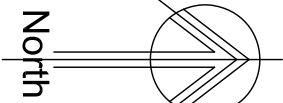

Crown copyright and database rights Ordnance Survey 0100031673 (2022)

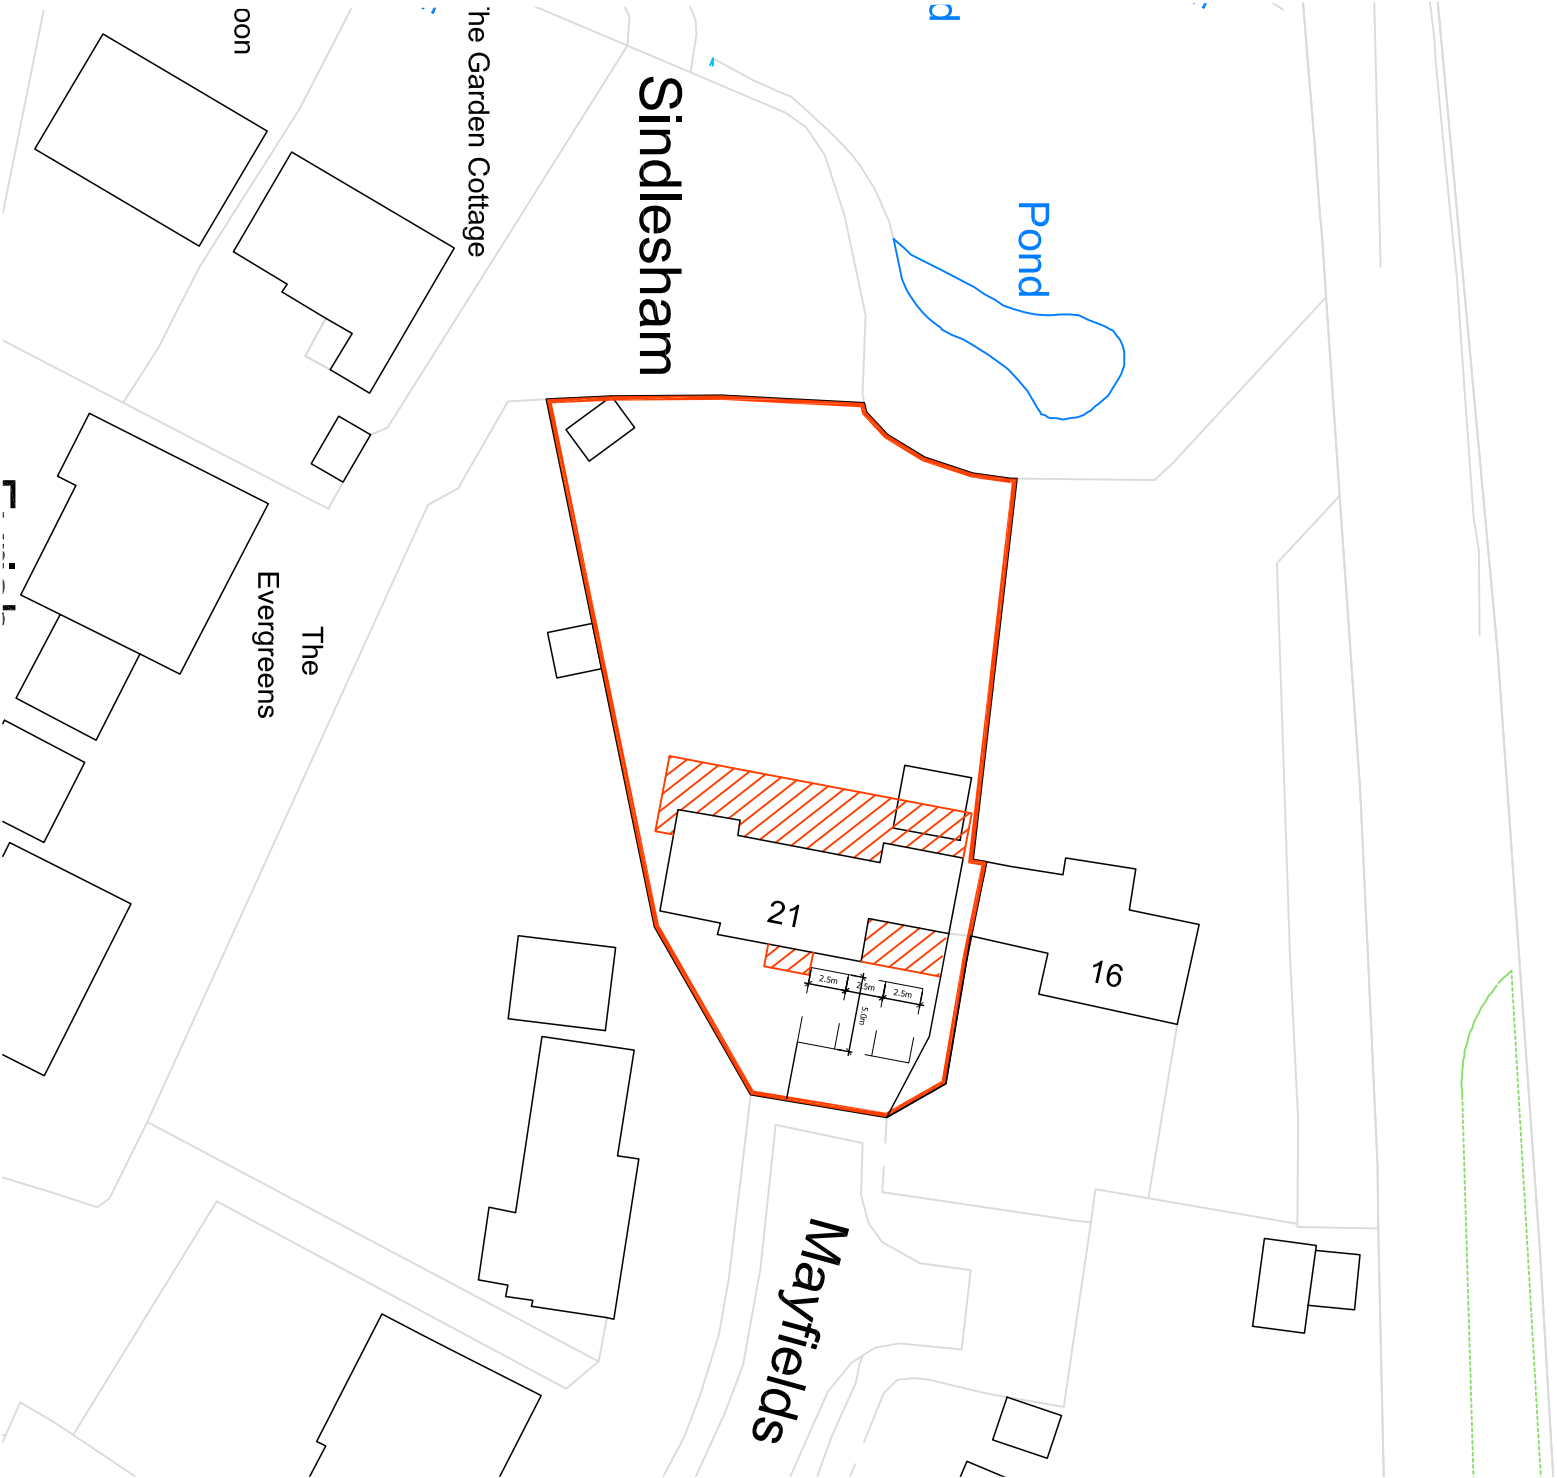

BLOCK PLAN 1:500

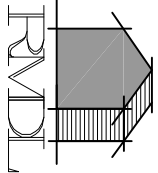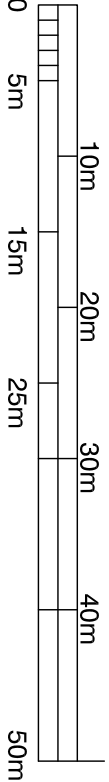

RAMMURTI DESIGN LTD
ARCHITECTURAL & PLANNING SERVICES
268 TILGHURST ROAD, READING RG30 2NE
TEL/FAX: 01189510628 MOB: 07799883574

SITE BLOCK & LOCATION PLANS

Revised Proposals for part single and part double storey side and rear extensions to include demolition of existing garage at 21, Mayfields, Sindlesham, RG41 5BY
for Mr Dhirraj Jain

Scale: as shown @A3 drawing
Date: October 2022 MFS21:001 Rev -