


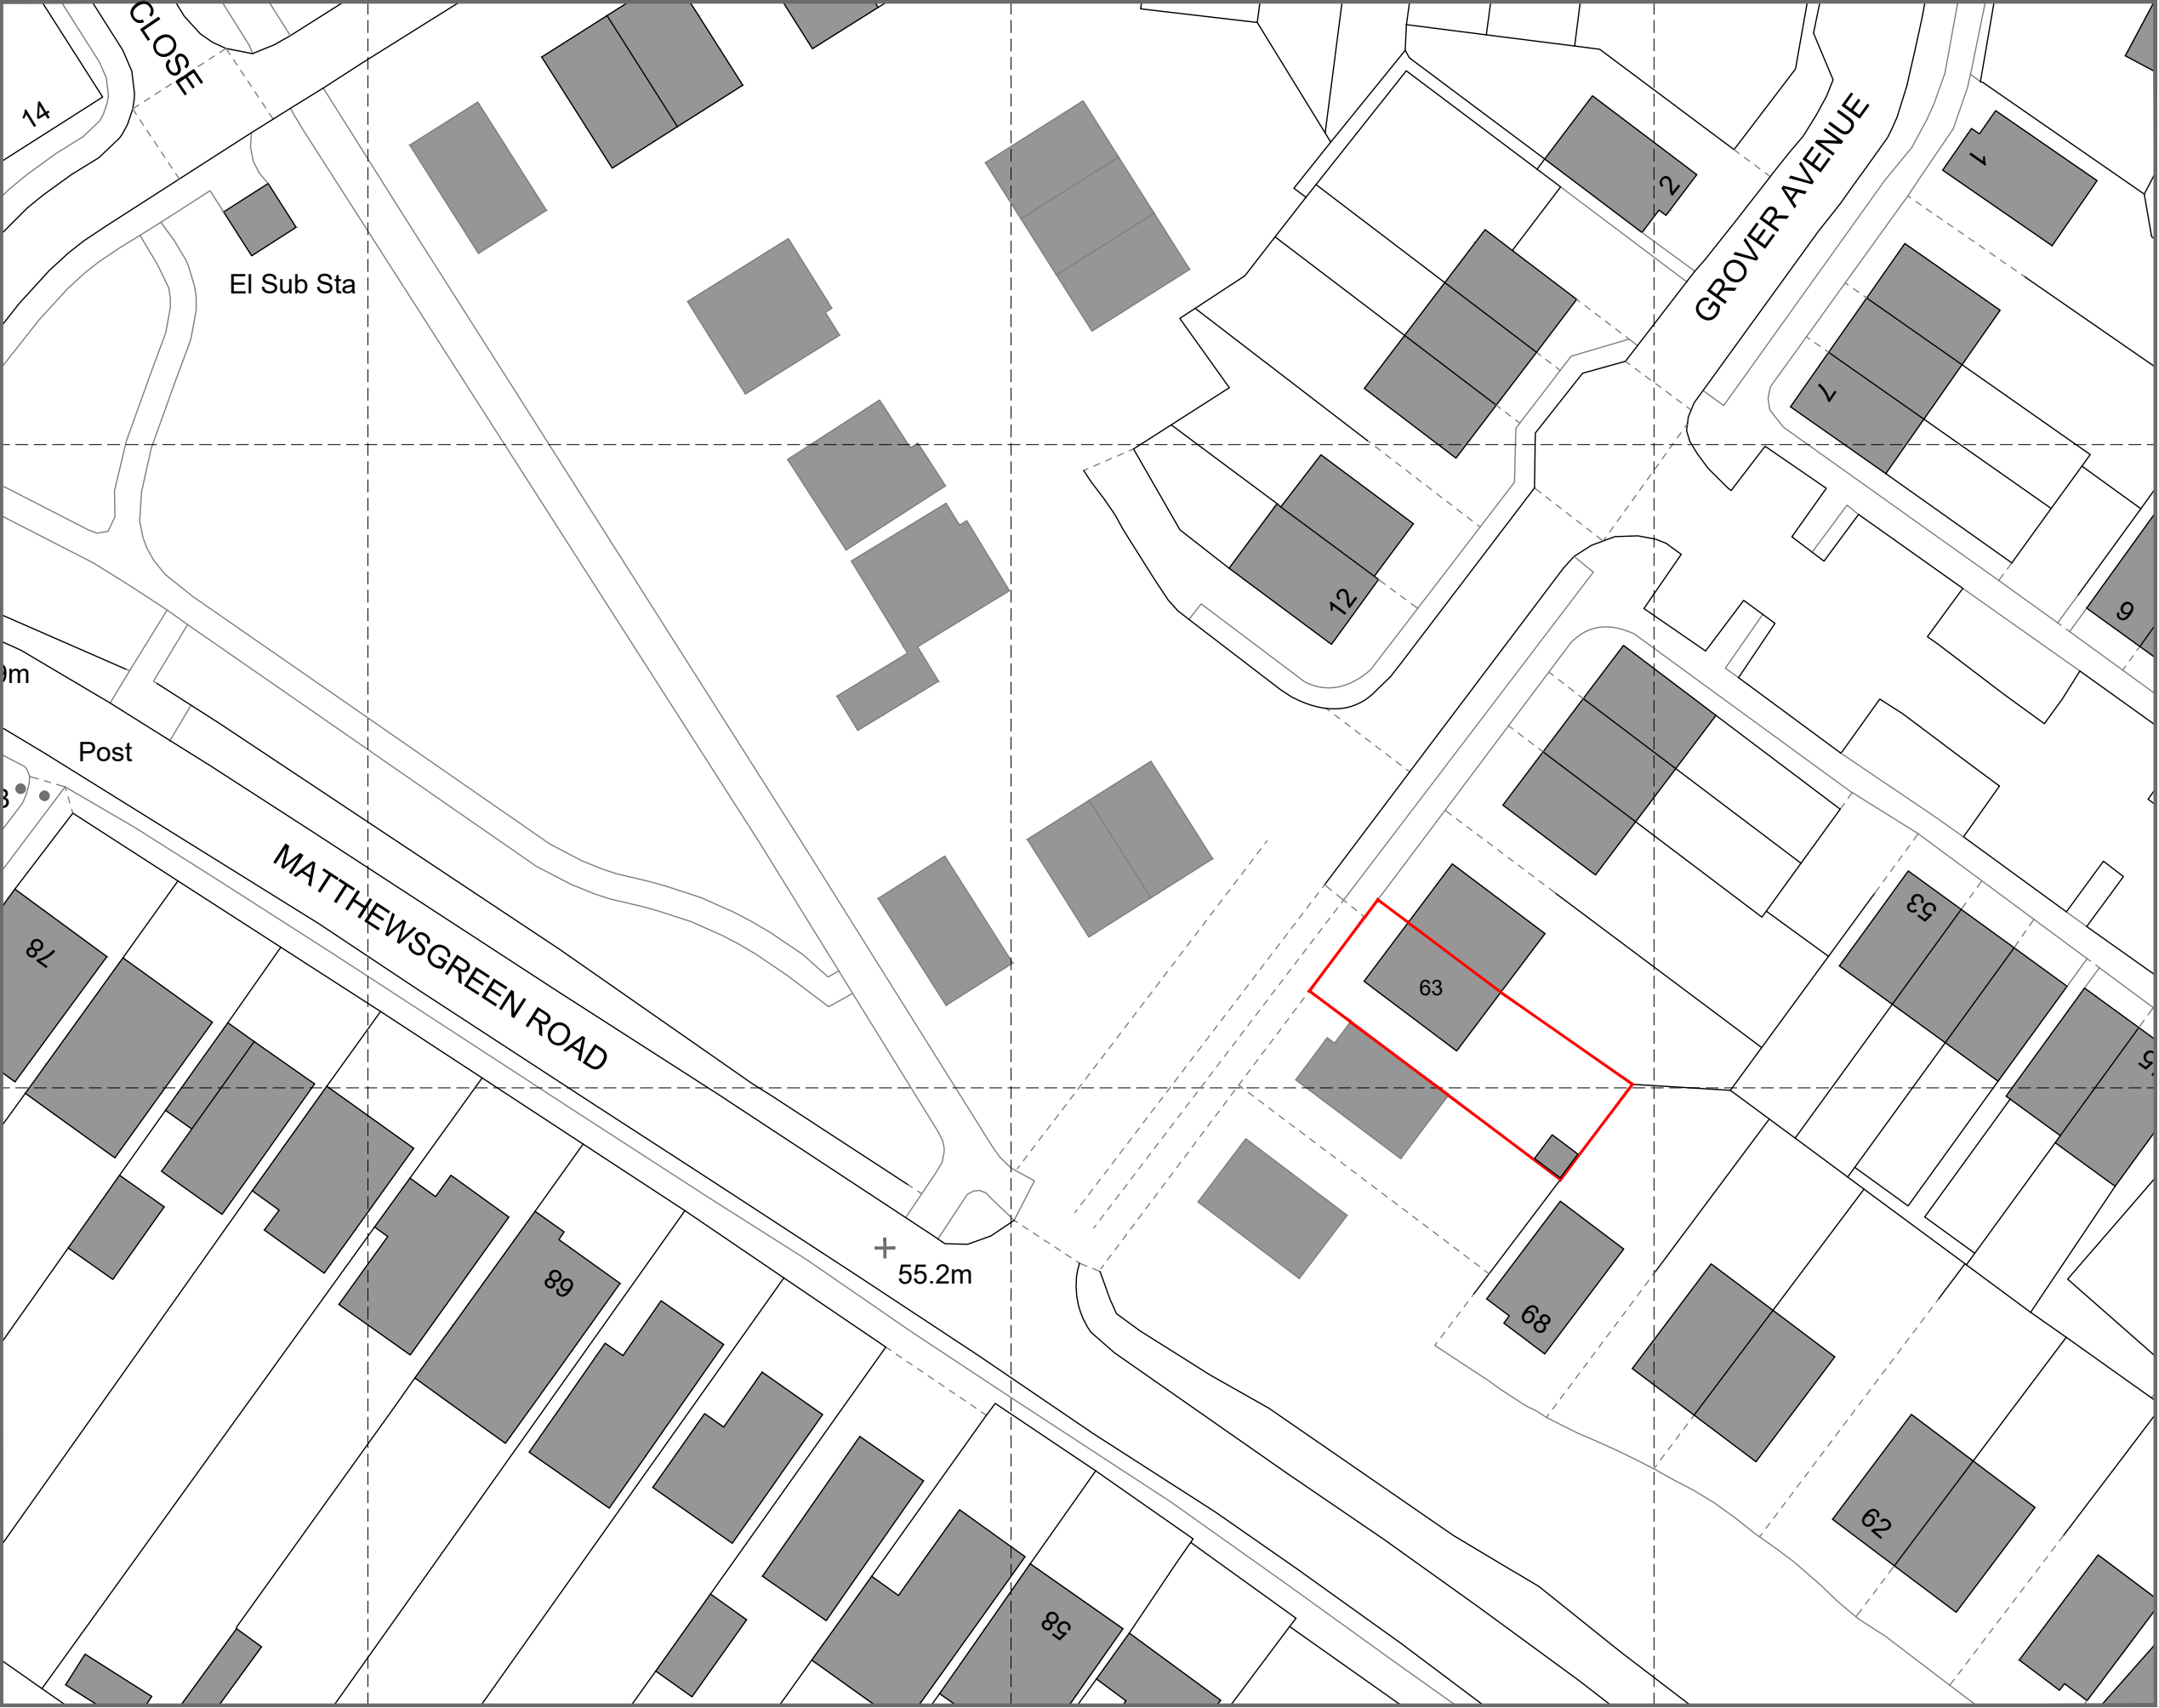


KEY:

APPLICATION BOUNDARY
APPROX. 219.00 SQM

NOTE:

The application site forms part of a wider development that is currently partially under construction. The current state of the development may differ from the OS mapping system, which may be subject to future revisions.

For the avoidance of doubt, please see the attached photographs - drawing P10

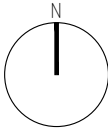

PROJECT
63 GROVER AVENUE
WOKINGHAM
RG41 1BP

TITLE
EXISTING SITE BLOCK PLAN

STATUS
PLANNING

SCALE	DATE	DRAWN
1:500	24.01.25	KR
JOB/DRG NO	REV	
250101/P02	-	

