




FRONT VIEW

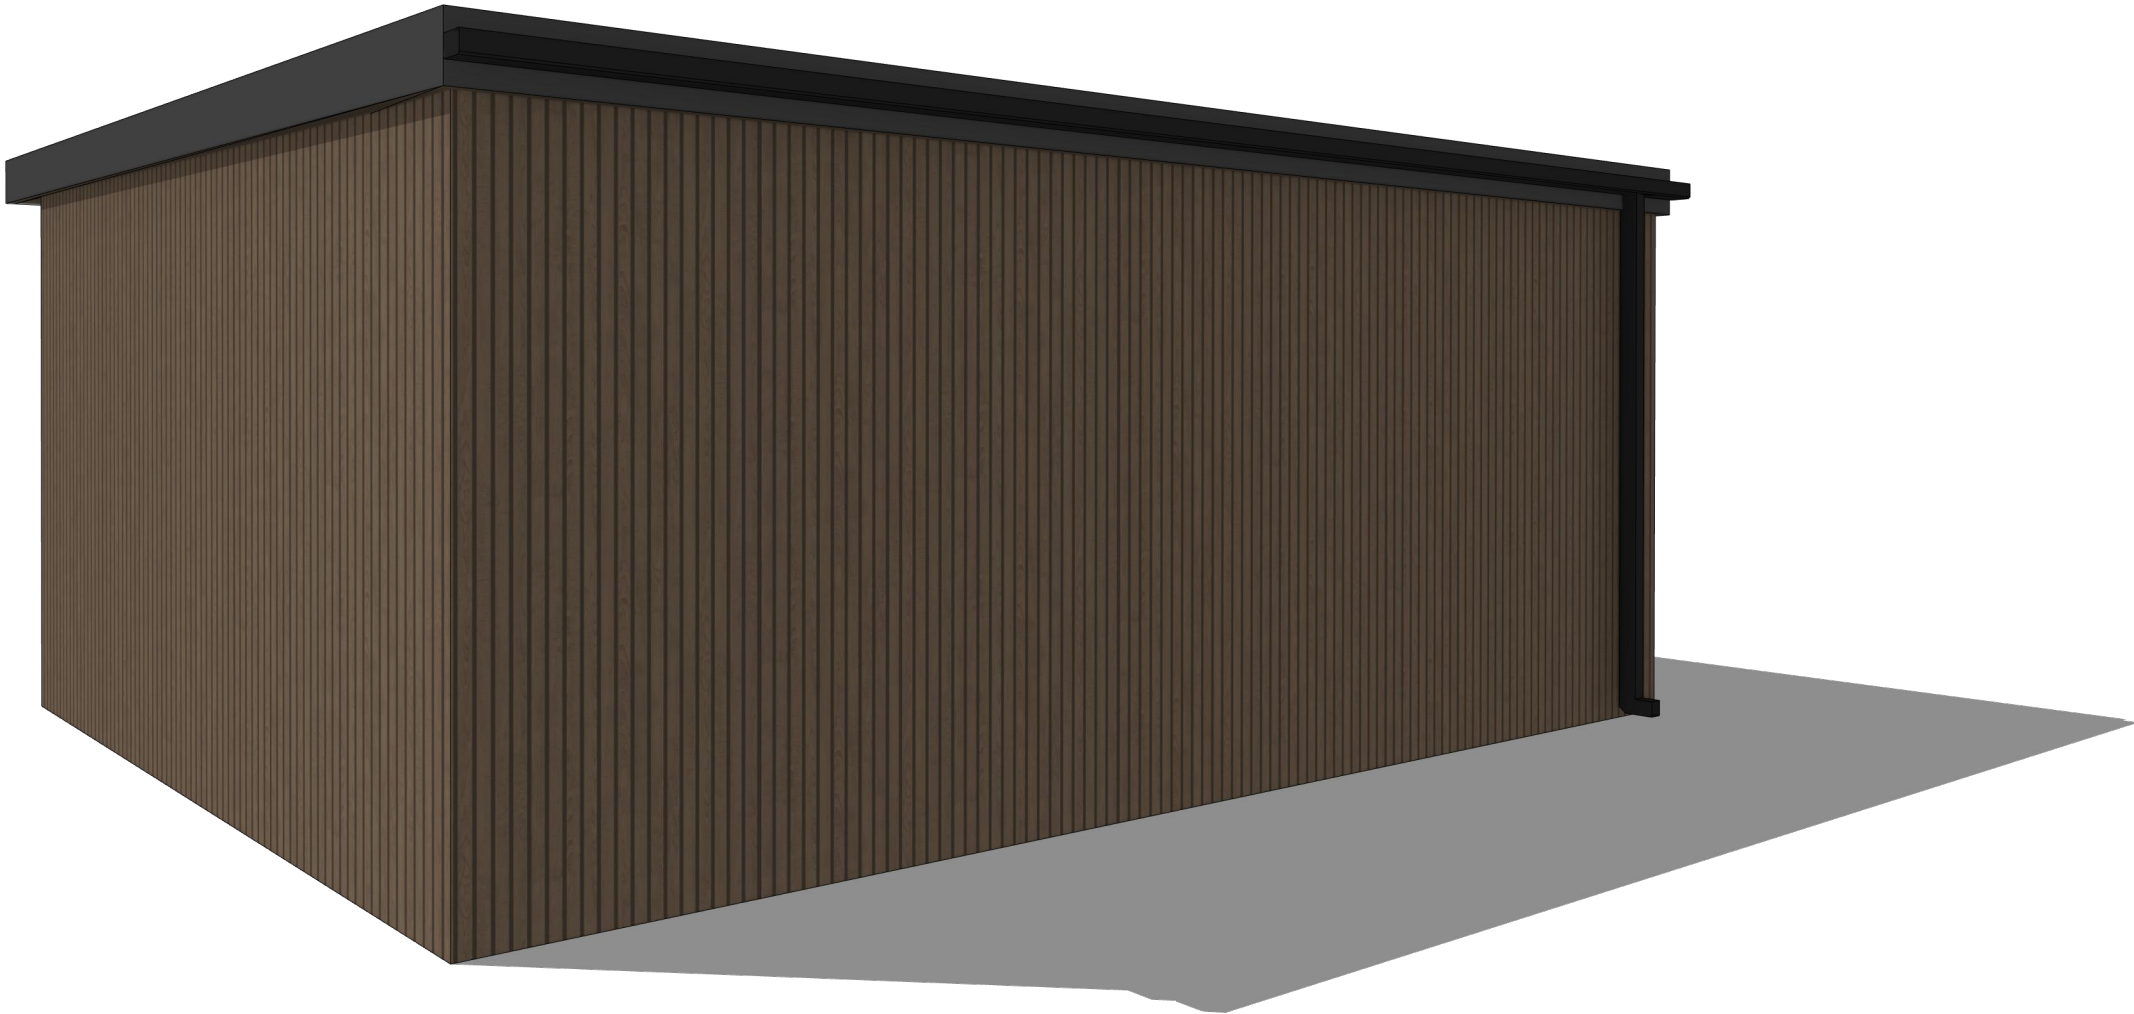

REAR VIEW

PROJECT

63 GROVER AVENUE
WOKINGHAM
RG41 1BP

TITLE

OUTBUILDING
PERSPECTIVES

STATUS

PLANNING

SCALE

DATE

DRAWN

NTS

24.01.25

KR

JOB/DRG NO

REV

250101/P08

-

 KOSMA RYBAK

KOSMA RYBAK LTD. 124 CITY ROAD EC1V 2NX LONDON
WWW.KOSMARYBAK.COM M@KOSMARYBAK.COM T:0778700256

THIS DRAWING IS © COPYRIGHT OF KOSMA RYBAK LTD

THIS DRAWING MAY BE SCALED OR CROSS REFERENCED TO THE SCALE BAR FOR PLANNING
APPLICATION PURPOSES ONLY. DO NOT SCALE FOR ANY OTHER PURPOSE. USE FIGURED
DIMENSIONS ONLY. SUBJECT TO SITE SURVEY AND ALL NECESSARY CONSENTS ALL
DIMENSIONS TO BE CHECKED BY USER AND ANY DISCREPANCIES, ERRORS OR OMISSIONS TO
BE REPORTED TO THE ARCHITECT BEFORE WORK COMMENCES. THIS DRAWING IS TO BE READ
IN CONJUNCTION WITH ALL OTHER RELEVANT MATERIALS.