
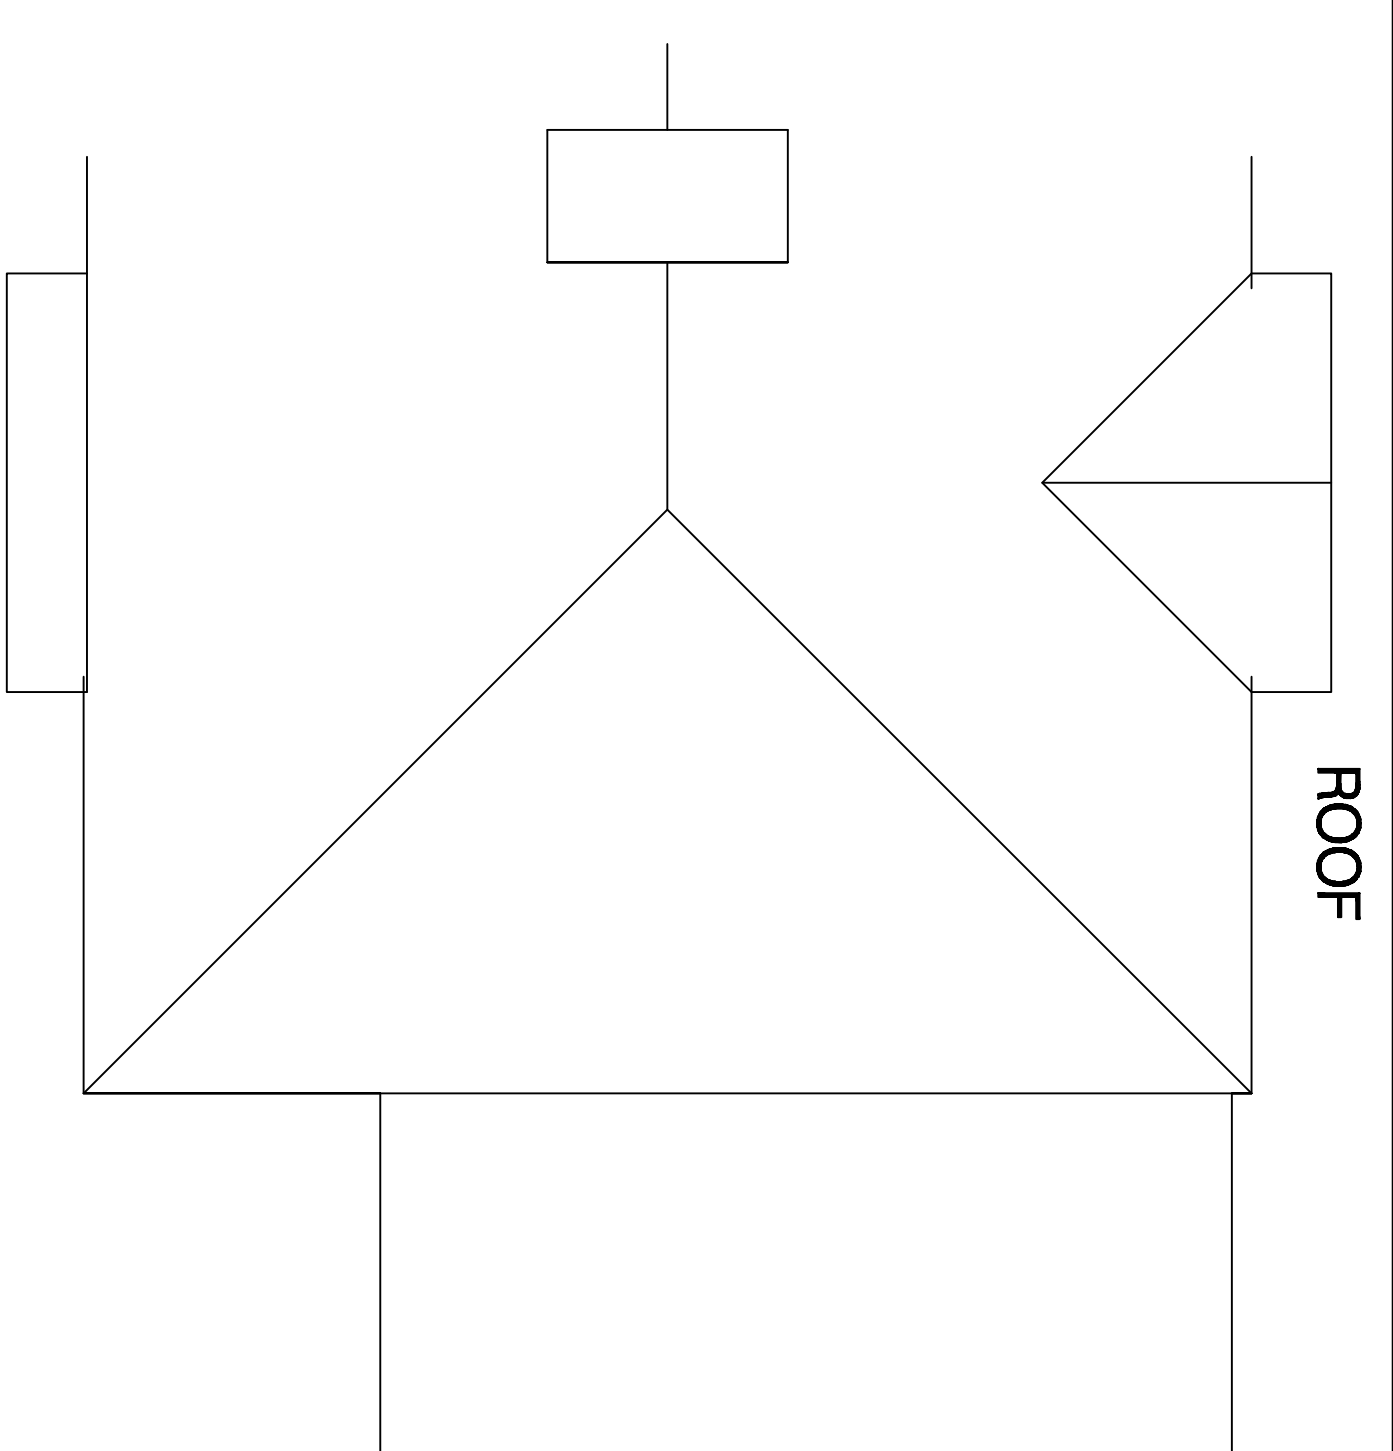
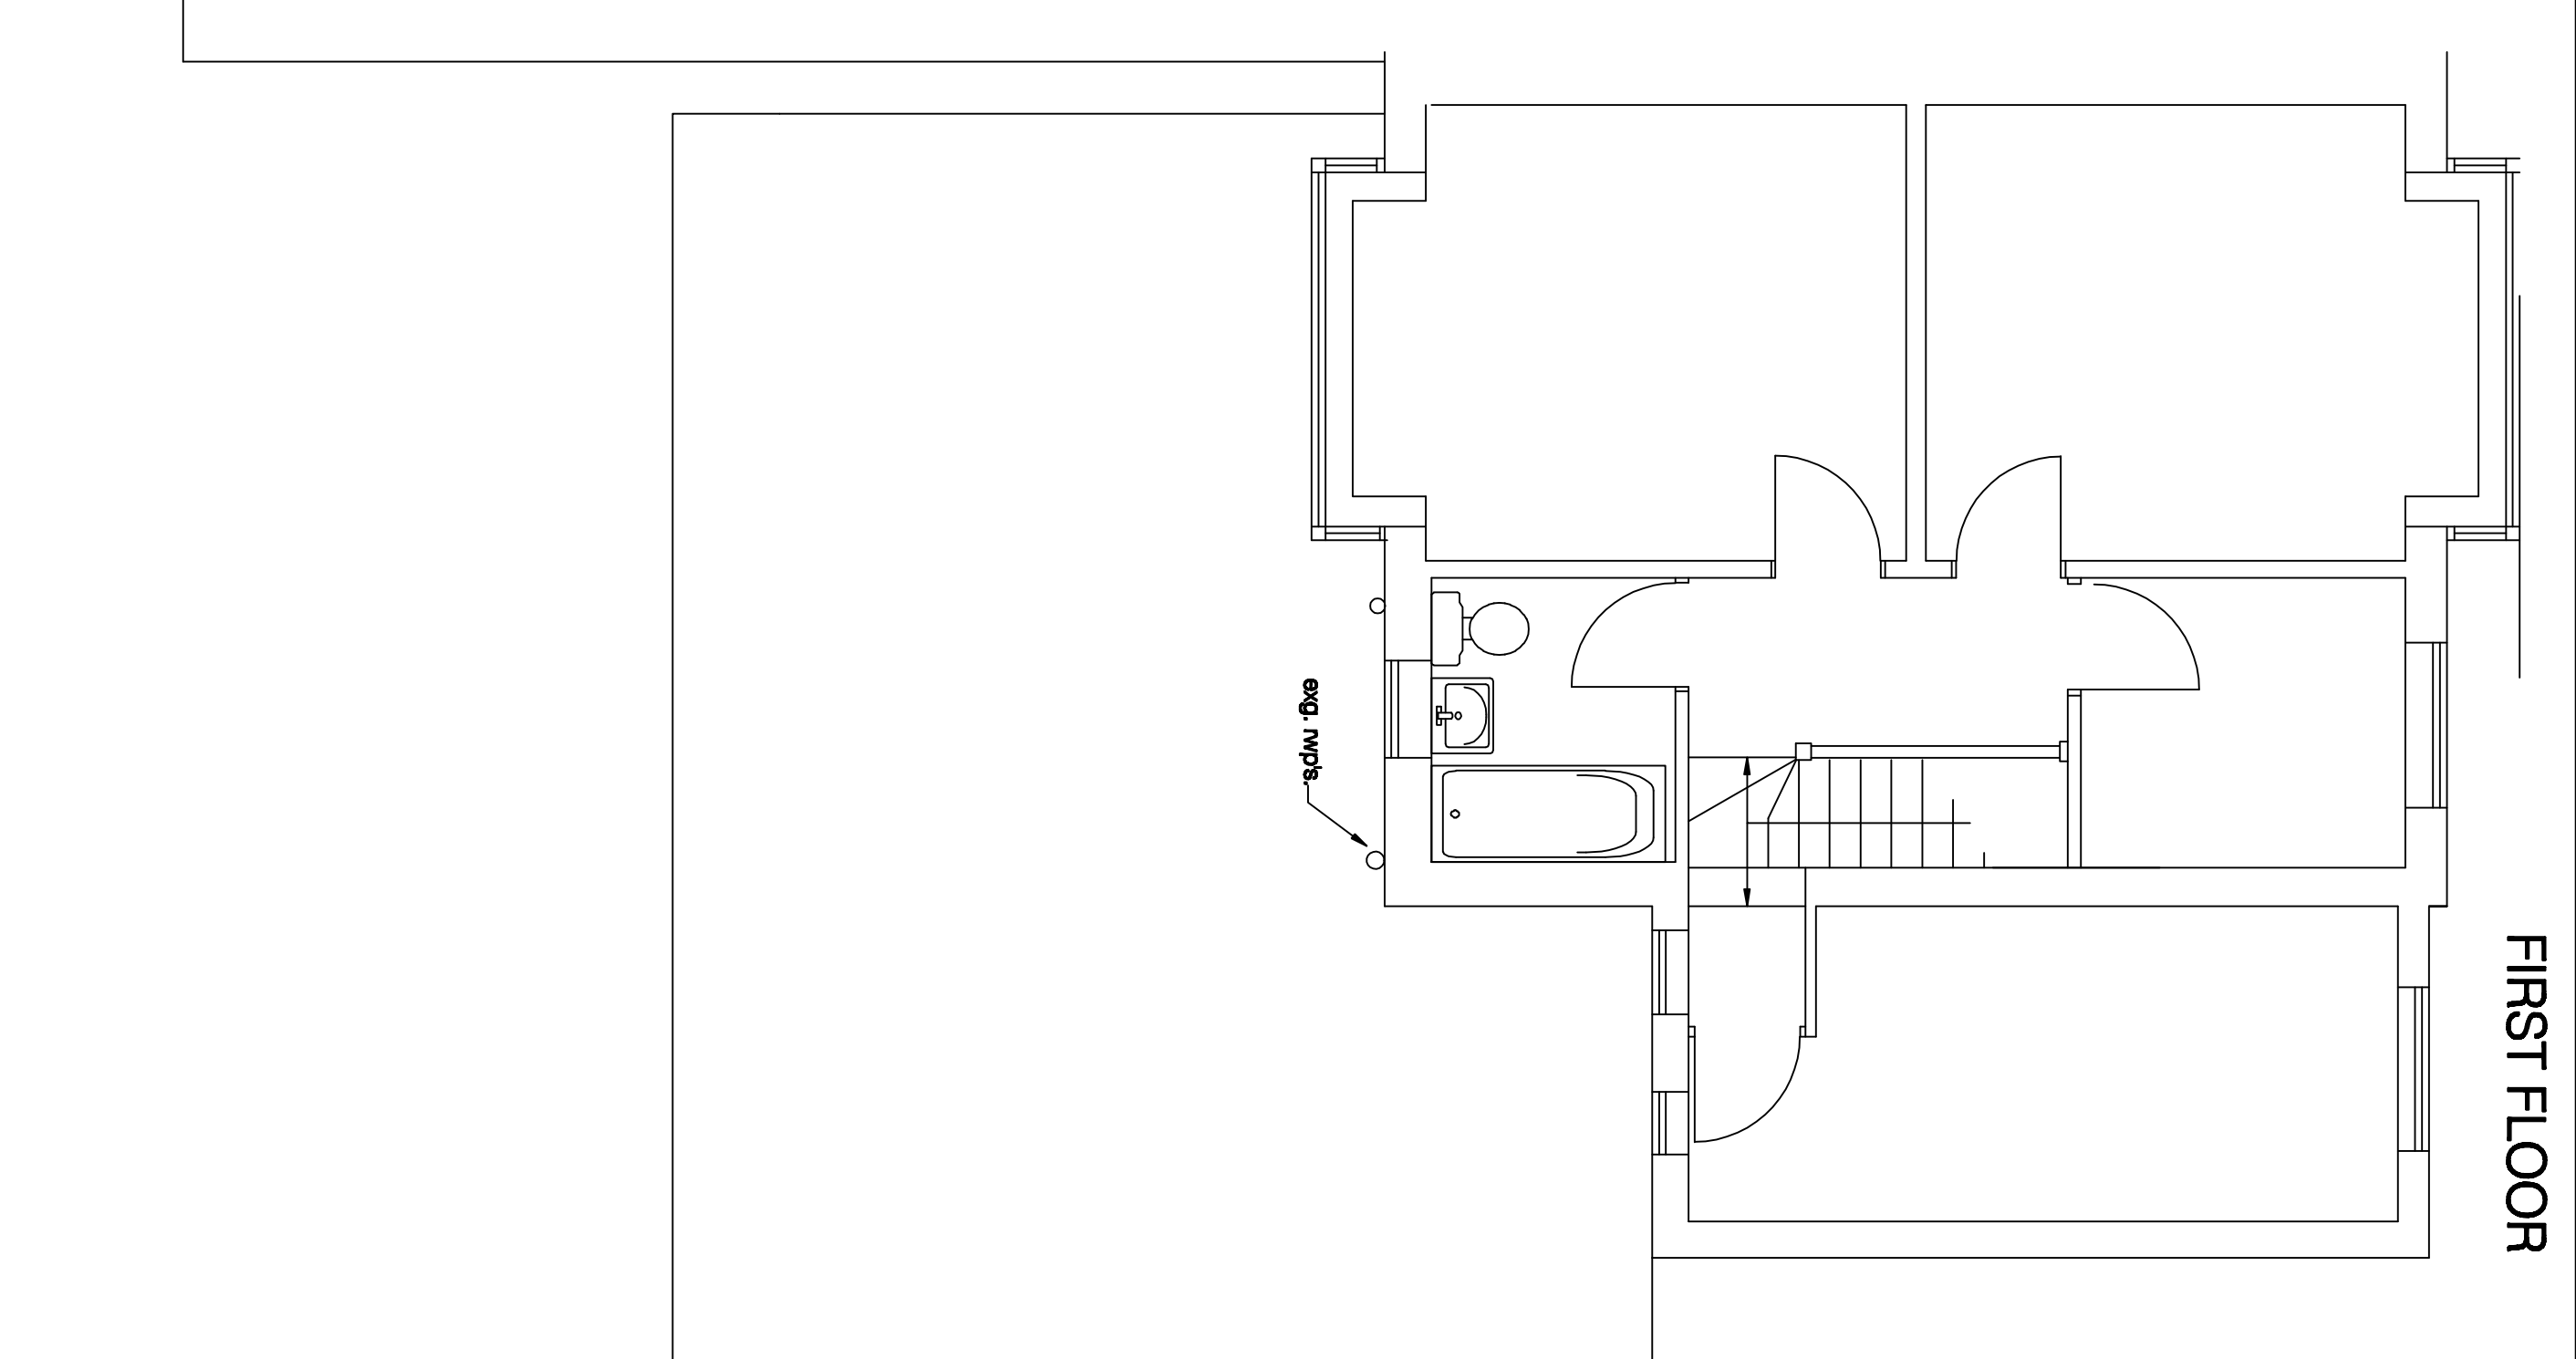


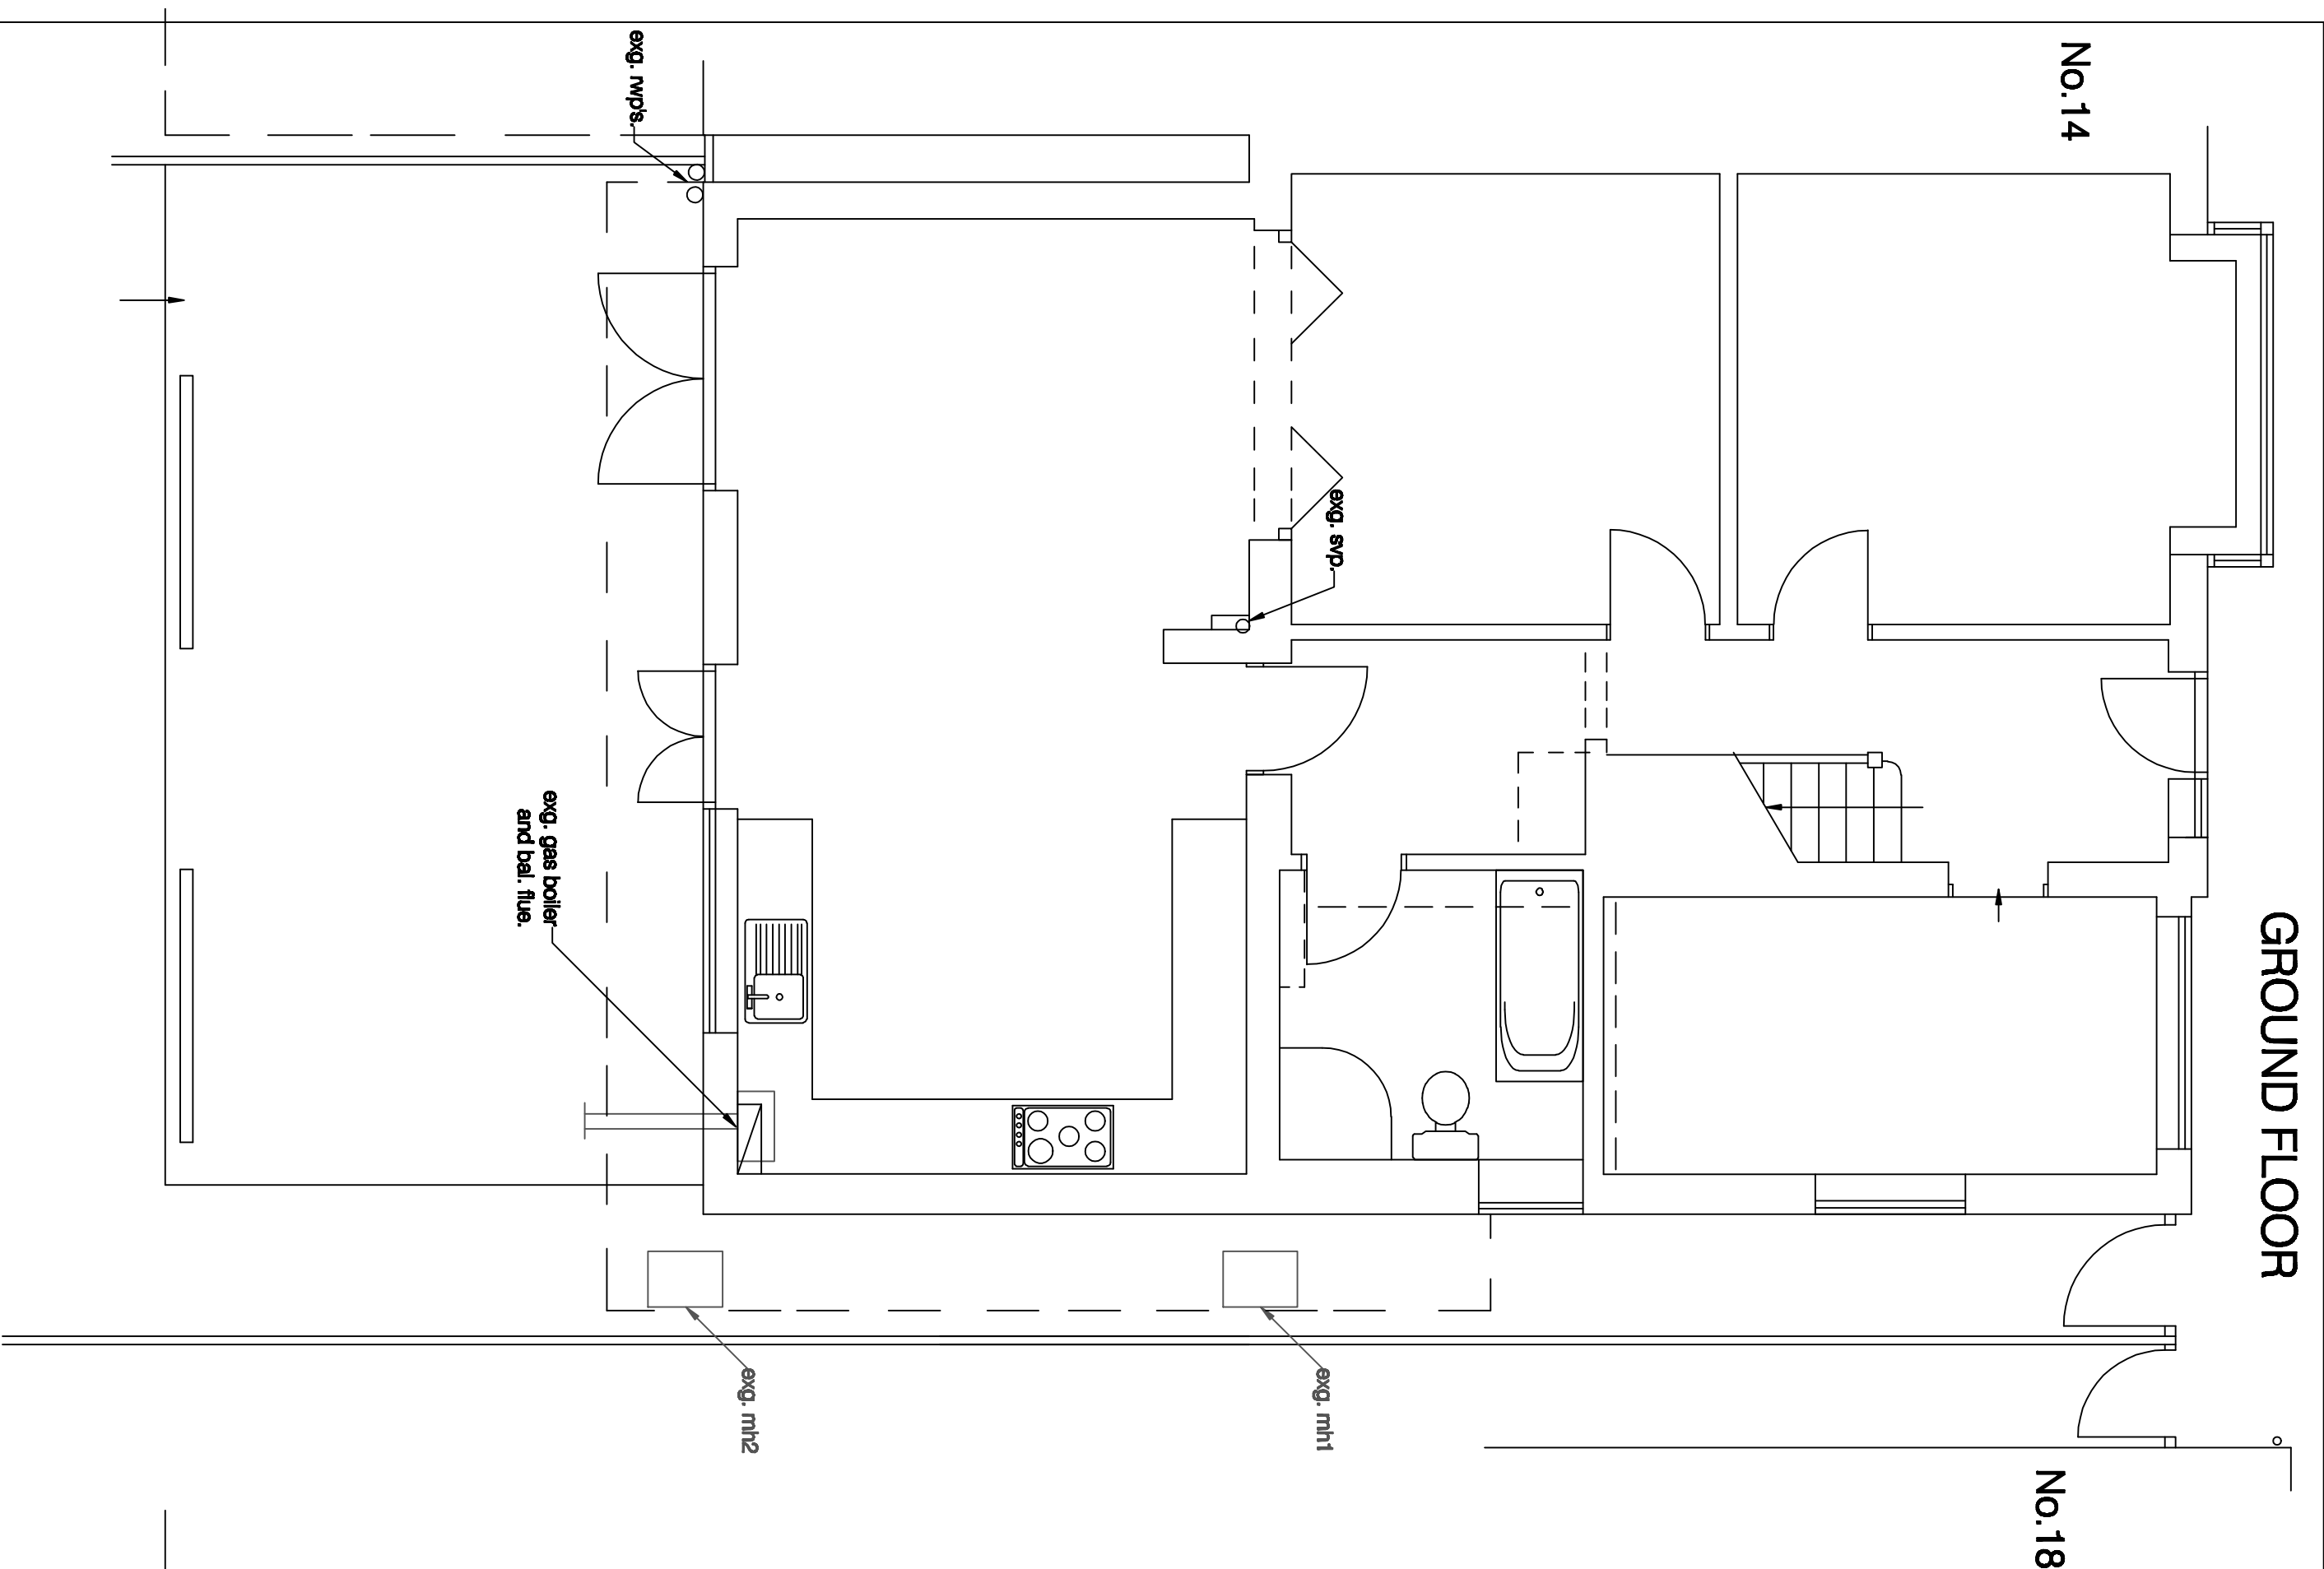

project for title	16 Erleigh Court Gardens Earley, Reading, Berkshire Mr & Mrs Singh Plans and Elevations as Ex
-------------------------	--

Drawing no: 1410 / 1 / a

M D Howlett
architectural consultant

11 Prospect Street, Caversham, Reading
Berkshire RG4 8JB; Tel/Fax: (0118) 947 7117
Email: pmaarc@globalnet.co.uk

Date: May 2025



SCALE: 1:50@A1 and 1:100@A3

Revision a: Scale altered. June 2025

