




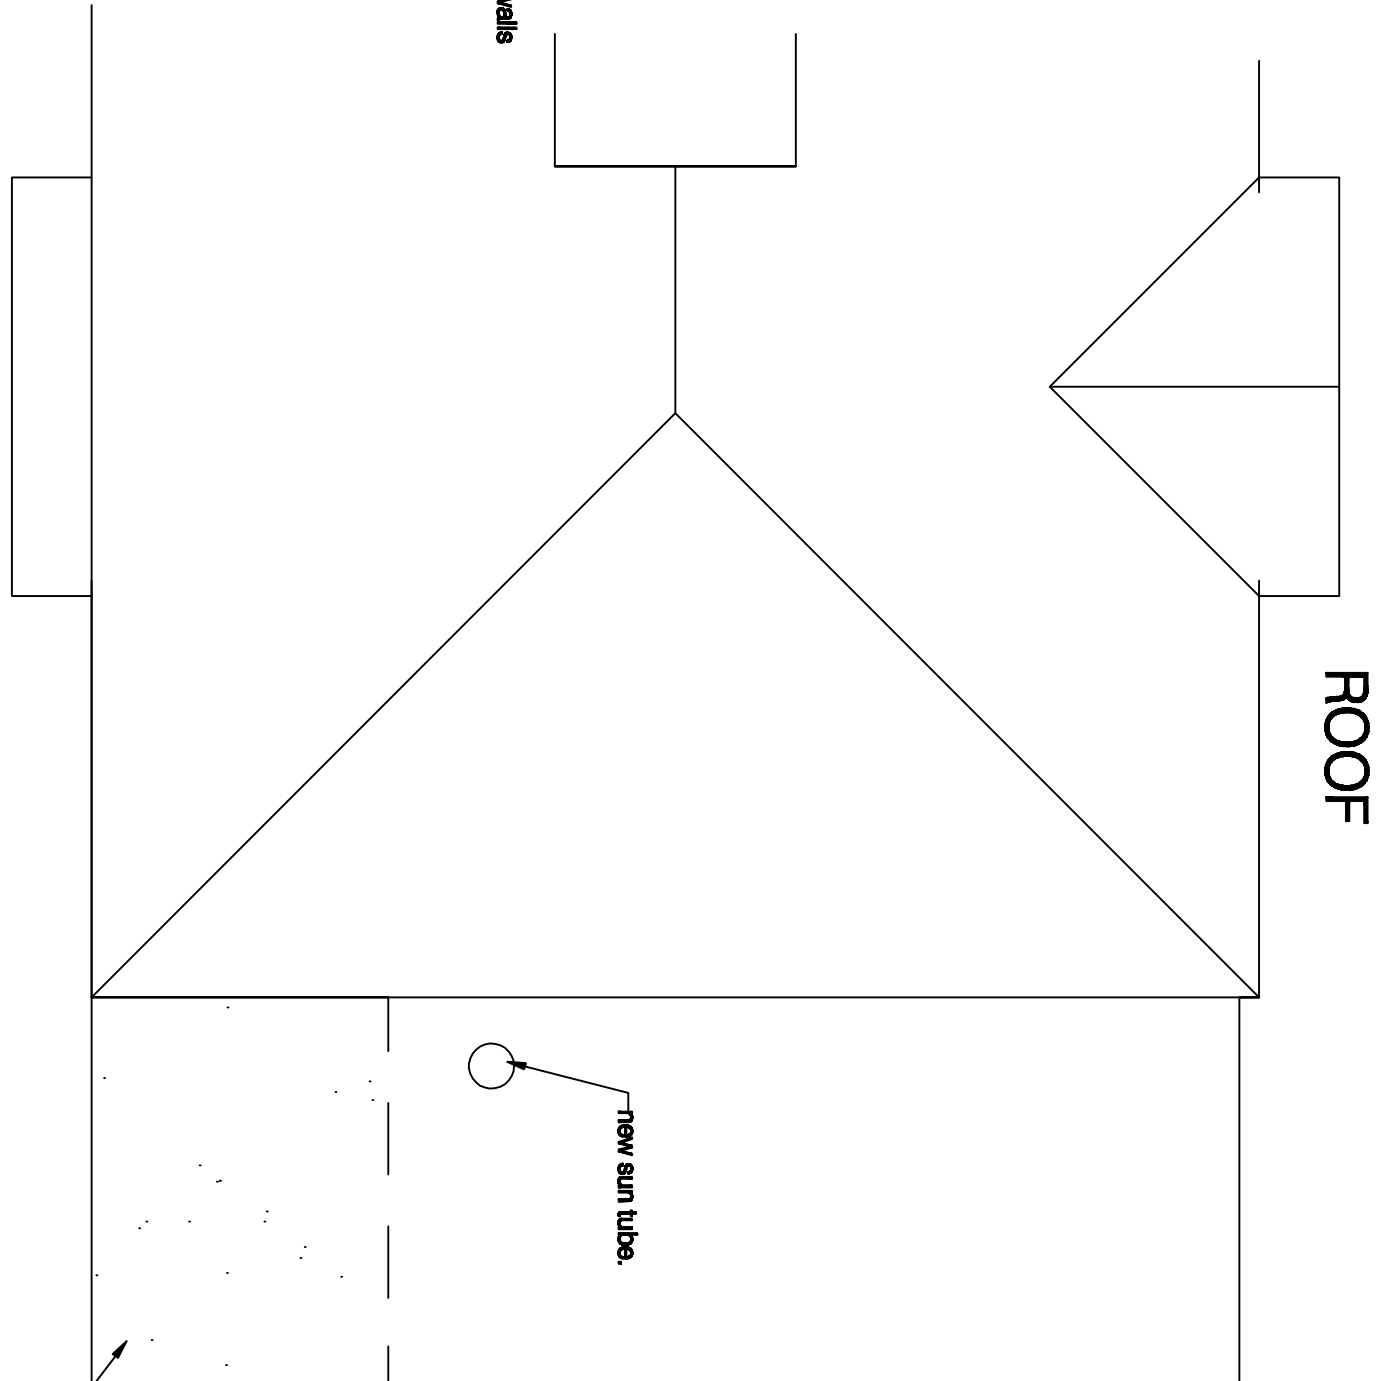

GROUND FLOOR

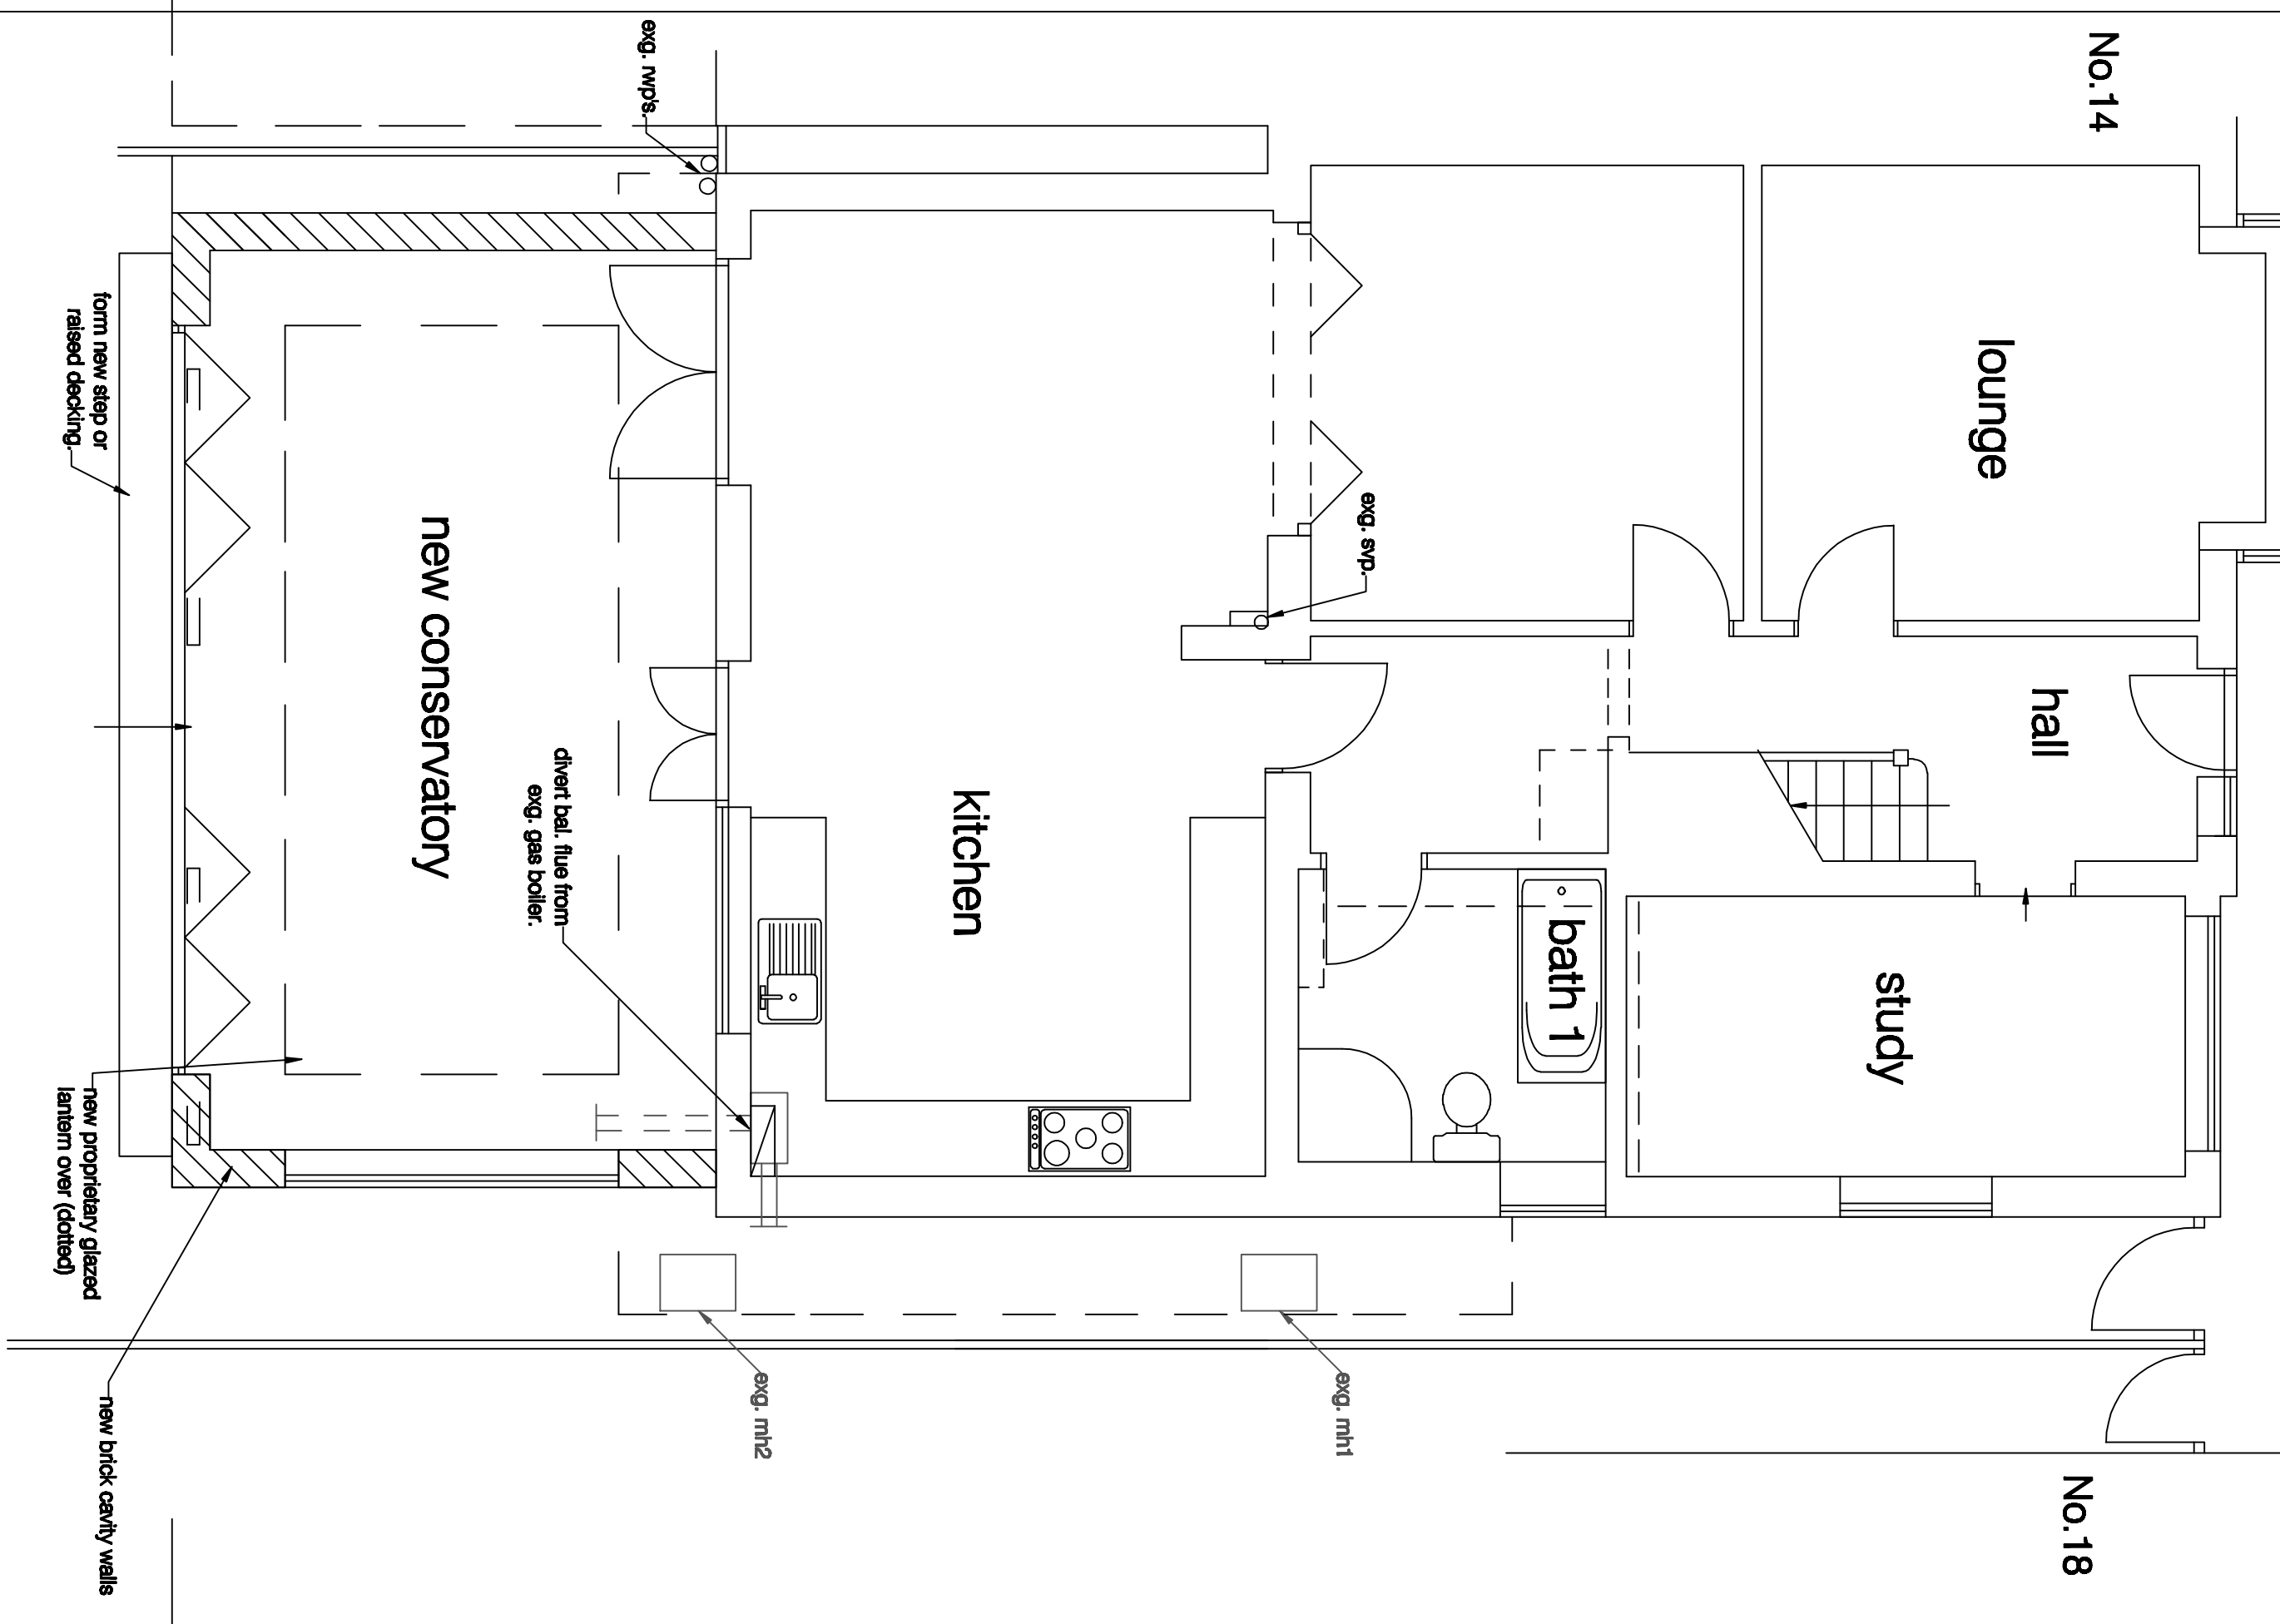

FIRST FLOOR

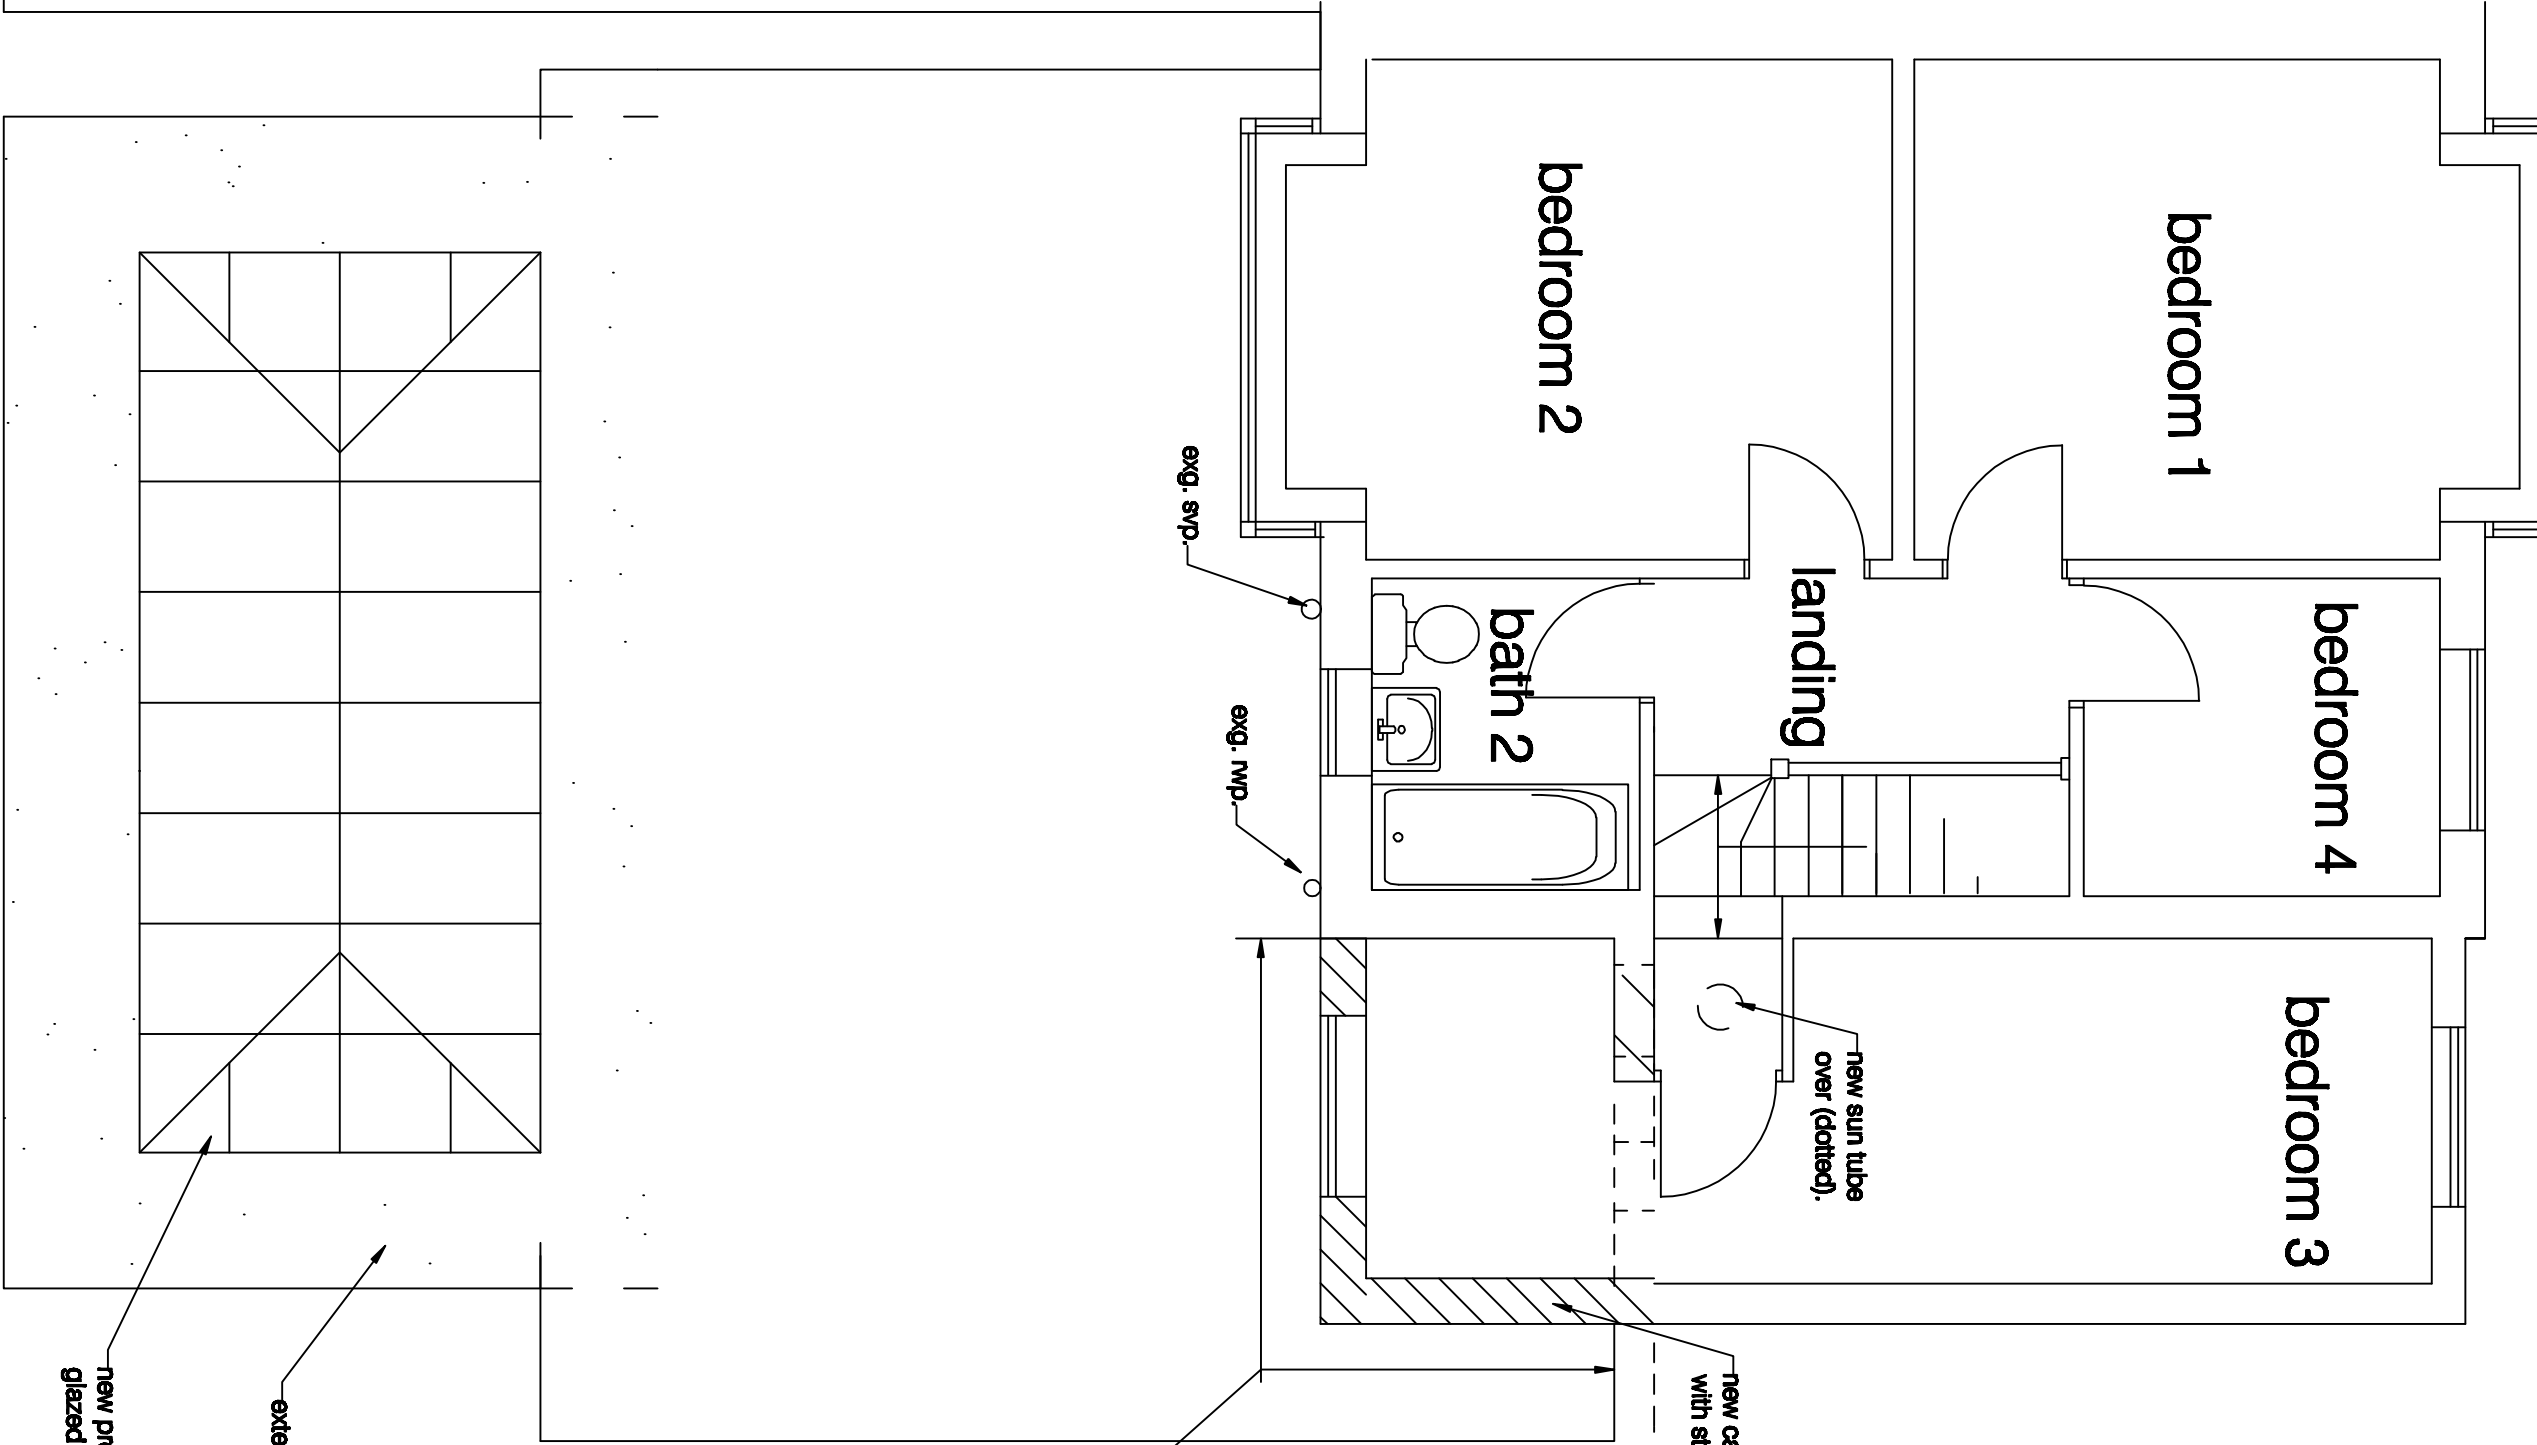

ROOF

project  
for  
title

16 Ebleigh Court Gardens  
Earley, Reading, Berkshire  
Mr & Mrs Singh  
Proposed Plans and Elevations

Drawing no: **1410 / 4 / a**

**M D Howlett**  
architectural consultant  
11 Prospect Street, Caversham, Reading  
Berkshire RG4 8JB. Tel/Fax: (0118) 947 7117  
Email: pmharc@globalnet.co.uk

Date: May 2025

SCALE: 1:50@A1 and 1:100@A3  
Revision a: Scale altered, June 2025

0 1 2 metres

extend flat roof.

REAR

SOUTH

FRONT

