



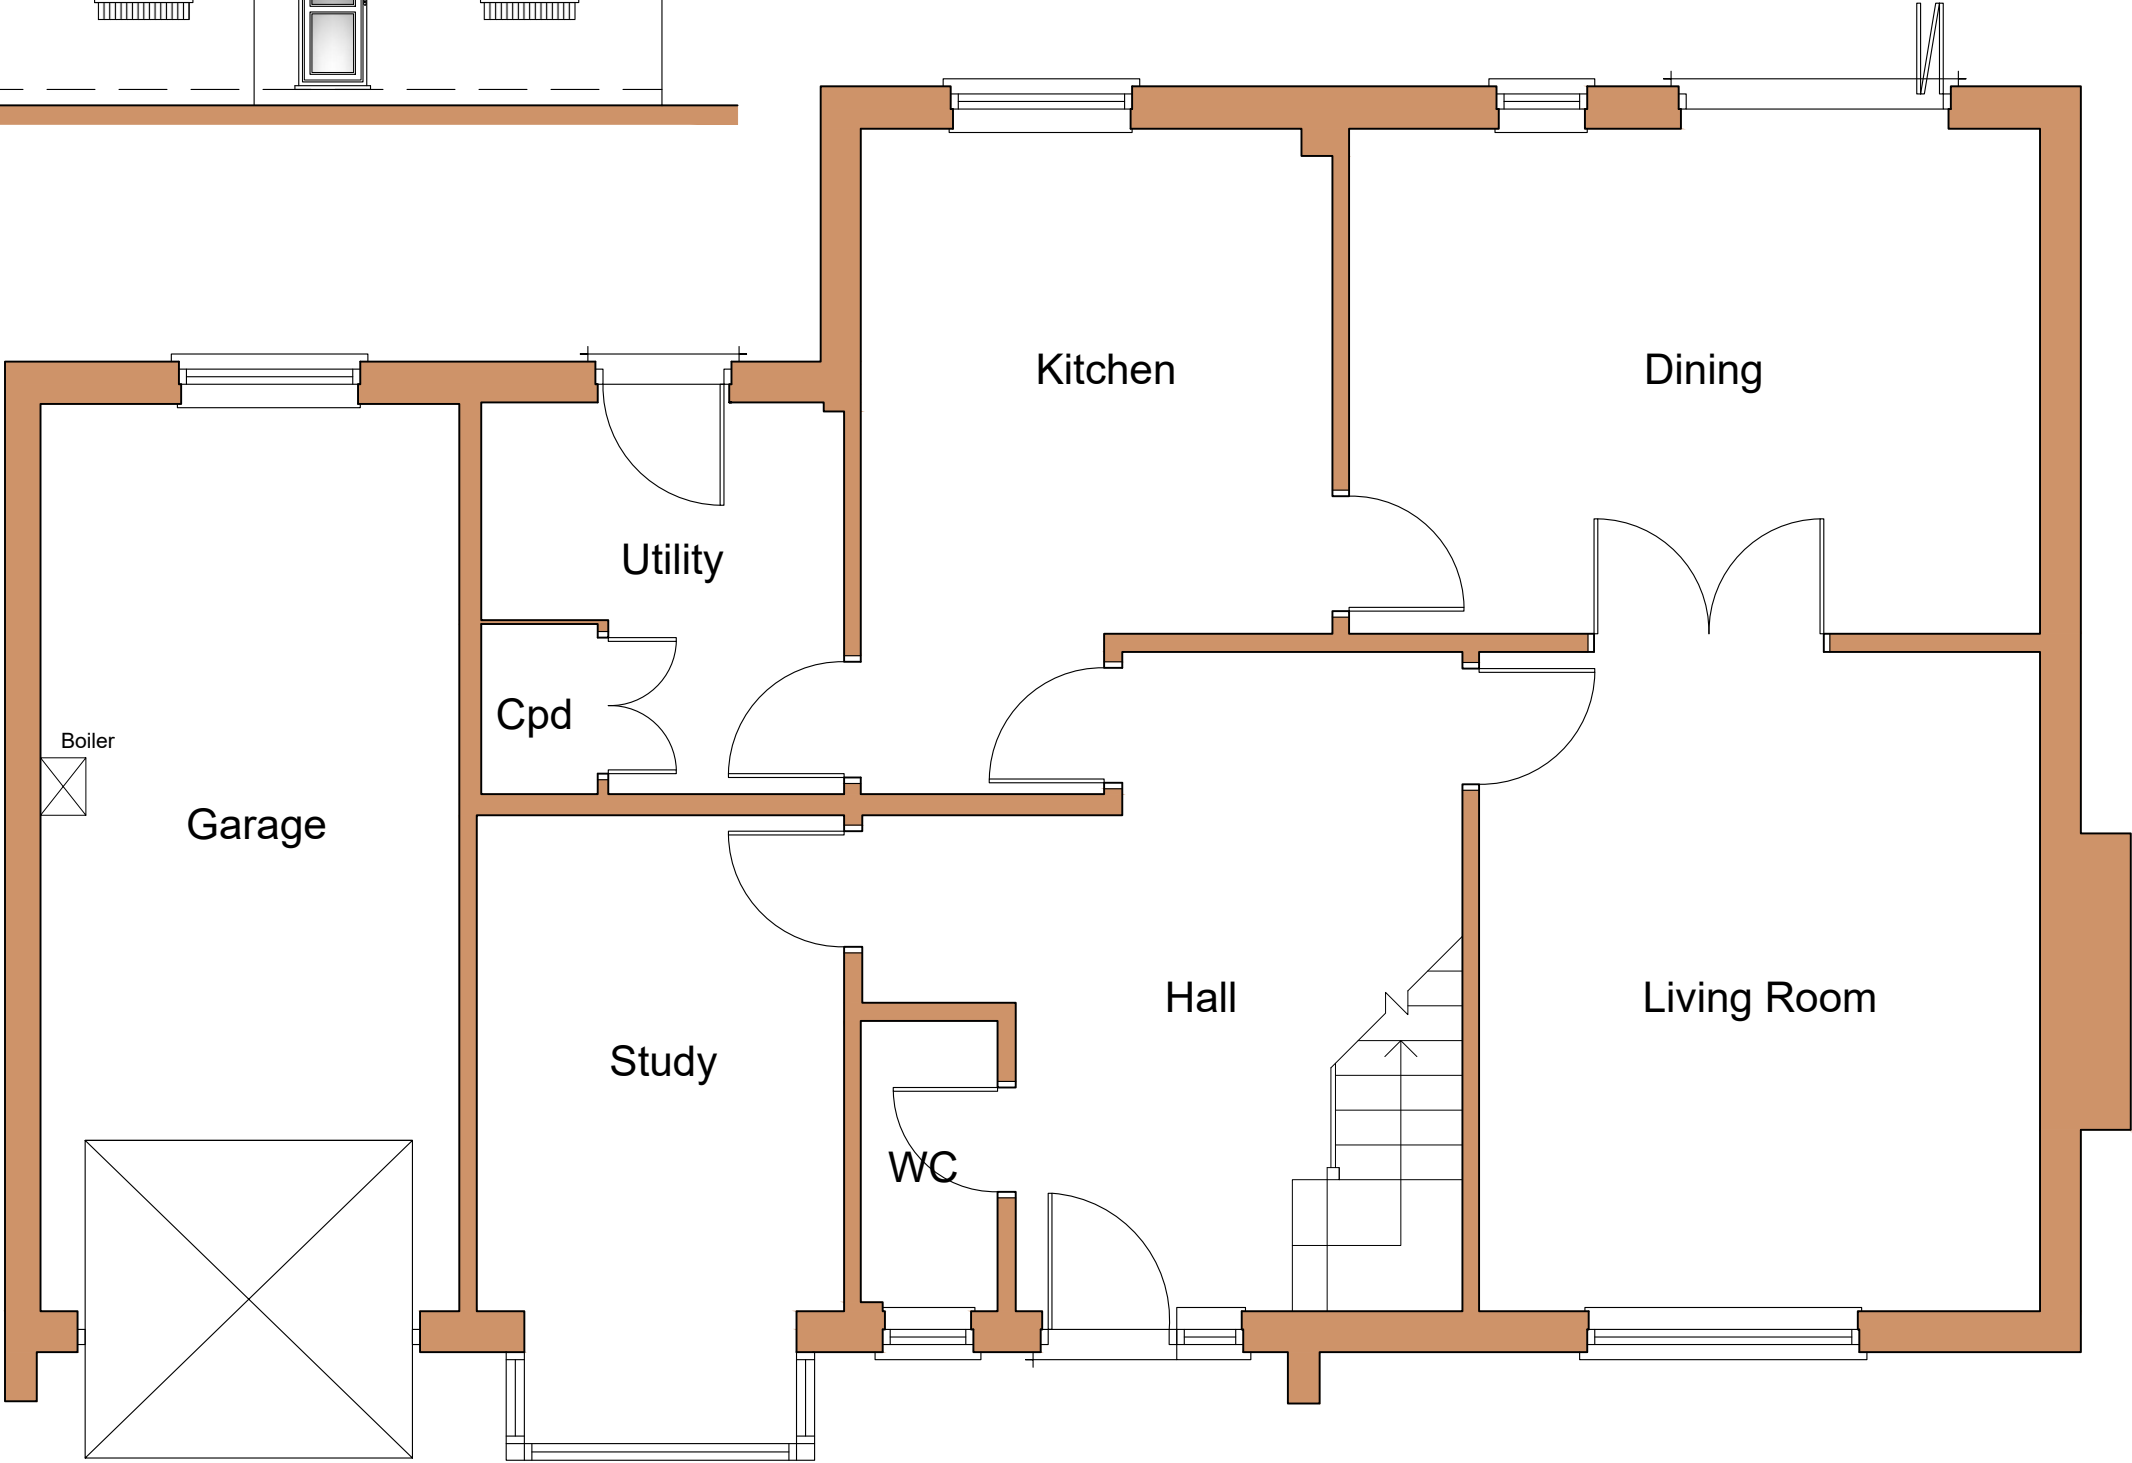

Rear Elevation 1:50

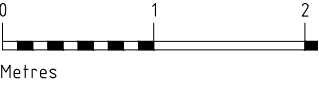

Ground Floor Plan 1:50

Rev	Notes	Date
	Ms. O. Glass	
	client	
	Proposed Alterations to No.55 Ashdale Park,	
	contract	
	As Existing Plans & Elevations	
	title	
July 2025	As Shown@A3	
date	scale	
GAPF	01	
contract ref	drawing	
SKDdesign Architectural & Building Consultancy Unit 2 Howe Lane Farm - Maidenhead - SL6 3JP 01628 436627 - stuart@skddesign.co.uk - www.skddesign.co.uk		