



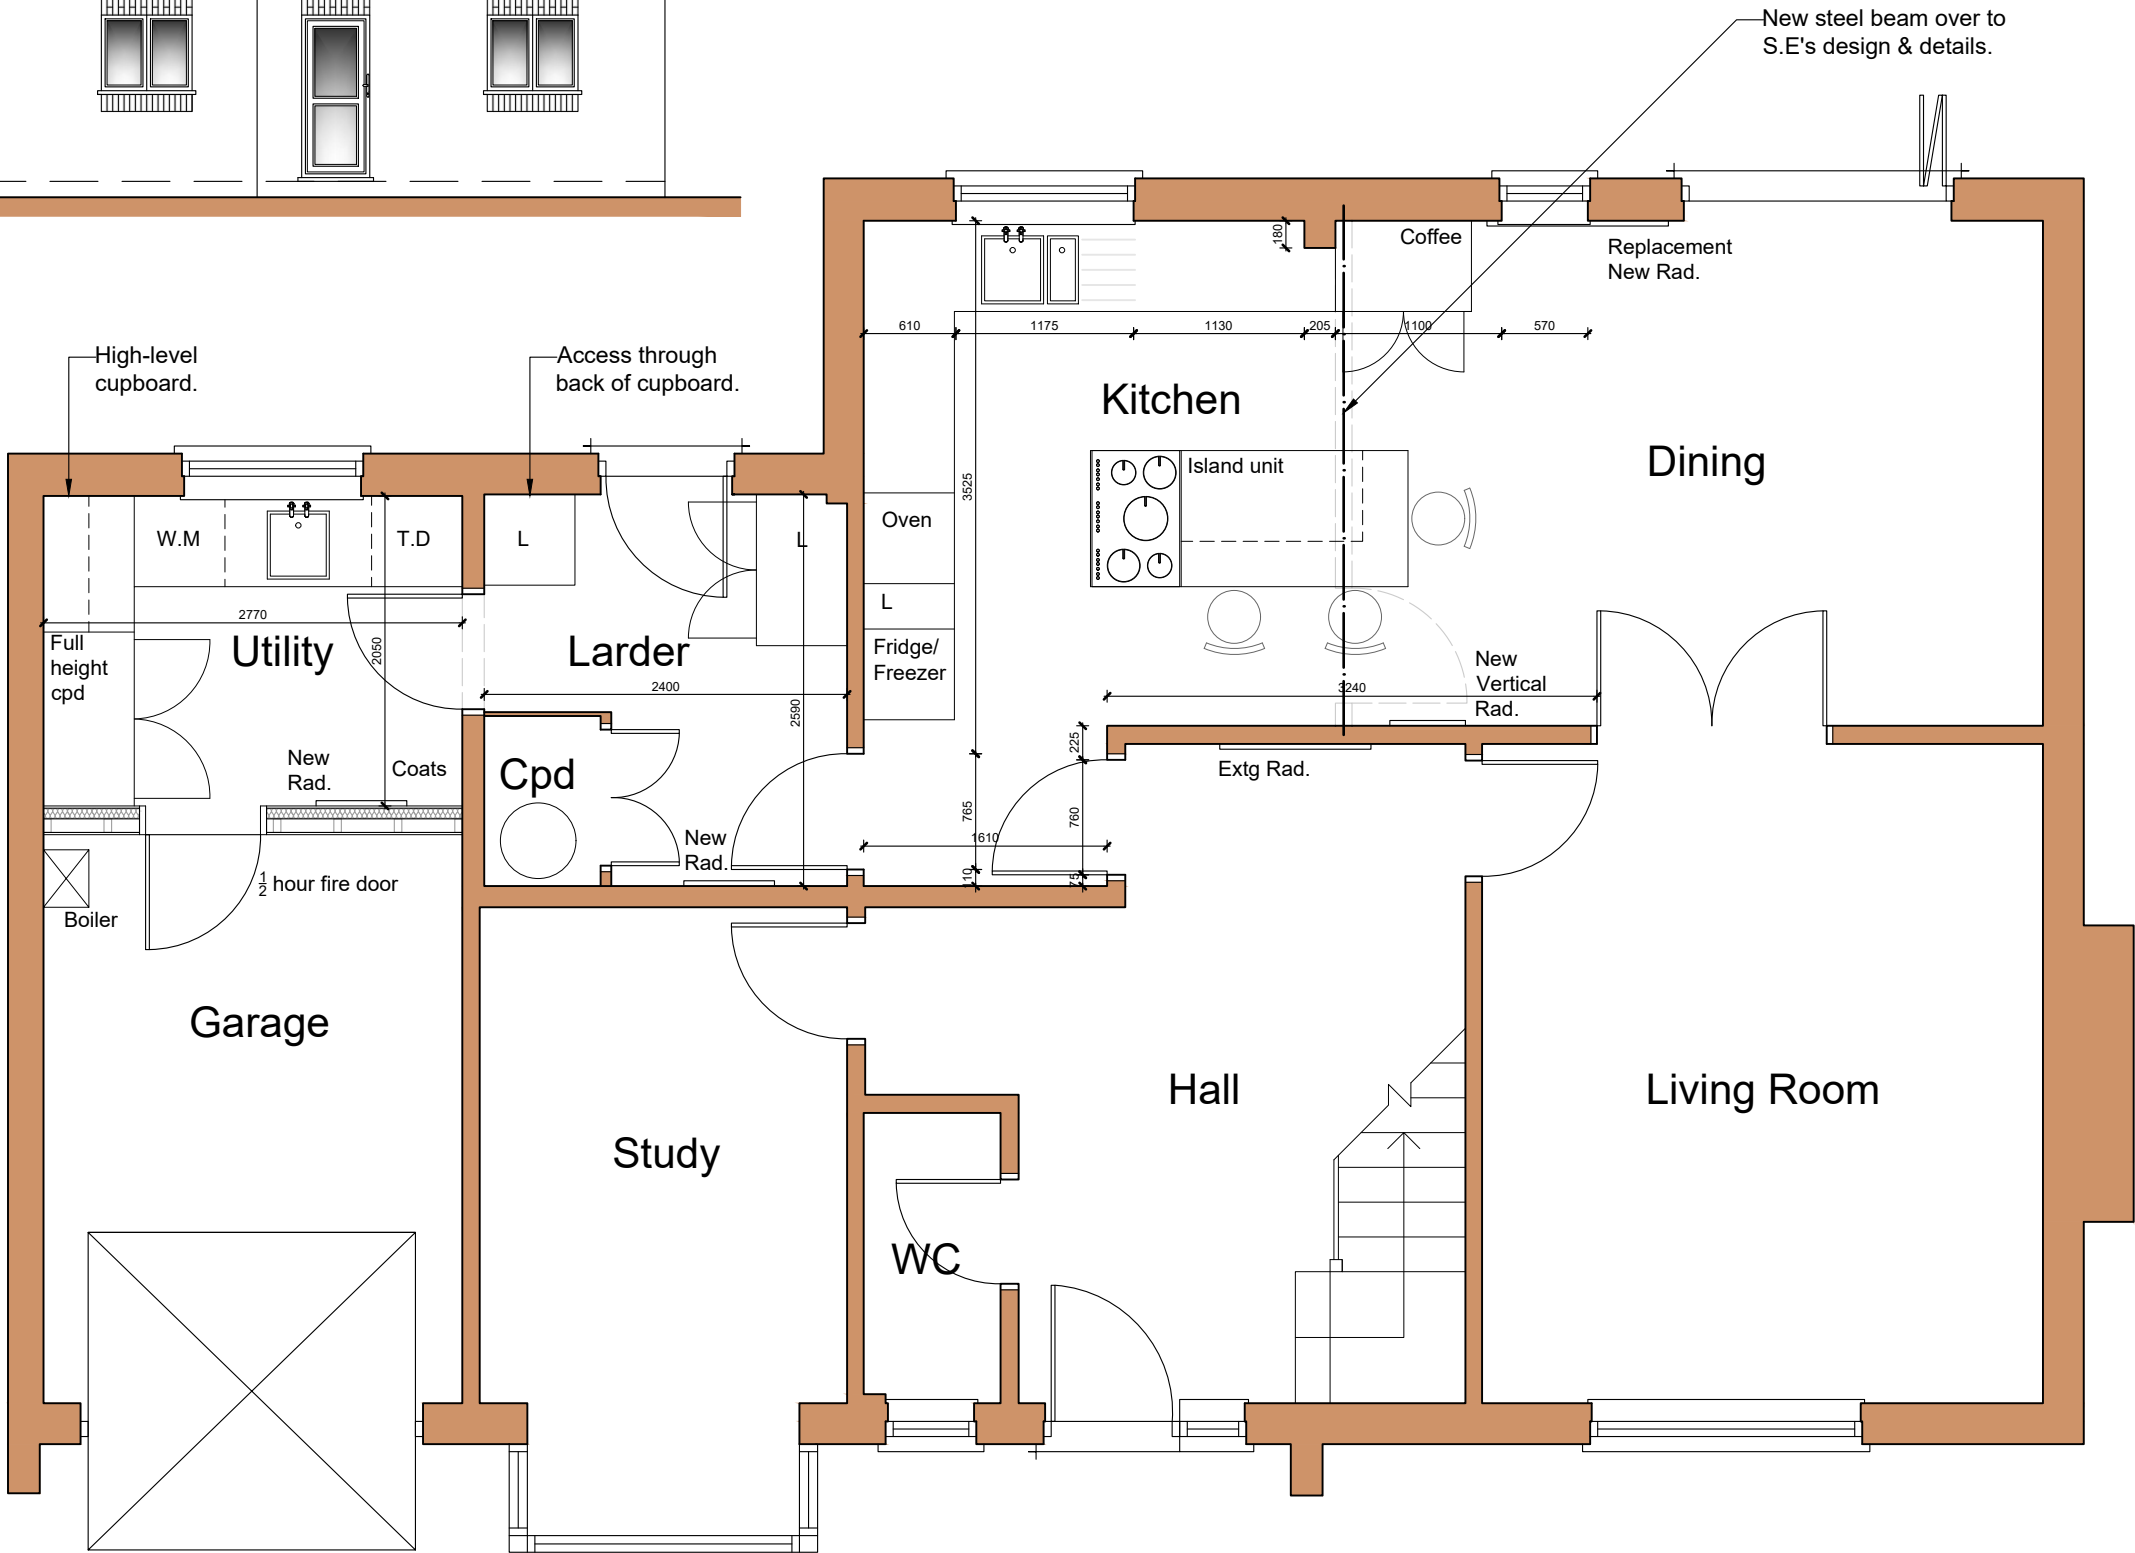

Rear Elevation 1:50

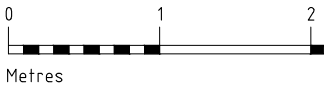

Ground Floor Plan 1:50

Rev B Client amendments 21/08/25

Rev A Client amendments 20/08/25

Rev Notes Date

Ms. O. Glass
client

Proposed Alterations to
No.55 Ashdale Park, Finchampstead
Wokingham, RG40 3QS
contract

Scheme Proposals
Plans & Elevation
title

July 2025
date

As Shown@A3
scale

GAPF
contract ref

02B
drawing

Unit 2 Howe Lane Farm - Maidenhead - SL6 3JP
01628 436827 - stuart@skddesign.co.uk - www.skddesign.co.uk