

SOUTH ELEVATION

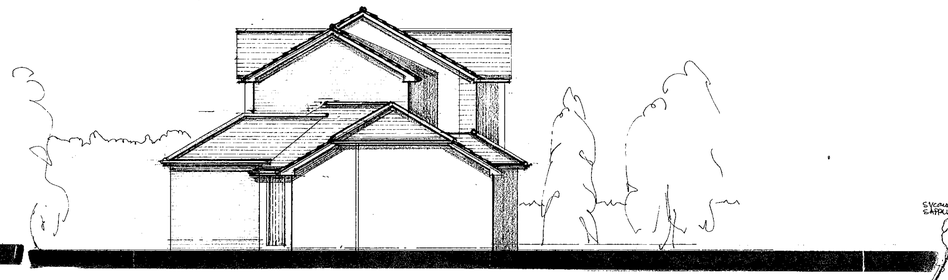

WEST ELEVATION

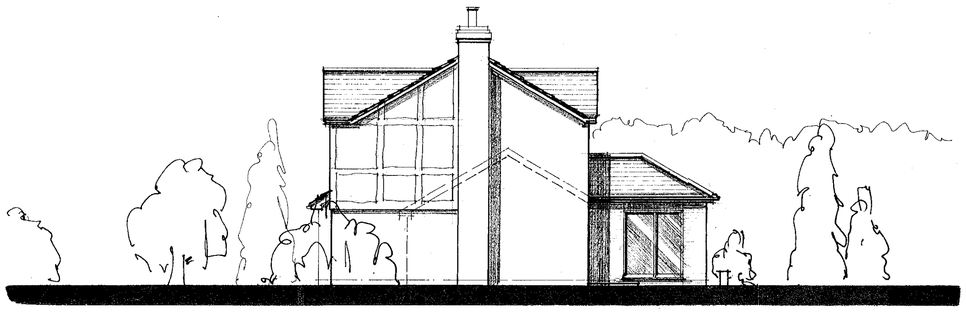

EAST ELEVATION



NORTH ELEVATION

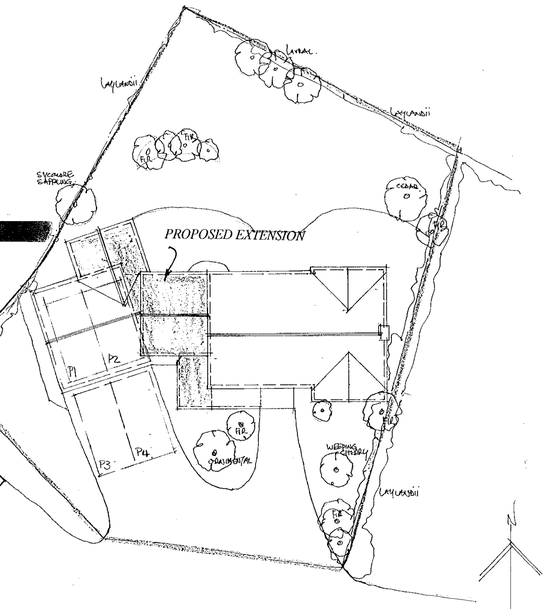

SITE PLAN scale 1:200

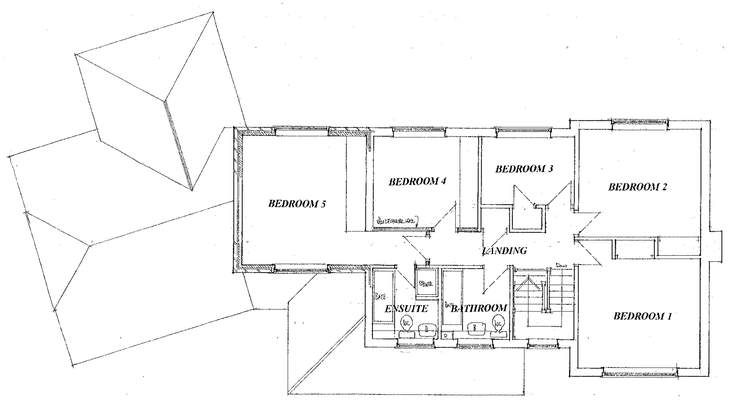

FIRST FLOOR PLAN

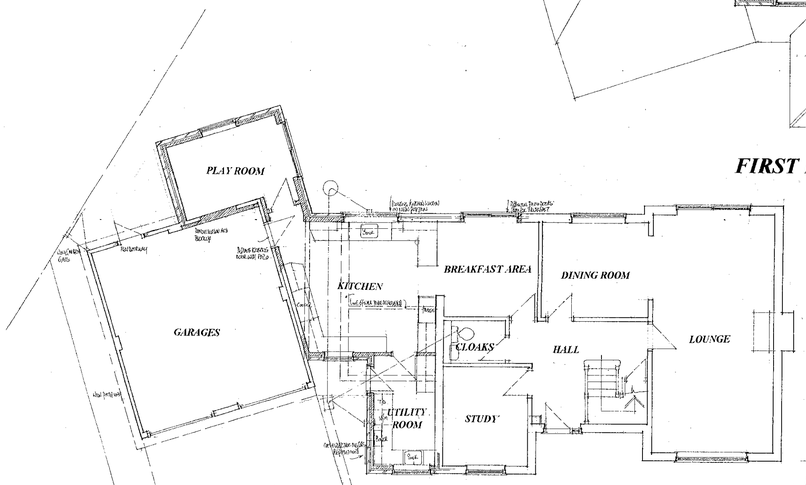

GROUND FLOOR PLAN

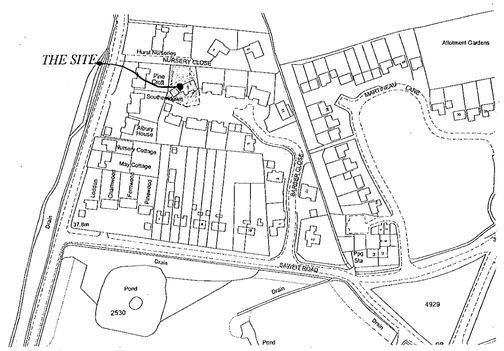

LOCATION PLAN scale 1:2500

APPROVED

22 DEC 2000 D 565

Proposal PROPOSED EXTENSIONS. *Drawing* PLANNING PROPOSALS

Site **7 BARBER CLOSE, HURST, READING, BERKSHIRE.**

Date **November 00** *Scale* **1:50 &1:100** *Drawing No* **D 565-02**

COLIN DAWSON & ASSOCIATES
Architectural Design & Building Surveying
MALVERN HOUSE
1 MALVERN WAY
TWYFORD
READING BERKSHIRE RG10 9PY
Tel: **(0118) 9343322** *Fax:* **(0118) 9343322**

22/12/01



SOUTH ELEVATION

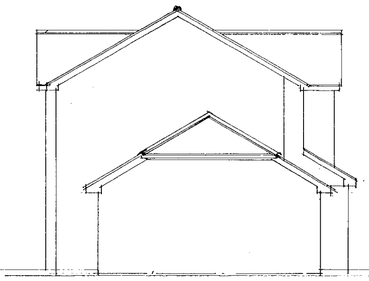

WEST ELEVATION

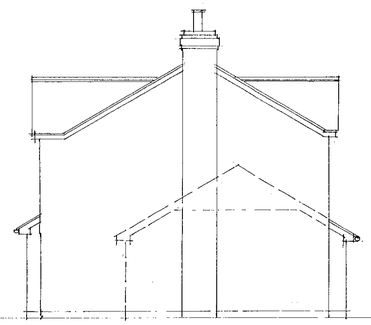

EAST ELEVATION



NORTH ELEVATION

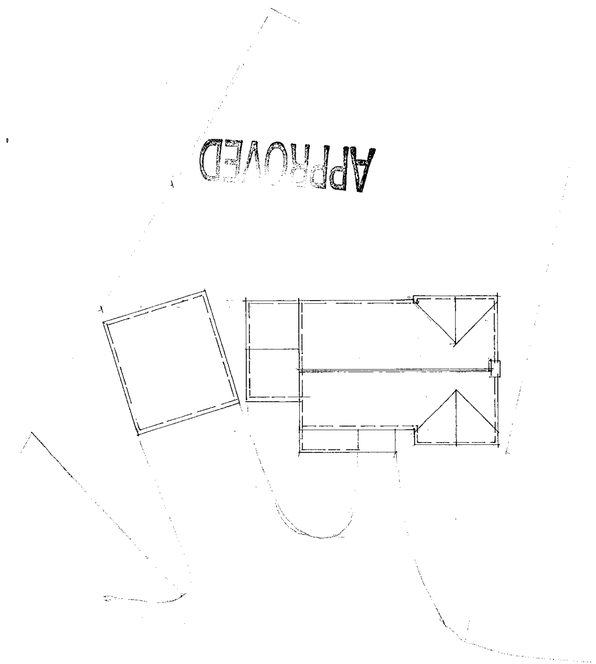

SITE PLAN

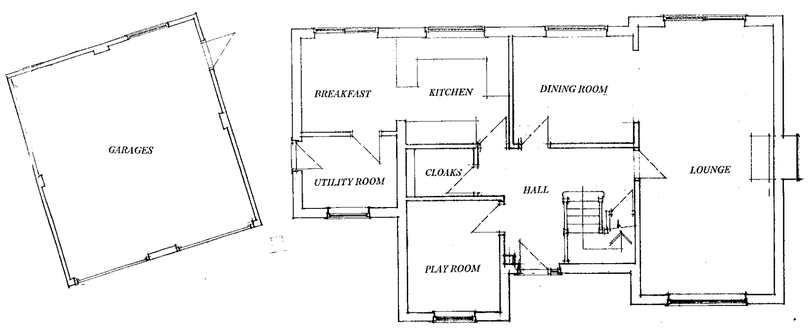

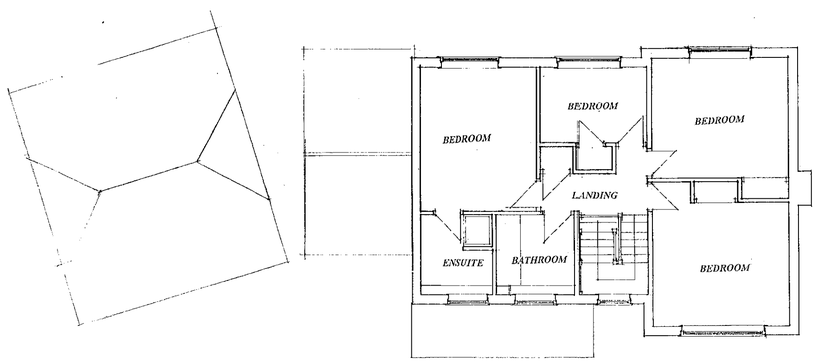

FIRST FLOOR PLAN

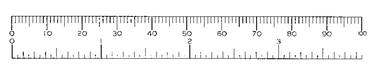

APPROVED

22 DEC 2000 3385

Proposal
PROPOSED EXTENSIONS.

Drawing
PLANS AS EXISTING

Site
7 BARBER CLOSE, HURST, READING, BERKSHIRE.

Date ***November 00*** *Scale* ***1:50 &1:100*** *Drawing No* ***D 565-01***

COLIN DAWSON & ASSOCIATES
Architectural Design & Building Surveying.
MALVERN HOUSE
1 MALVERN WAY
TWYFORD
READING BERKSHIRE RG10 9PY
Tel: **(0118) 9343322** *Fax:* **(0118) 9343322**