0935

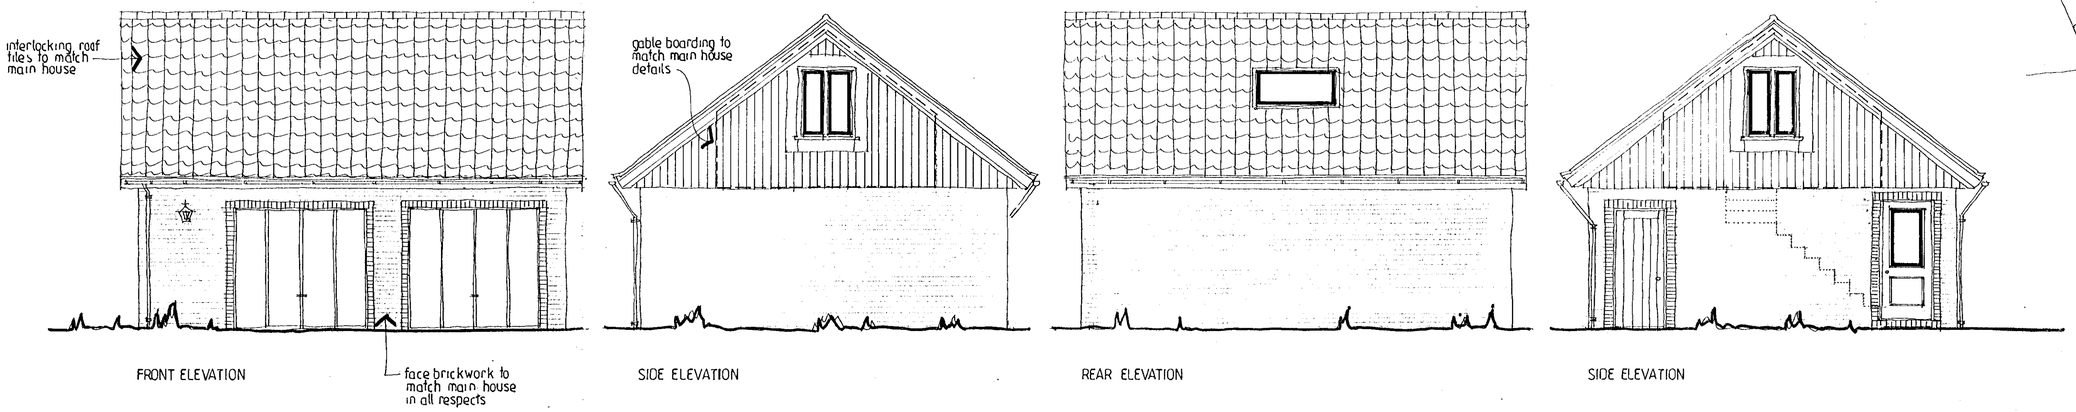

FRONT ELEVATION

SIDE ELEVATION

REAR ELEVATION

SIDE ELEVATION

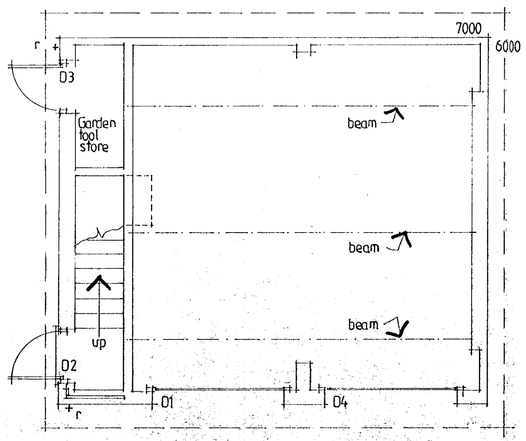

GARAGE LAYOUT

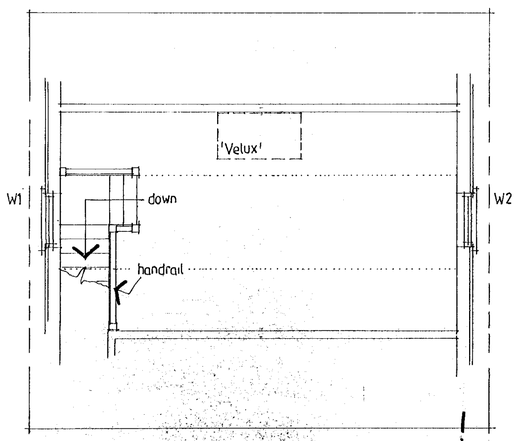

HOMEWORKING ROOM LAYOUT

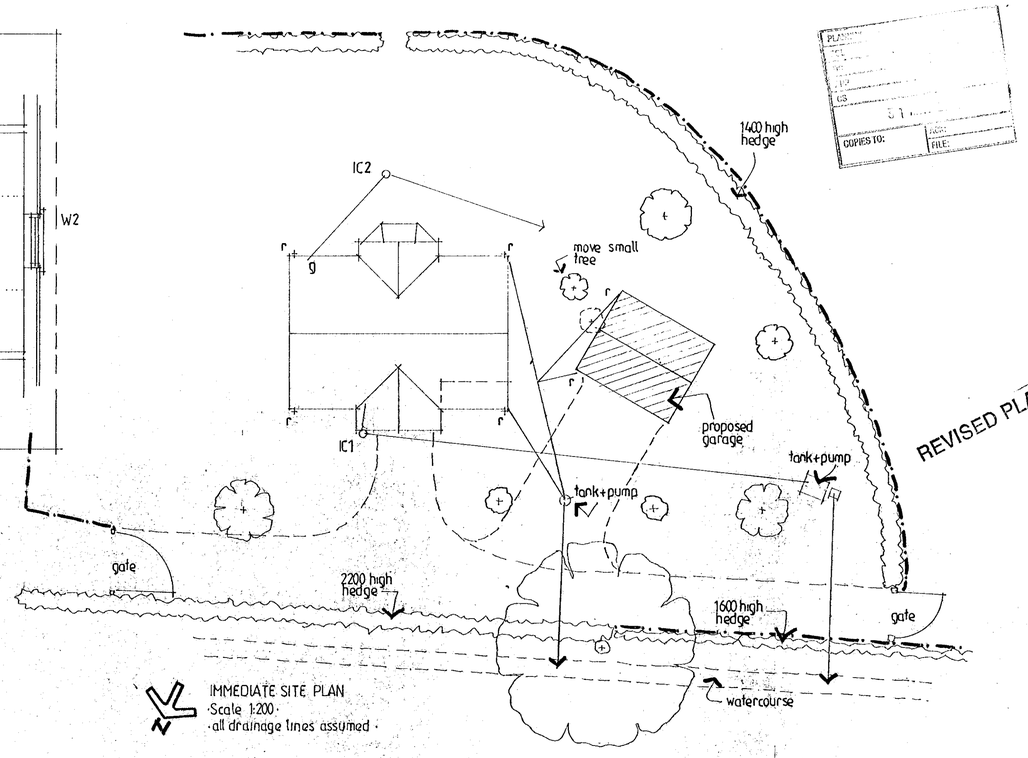

IMMEDIATE SITE PLAN
·Scale 1:200·
·all drainage lines assumed·

REVISED PLAN

NOTES

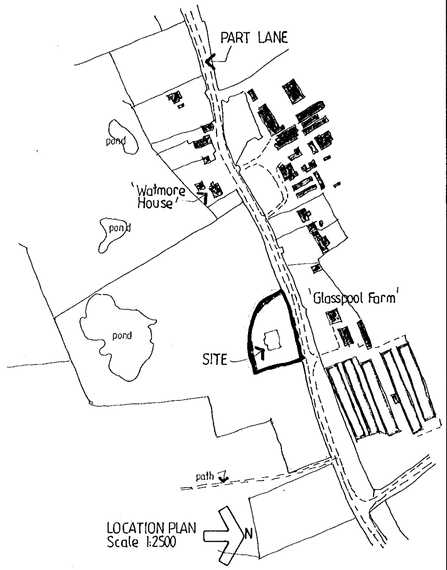

REVISIONS AND PRINTS

6	Planning application	10·3·2000
1	Client	"
A	Garage repositioned, small tree moved	24·5·2000
6	Planning Dept, Wokingham DC	"
1	Client	"

CLIENT

MR AND MRS A. STEVENS
WEST GREY LAKE
PART LANE
RISELEY BERKSHIRE
RG7 1RU.

PROPOSED DOUBLE GARAGE WITH HOMEWORKING ROOM OVER.

DRAWN Alan Miller ACIOB

SCALE 1:50 1:200 **DATE** 2 March 2000

WESSEX DESIGN CONSULTANTS

9 NIGHTINGALE GARDENS,
SANDHURST,
BERKSHIRE, GU47 9DQ.
Tel. 01252 872555 Fax: 01252 890127

DRAWING NO 1241 A

AMI SUPPLIES 1025

-D 10/10/00-

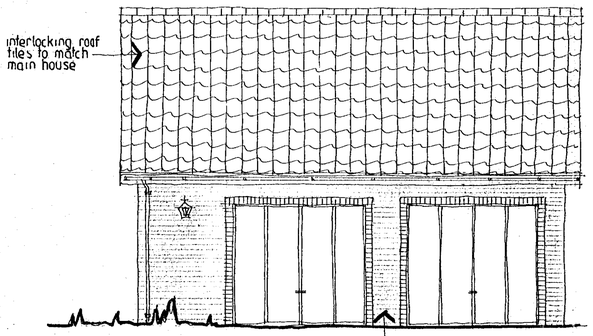

FRONT ELEVATION

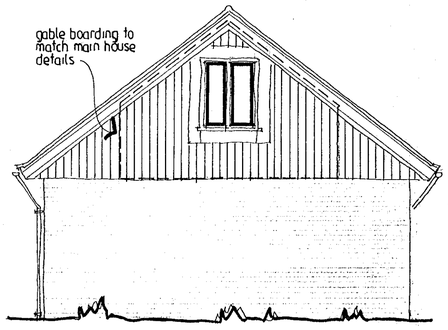

SIDE ELEVATION

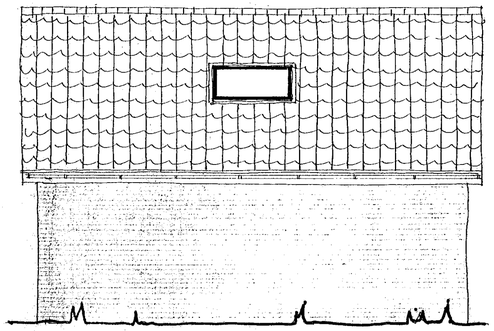

REAR ELEVATION



SIDE ELEVATION

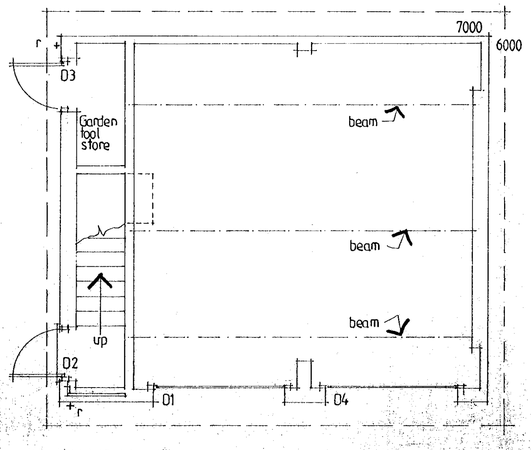

GARAGE LAYOUT

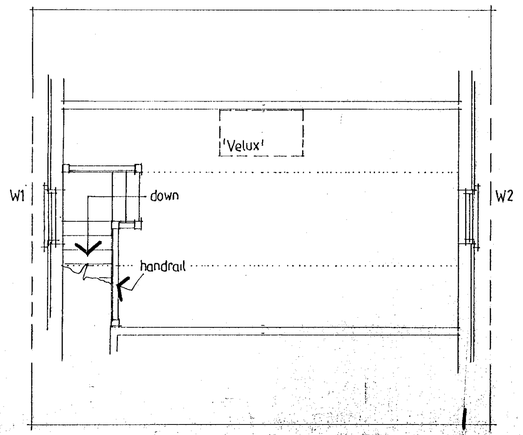

HOMEWORKING ROOM LAYOUT

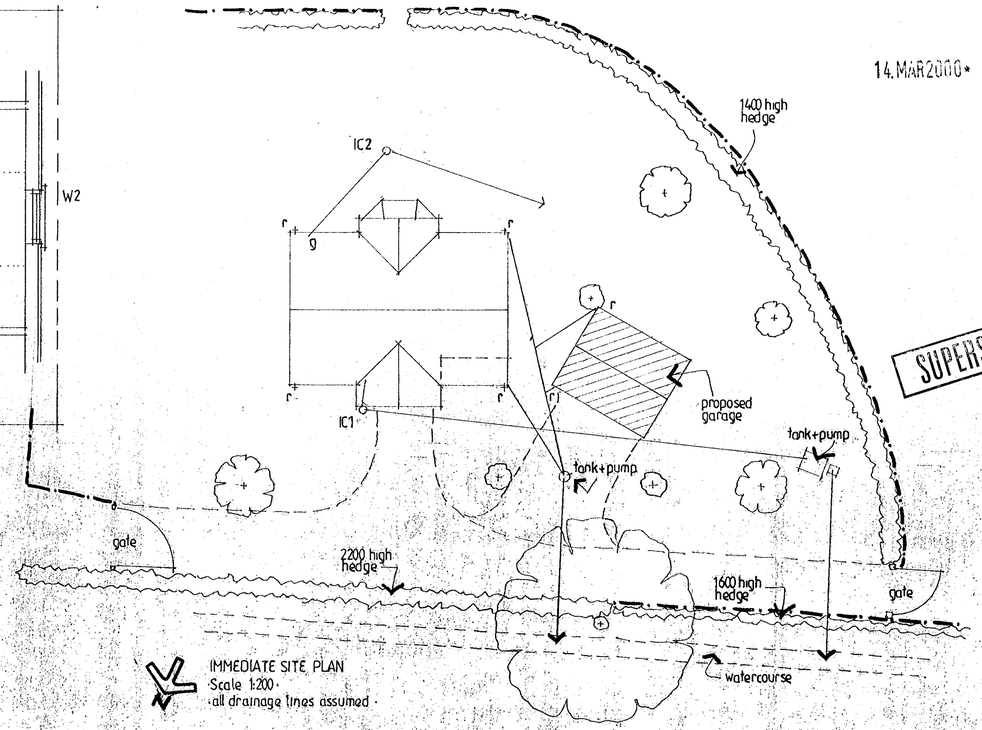

IMMEDIATE SITE PLAN
Scale 1:200
all drainage lines assumed

14.MAR2000* 0335

SUPERSEDED

NOTES

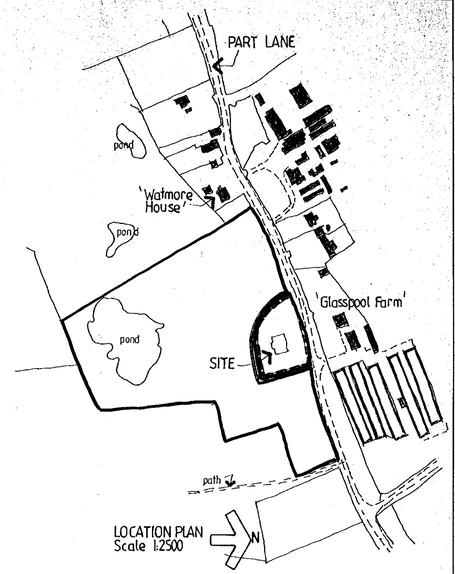

REVISIONS AND PRINTS

6	Planning application	10·3·2000
1	Client	"

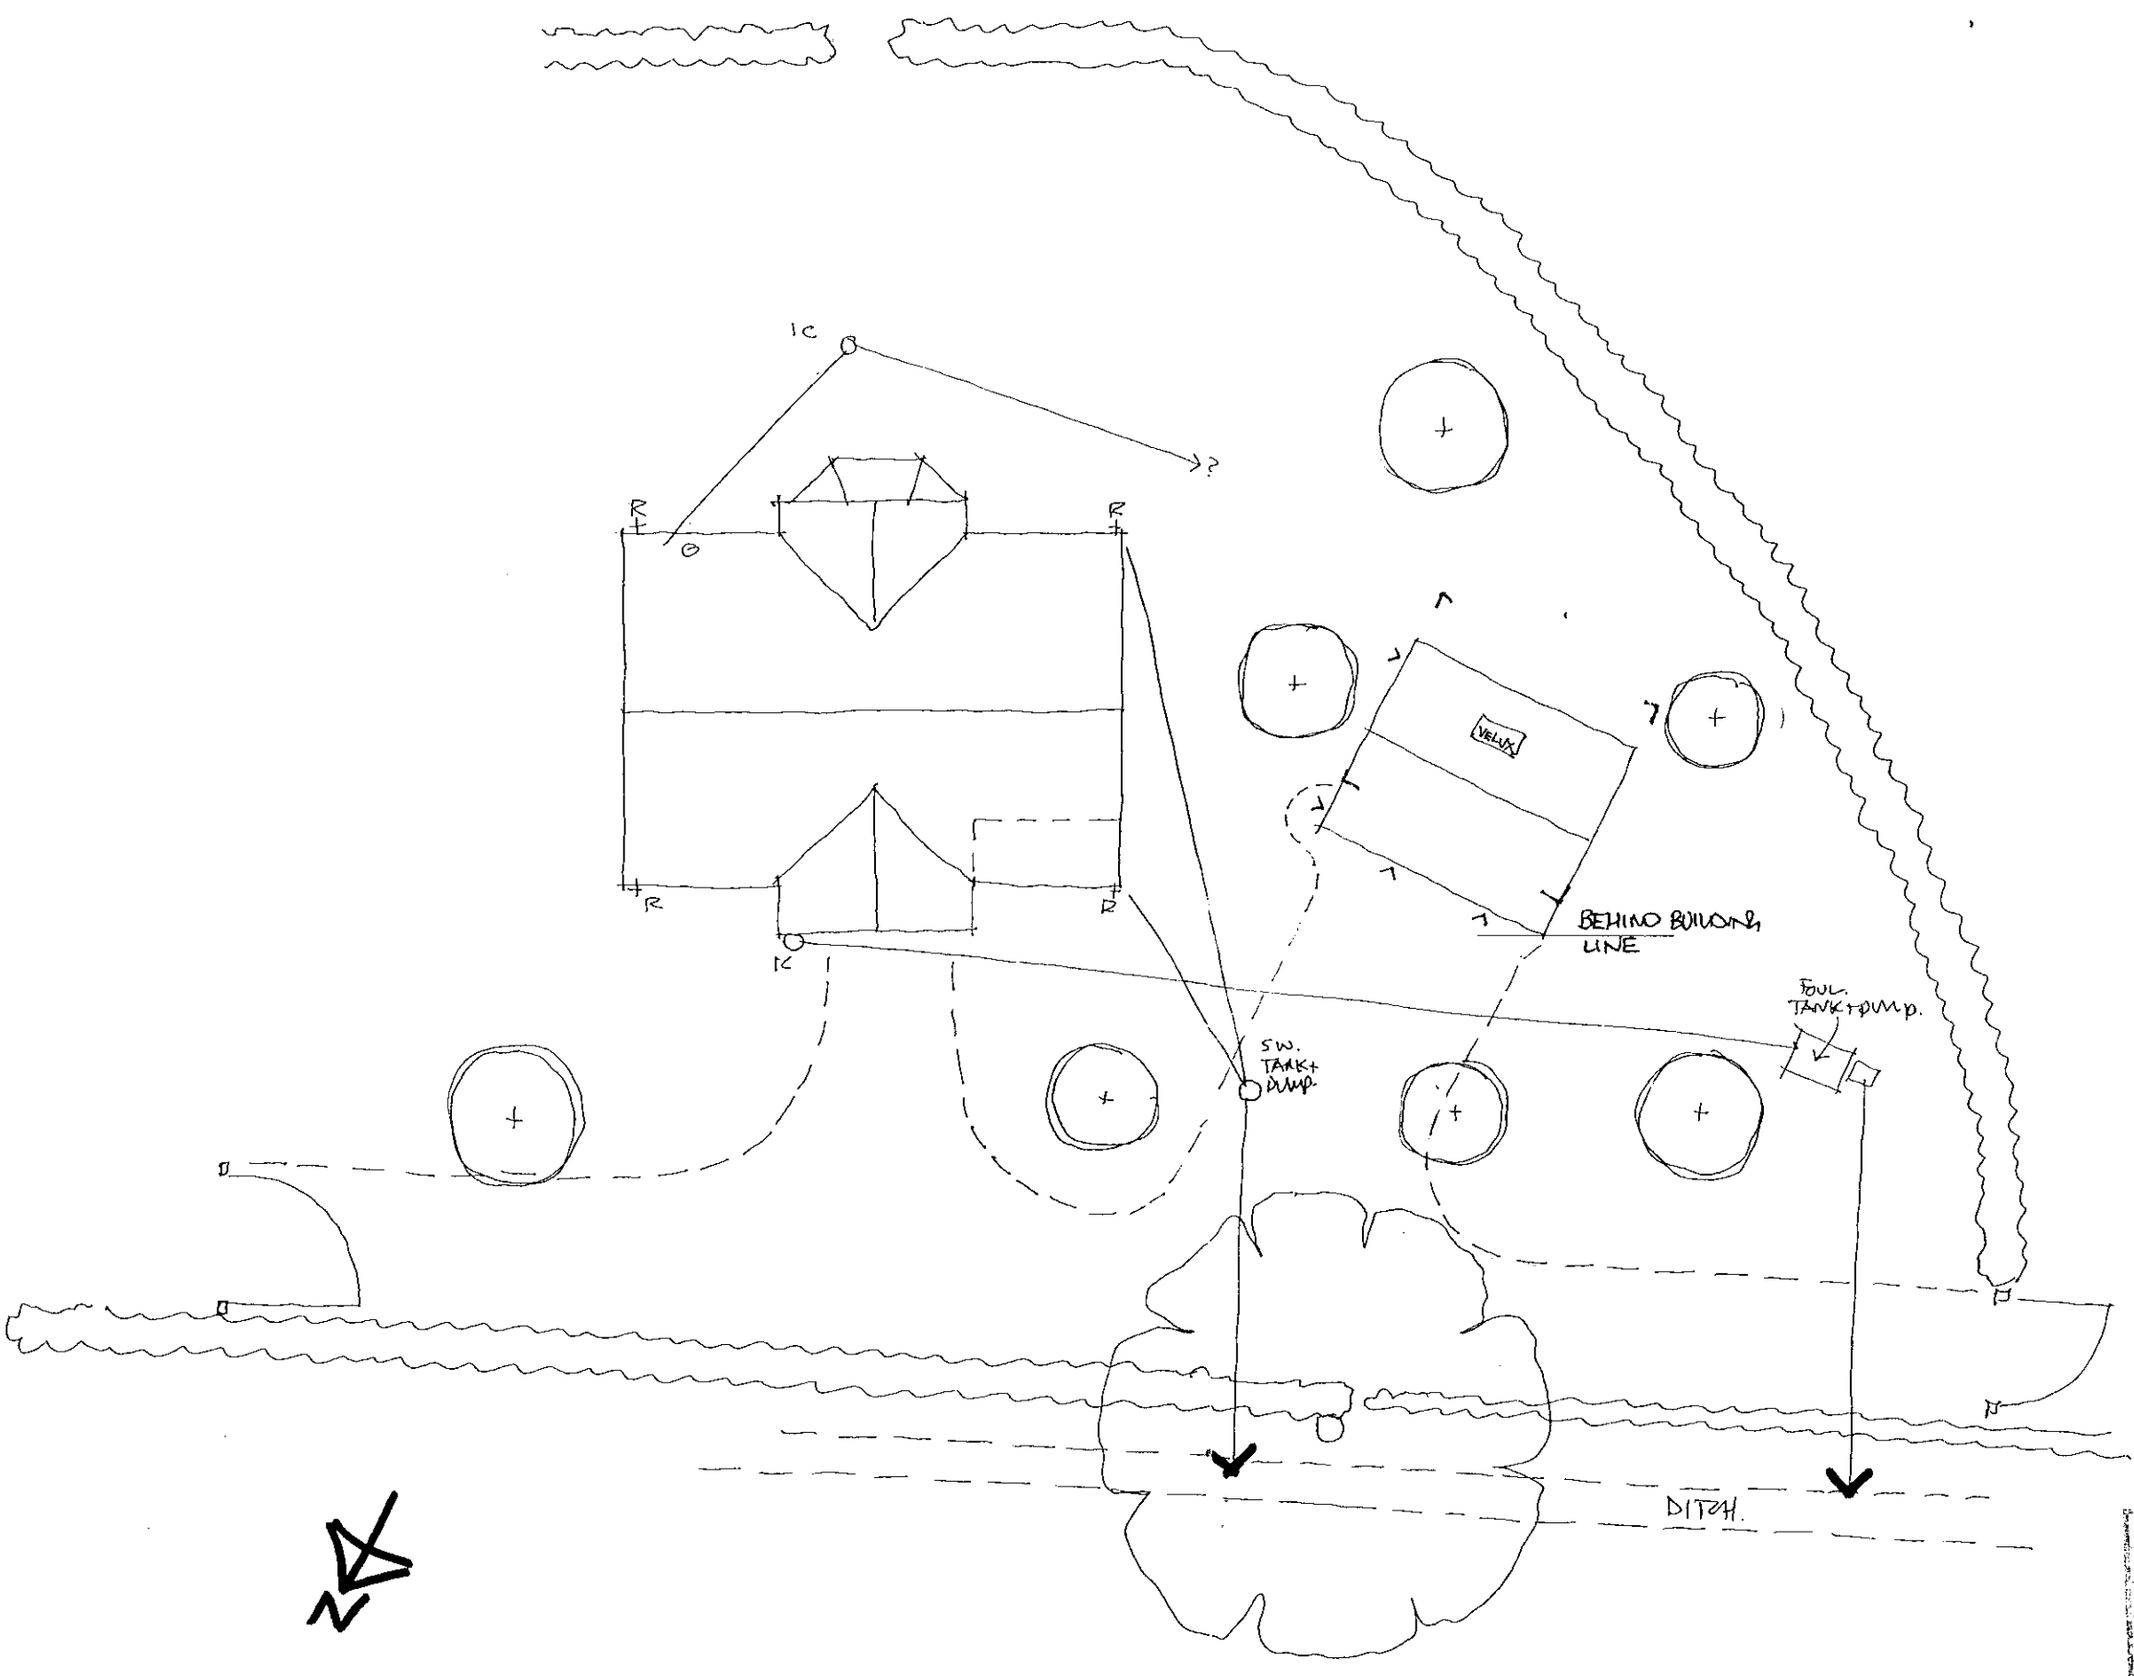

SKETCH SITE LAYOUT.

PLANNING SERVICES	HPT
[illegible]	[illegible]
DC	[illegible]
APP	
CS	
24 [illegible] 1999	
[illegible] TO:	[illegible]
	FILE

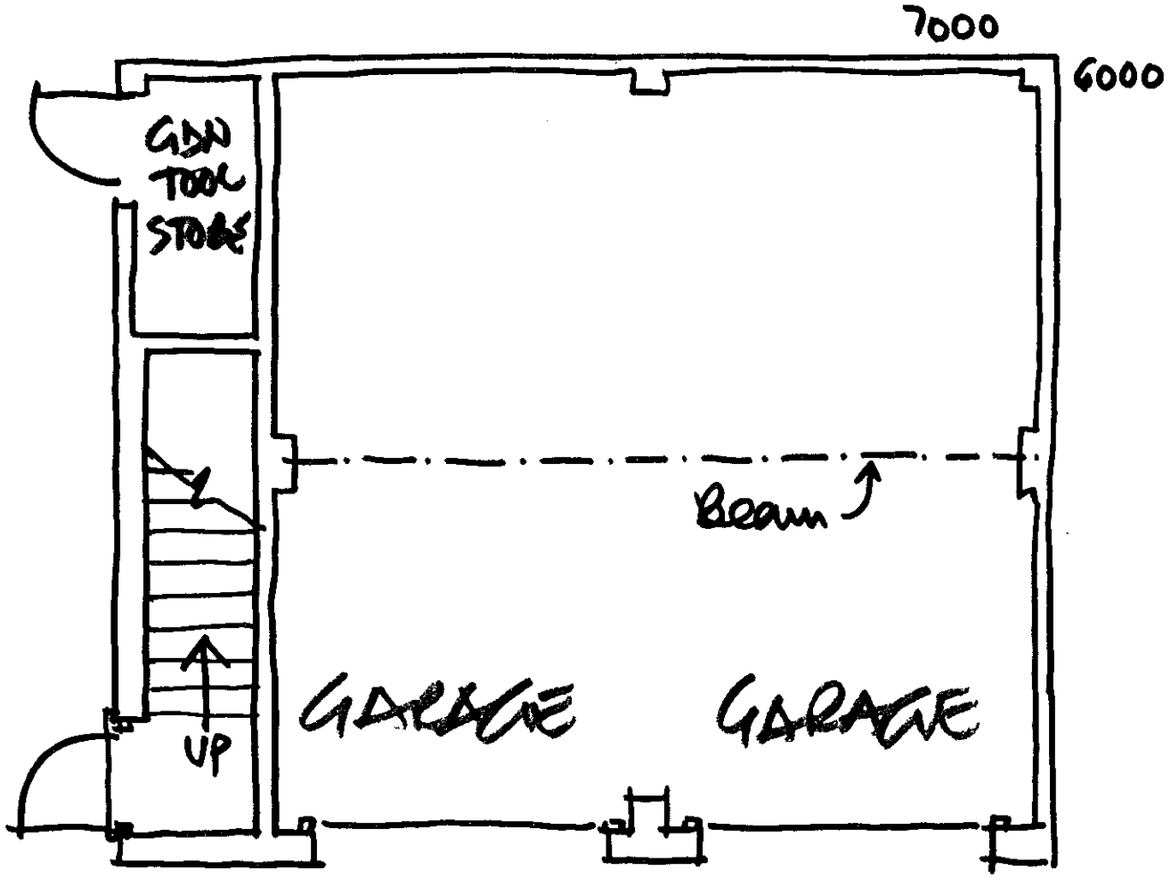

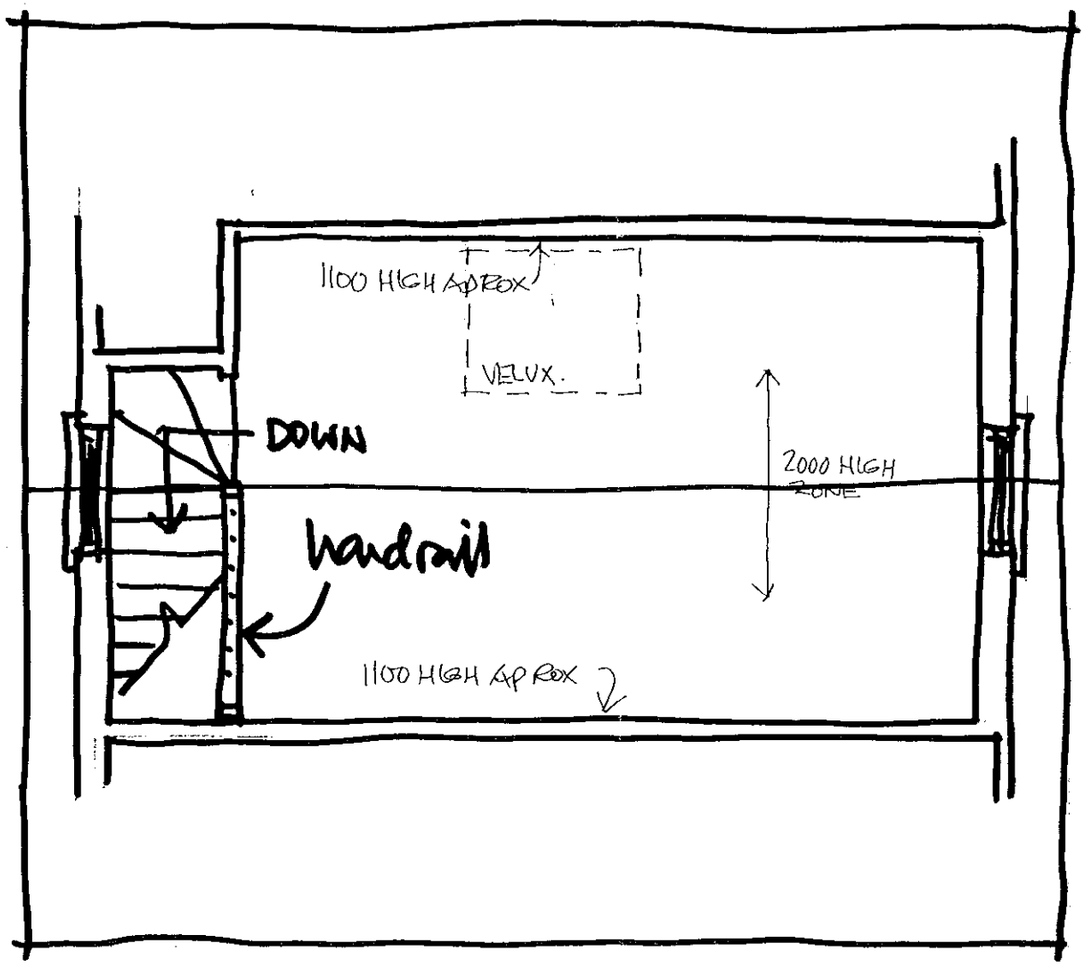

GROUND FLOOR

FIRST FLOOR

CONCEPT SKETCH PROPOSALS FOR JACQUET ALAN STEVENS
WEST GREEN HOUSE
RISELEY

APP
CS
24 NOV 1999
COPIES TO:
ACK:
FILE:

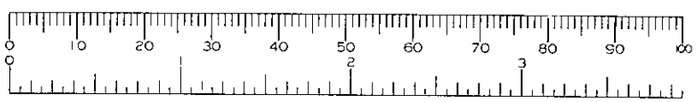

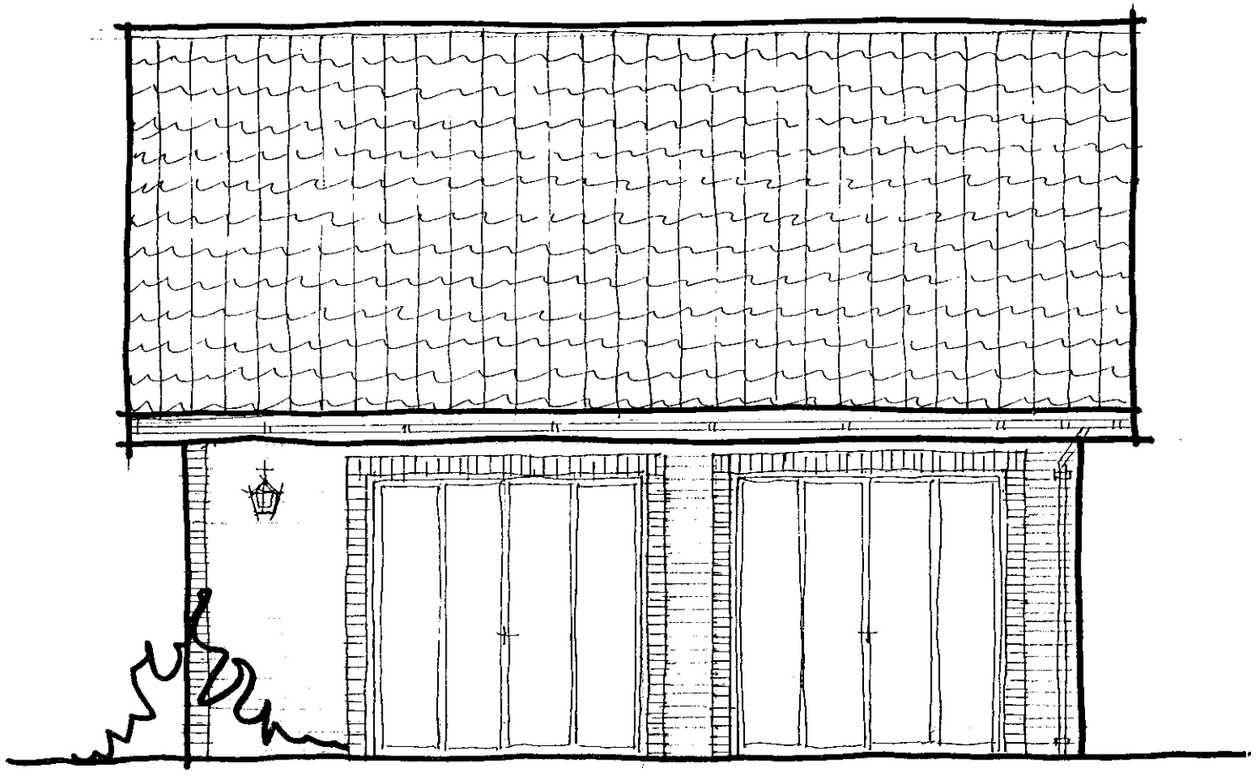



FRONT ELEVATION

SIDE ELEVATION

CONCEPT SKETCH PROPOSALS FOR JACKIE + ALAN STEVENS
WEST GREEN LAKE
RISELEY

PLANNING SERVICES	RPT
POL	[illegible]
DC	[illegible]
APP	
CS	
24 NOV 1999	
COPIES TO:	ACK:
	FILE:

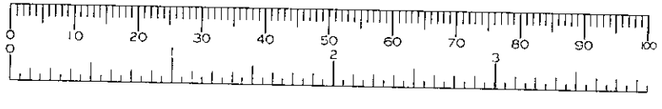

3