14.MAR2000* 0941



SIDE ELEVATION

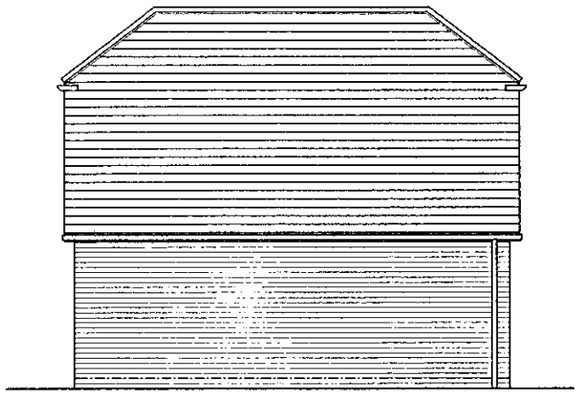

REAR ELEVATION



SIDE ELEVATION

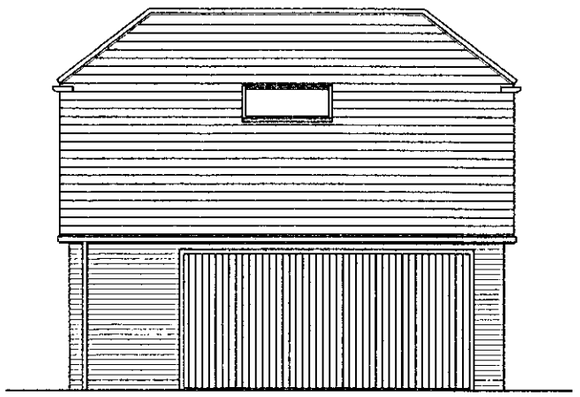

FRONT ELEVATION

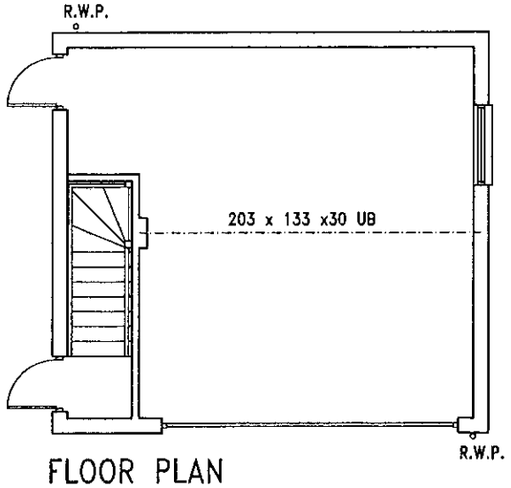

FLOOR PLAN

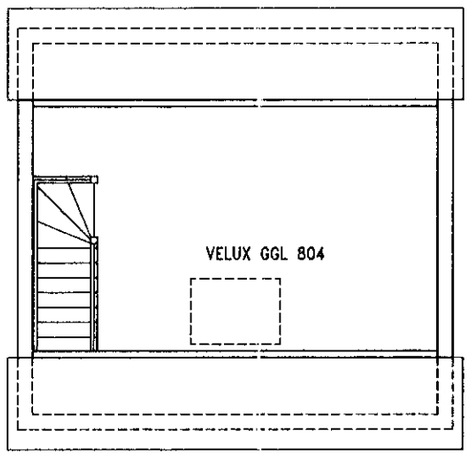

FIRST FLOOR PLAN

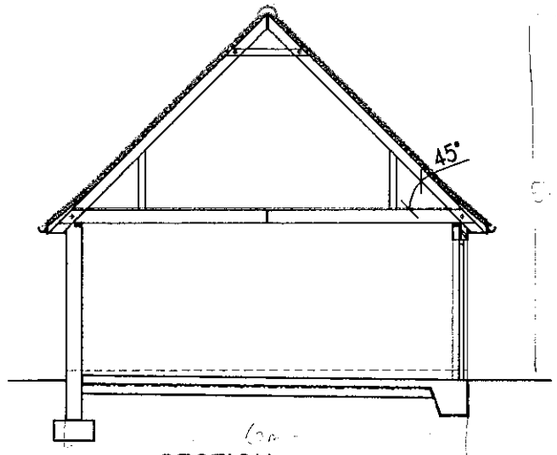

SECTION

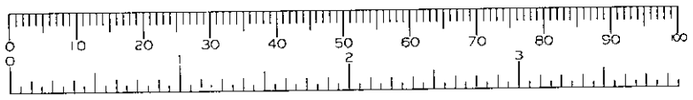

REFUSED

letter date revision

job THE GABLES
ROUNDABOUT LANE
WINNERSH, BERKSHIRE.

client WESTBUILD HOMES LTD.

drawing DETACHED GARAGE

scale 1:100

date MAR 2000

drawn by BPS

1391/23

(0118) 9507100
THE STUDIO
101 LONDON ROAD
READING BERKSHIRE
CHARTERED ARCHITECTS
ANDREWS KALIK ASSOCIATES

14.MAR2000* 0941

READING ROAD

268

264

262

254

Plot. 1
Wiltshire 5 bed

Plot. 2
Shropshire
4 bed

boundary

boundary

N

5m Easement

S.W.

F.W.

drive and turning head.

ROUNDABOUT LANE

2.4x45m

Sight lines

2.4x30m

Sight lines

The Gables

The Oaks

0 10 20 30 40 50 60 70 80 90 100

0 2 3

REFUSED

letter	date	revision
C	Nov '99	House types & Sight lines Revised
B	July '99	Sight lines indicated.
A	May'99	House types revised.

job
THE GABLES
ROUNDABOUT LANE
WINNERSH, BERKSHIRE.

client
WESTBUILD HOMES LTD.

drawing
SITE PLAN

scale 1:500
date Feb. 99
sheet size A3

1391/2 C

(0118) 9669869
2 ALEXANDRA ROAD READING BERKSHIRE
Chartered Architects
ANDREWS KALIK ASSOCIATES

14.MAR2000* 0941

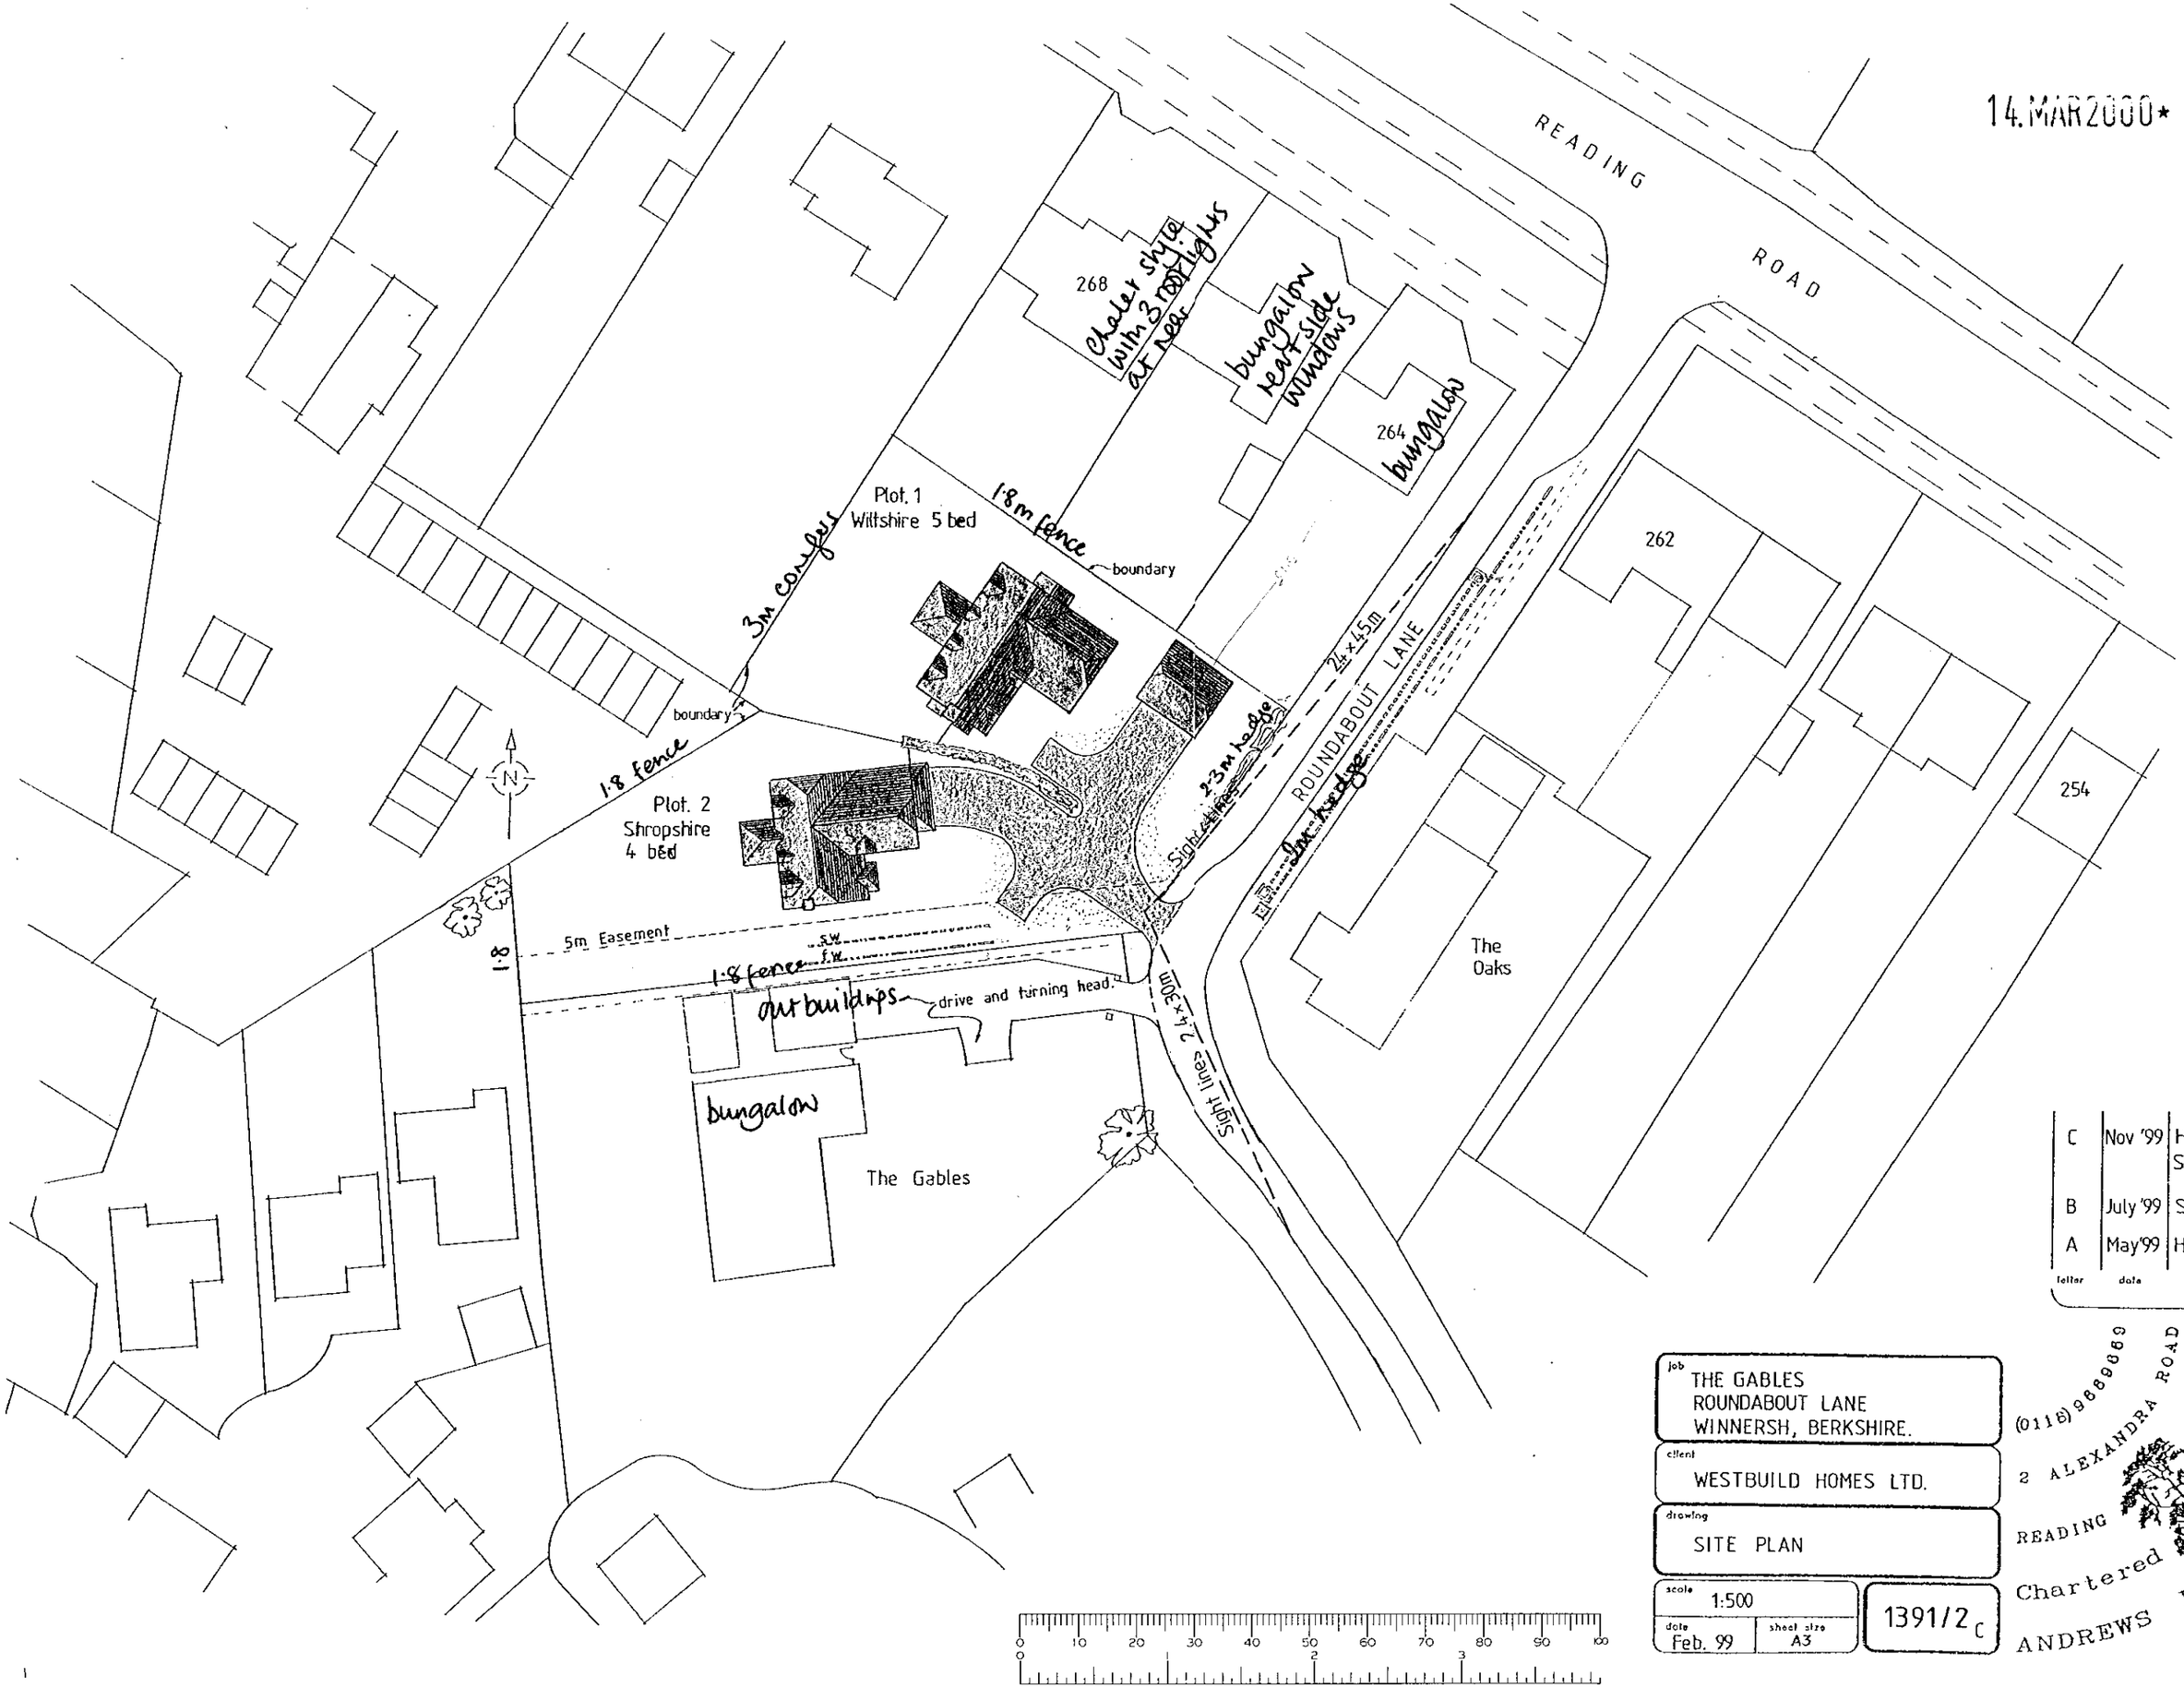

letter	date	revision
C	Nov '99	House types & Sight lines Revised
B	July '99	Sight lines indicated.
A	May'99	House types revised.

job
THE GABLES
ROUNDABOUT LANE
WINNERSH, BERKSHIRE.

client
WESTBUILD HOMES LTD.

drawing
SITE PLAN

scale 1:500
date Feb. 99
sheet size A3

1391/2 C

(0118) 9669669
2 ALEXANDRA ROAD
READING BERKSHIRE
Chartered Architects
ANDREWS KALIK ASSOCIATES