

REAR ELEVATION.

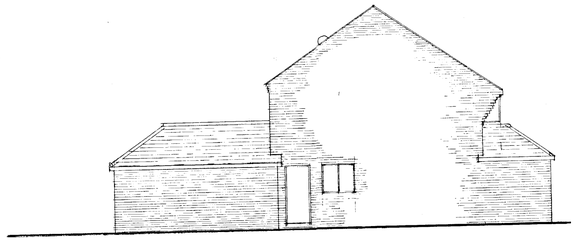

SIDE ELEVATION.

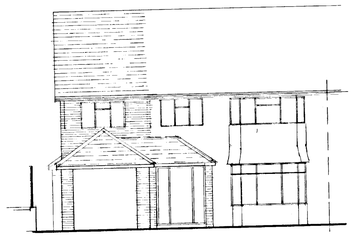

FRONT ELEVATION.

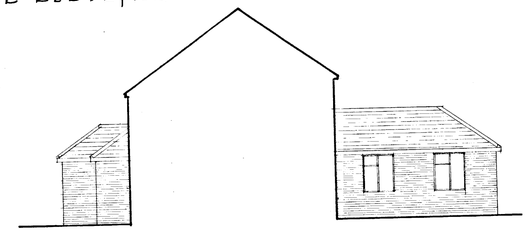

SECTIONAL ELEVATION.

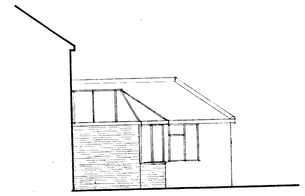

BOUNDARY ELEVATION

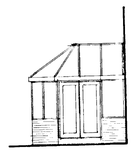

ELEVATION.

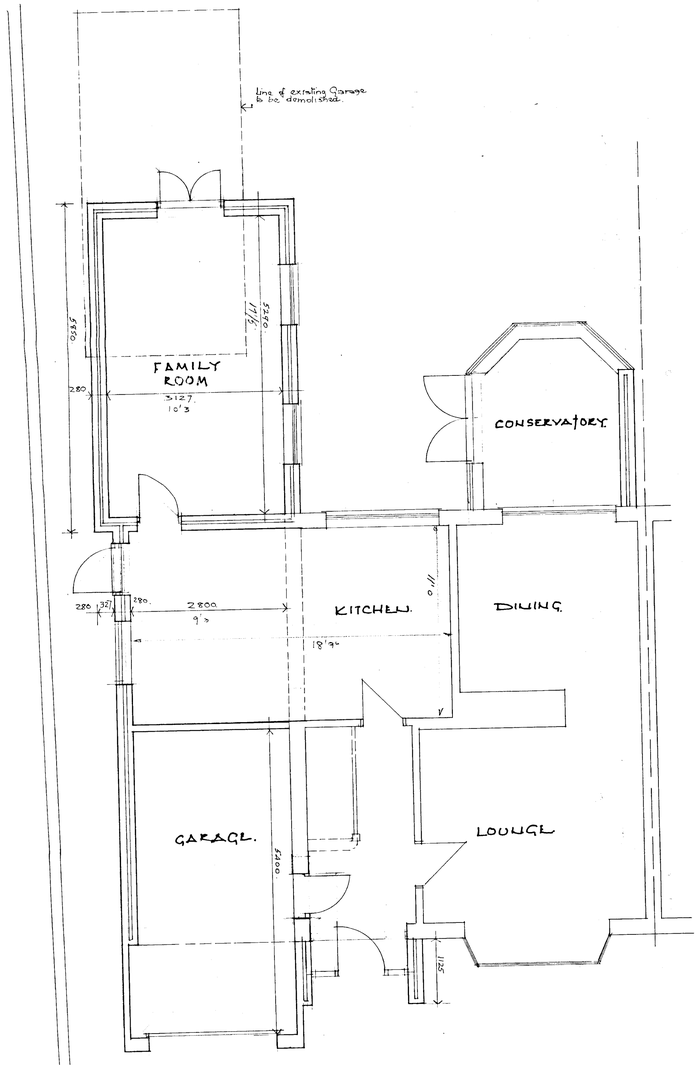

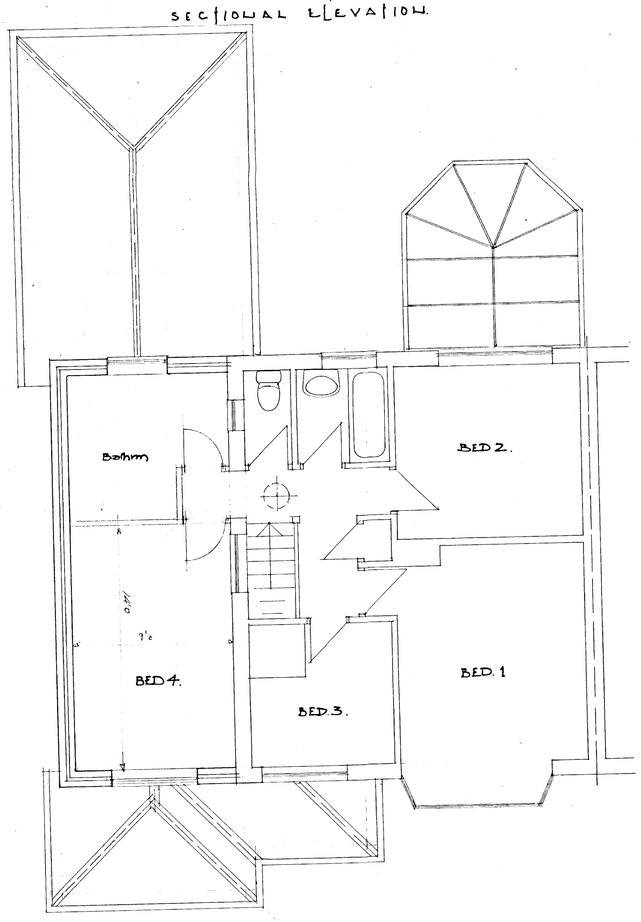

13.AUG.2001 • 4654

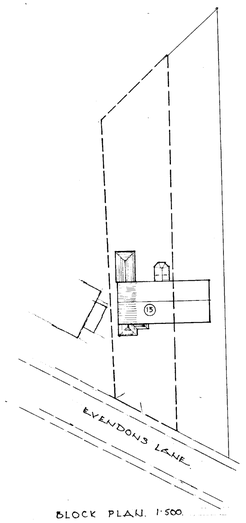

BLOCK PLAN. 1:500.

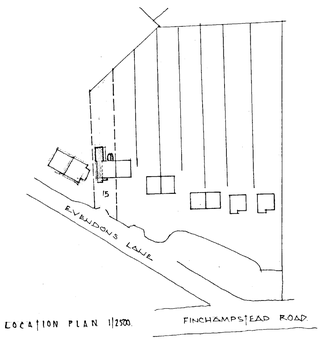

LOCATION PLAN 1:2500.

DEREK CANN RIBA CHARTERED ARCHITECT
13MANOR ROAD WOKINGHAM RG41 4AH tel : 0118 9786895

Job title: 15 Evendons Lane Wokingham.

client: Mr & Mrs M.Honer

scale: 1:100. 1:50

date: AUG. 01

Drawing Title: Proposed Extension

Job no: 0115

Drg no: 02

Q 29/11/01