Notes

1. Do not scale dimensions from this drawing.
2. All dimensions are to be verified and checked by the Contractor before commencement of any works on site.



East Elevation (Side)

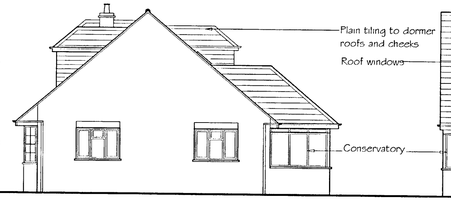

North Elevation (Side)



West Elevation (Rear)

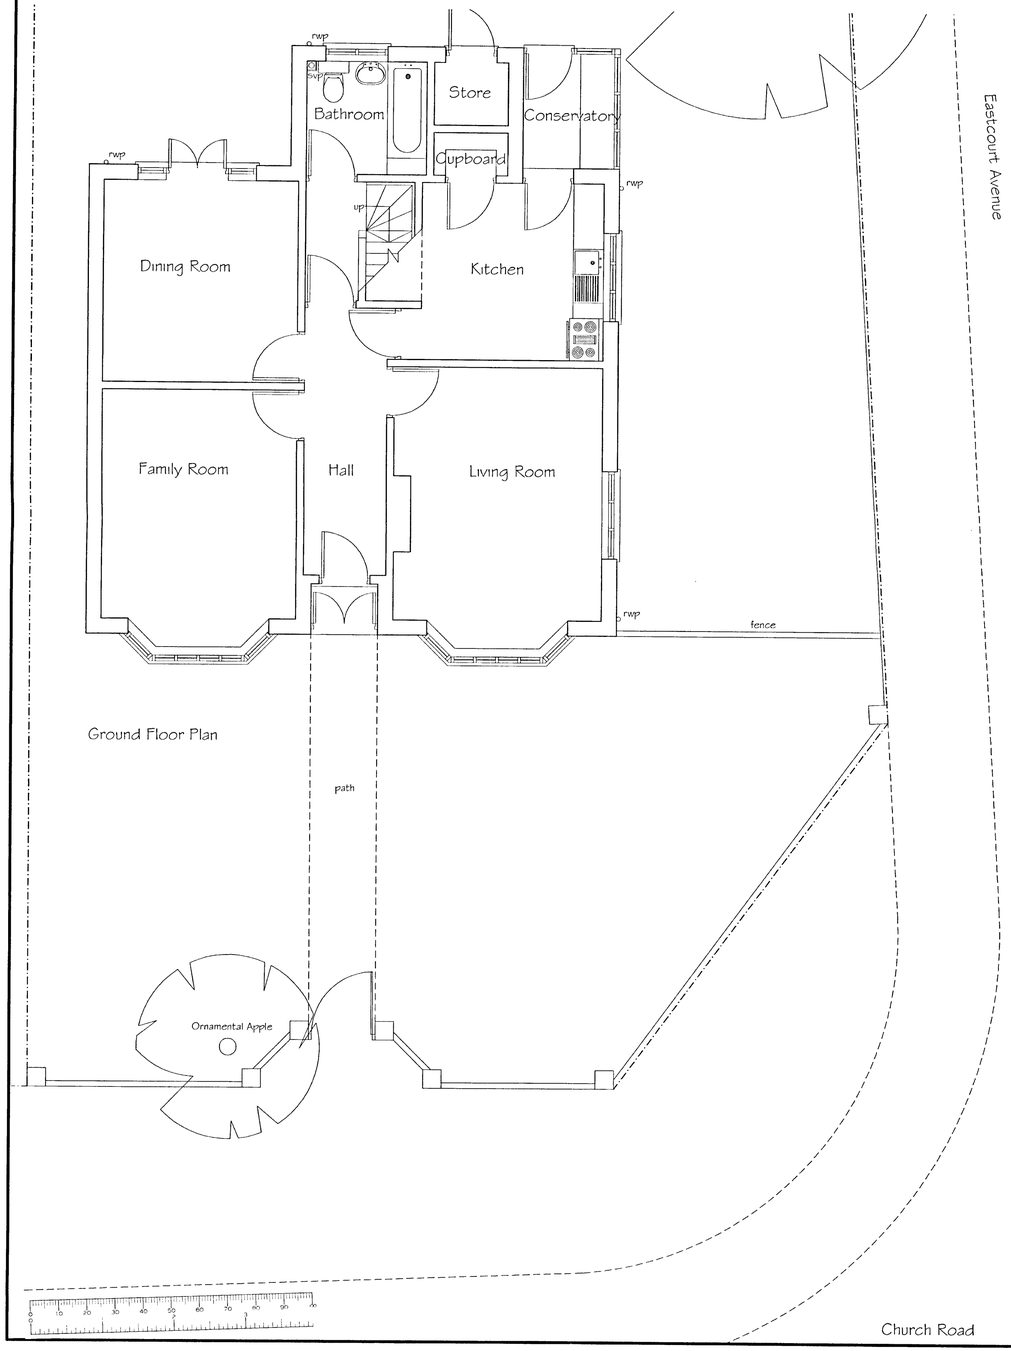

Ground Floor Plan

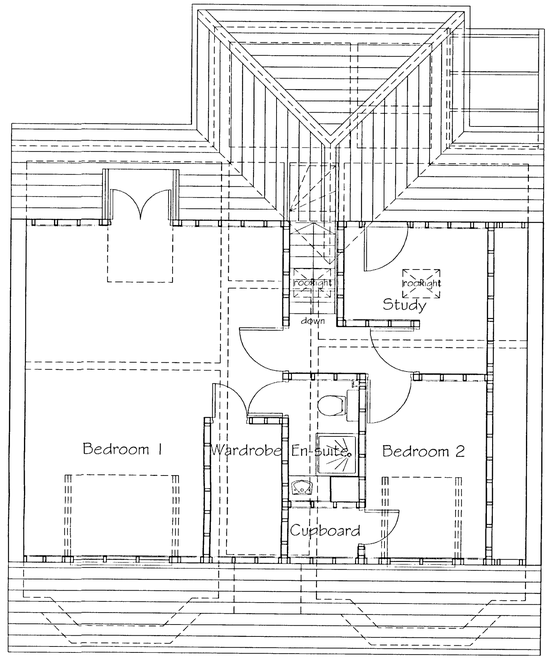

First Floor Plan

Location Plan (Scale 1:1250)

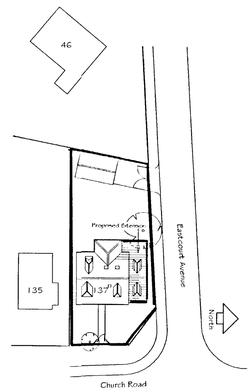

Block Plan (1:500)

APPROVED

14.AUG.2001* 4687

Rev	Date	Revision Notes

Client

Mr & Mrs J Hawthornthwaite
137 Church Road
Earley
Reading
Berks RG6 1HG

Project Title

Proposed Two Storey
Side Extension to
Existing Bungalow

Drawing Title

Floor Plans, Elevations,
Block Plan & Location Plan

Existing

Drawn		Project No	
Scale	1:50;1:100	Date	June 2001
Drawing No	CR-01		Rev.

3/4/02