

FRONT ELEVATION SIDE ELEVATION REAR ELEVATION SIDE ELEVATION

15 MAR 2001 • 3572

NOTES

Do not scale to ascertain dimensions.

Figured dimensions and levels should be verified by the Contractor on site before construction.

Copyright for all designs and drawings in whole or in part shall remain with the company in accordance with The Copyright Act.

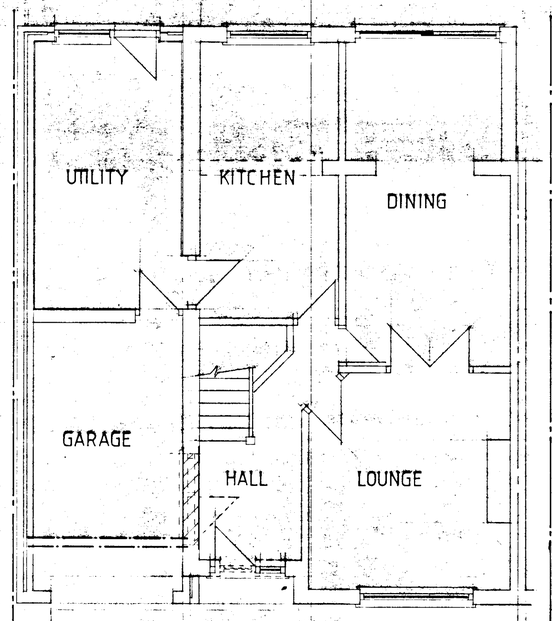

GROUND FLOOR PLAN

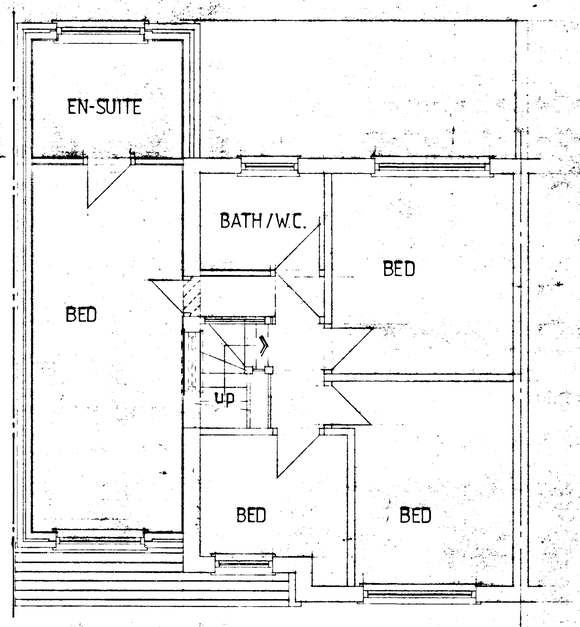

FIRST FLOOR PLAN

APPROVED

REV	DATE	DESCRIPTION
A	MAR 2001	FRONT ELEVATION ADDED

© COPYRIGHT

THE DRAWING OFFICE
UNIT 1, HOLLYTREE FARM, LOWER ICKNIELD WAY, GREAT KIMBLE, AYLESBURY, HP17 9TX
PHONE: 01844 273221

CLIENT
MR & MRS MONAGHAN

PROJECT
PROPOSED TWO STOREY SIDE & REAR EXTENSION TO 3, MULBERRY CLOSE, WOODLEY READING

DETAIL
PLAN, SECTION & ELEVATIONS

SCALE 1:50 1:100	DRAWN
DATE DEC 2000	APPROVED
JOB NO. 4519/00/	DRAWING NO. 1 A

D 14/8/01