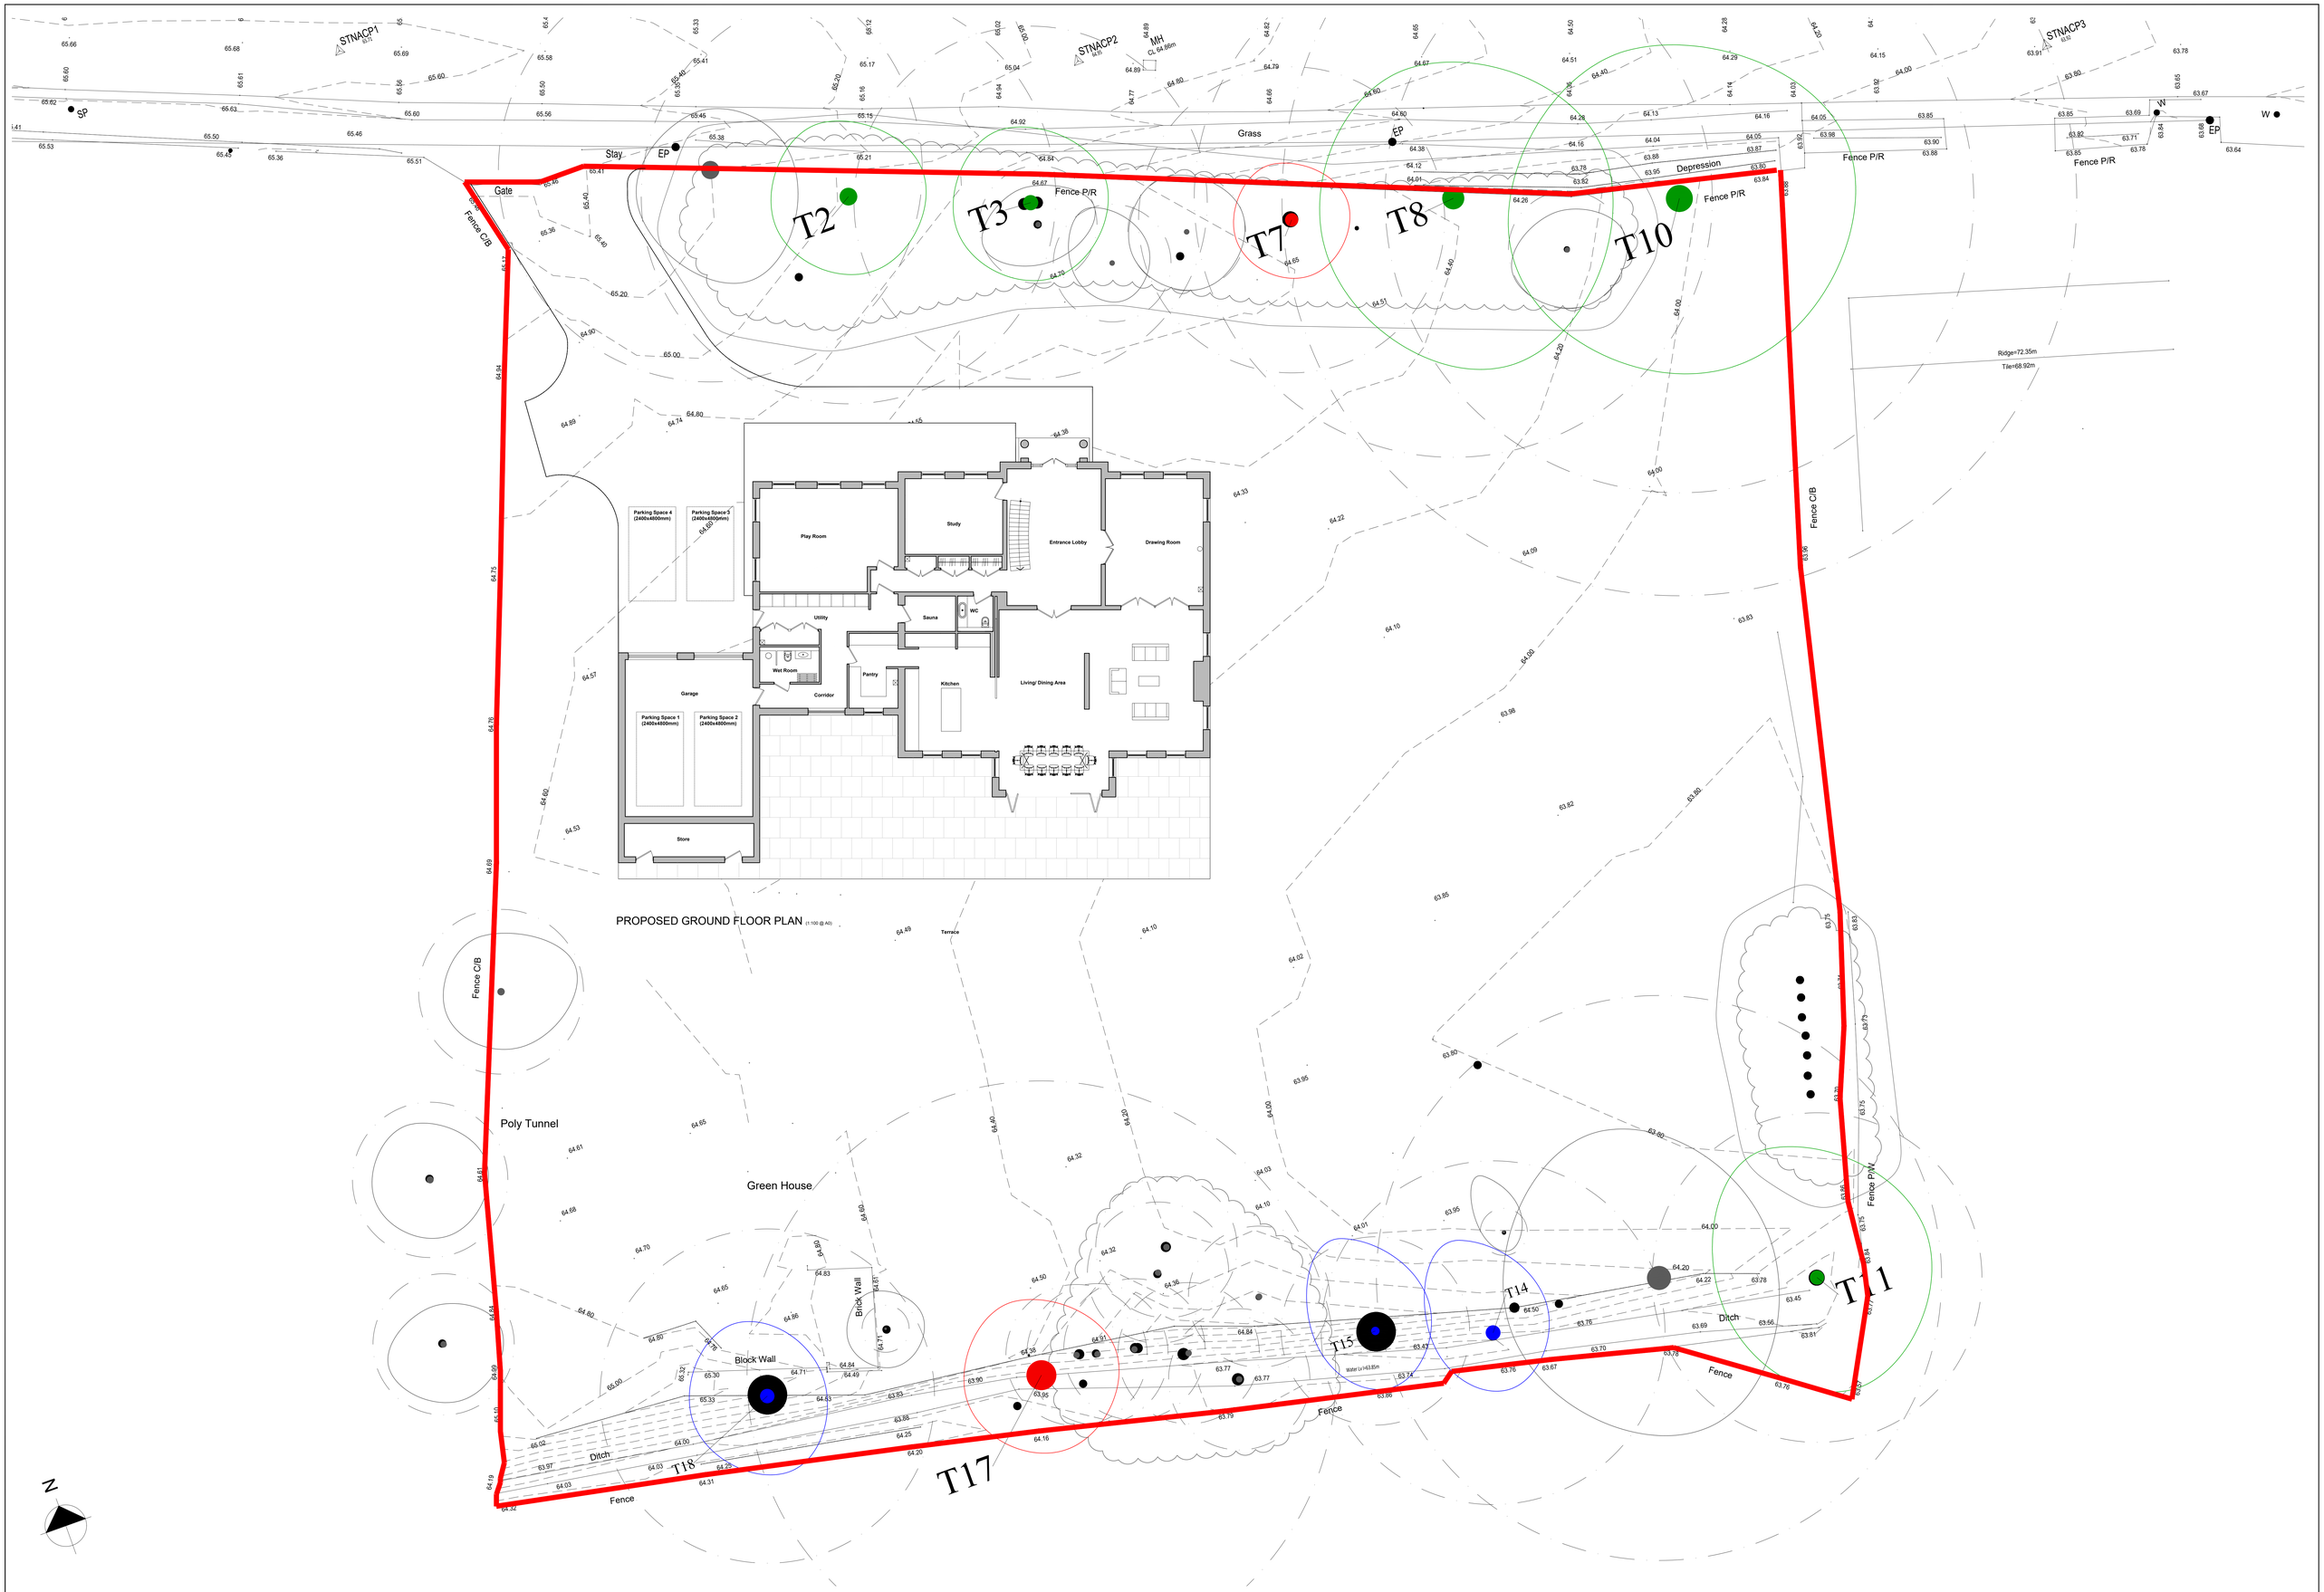

0 0.4 2 4m 8m

Project:
Blakes Lane
Wargrave

NOTE:
No dimensions are to be scaled from this drawing.
All contractors must visit the site and be responsible for taking and checking all dimensions relative to this work.
The designer must be notified of any discrepancies in writing.
This drawing must not be reproduced in whole or part without written consent.

PLANNING

A (04-08-2026): Amendments to suit planners comments

Proposed Ground Floor Plan

Scale:	Date:	Client:
1:100 @ A0	13/07/2026	

Job:	Discipline:	Project stage:	Drawing no.	Revision:
UKGWG	A	CD	110	A

made-in