

HLM
Architects

PIGGOTT SECONDARY SCHOOL
Phase 1 Conditions discharge

February 2025



Materials - condition

Phase 1 - Dining

Legend


- A Fold down edge protection galvanised steel
- B Rooflight RAL 7016 Anthracite Grey
- C Aluminium Fascia PPC RAL 7016 Anthracite Grey
- D Aluminium capping to parapets. PPC RAL 7016 Anthracite Grey
- E Fixed roof access galvansied steel
- F Fibre cement cladding Equitone Natura Pro Quartz White
- G Fibre cement cladding Equitone Natura Pro Charcoal
- H Curtain wall PPC RAL 7016 Anthracite Grey
- K Column PPC RAL 7016 Anthracite Grey
- L Brick plinth Dark grey engineering brick
- M Window / Door with louvres PPC RAL 7016 Anthracite Grey
- P Windcatcher RAL 7040 Window Grey
- S Rain water pipe and hopper, rectangular anti climb. PPC RAL 7016 Anthracite Grey
- U Roof access hatch with guard rails in galvanised steel
- V Roofing membrane Bitumen felt. Dark grey



Equitone Natura Pro Quartz White



Equitone Natura Pro Charcoal

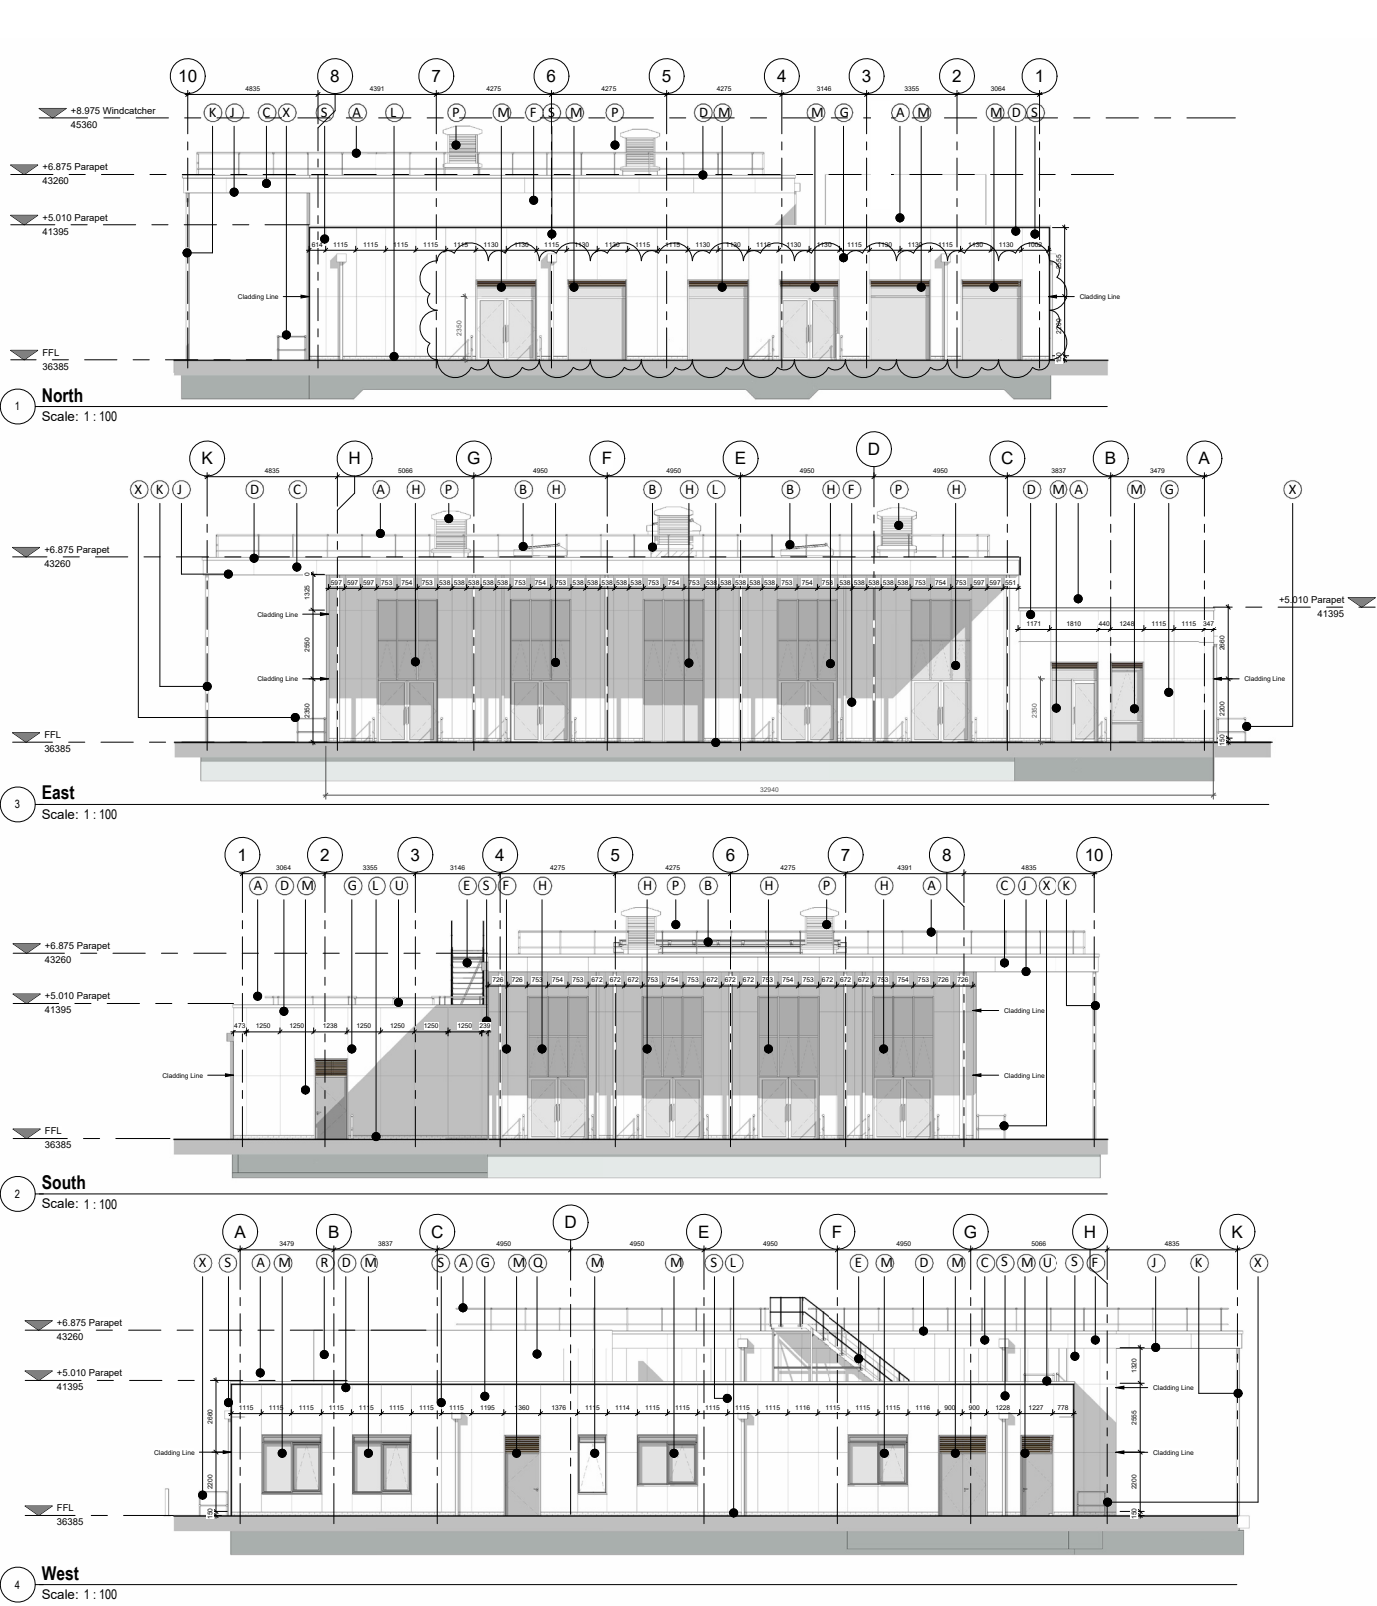

POLKEYCOLLINS

www.polkeycollins.co.uk
+44 (0) 1522 306 456
info@polkeycollins.co.uk

RIBA
Chartered Practice

CLIENT The Piggott School Through CTS
PROJECT Piggott School - Multi-purpose Hall
TITLE Proposed Elevations
SCALE As indicated STATUS S0 REV P04
DRAWING 2708_E_PCA - DR - A - 3100



0 0.5 1 2 3 4 5 10m
Scale 1:100

Materials - condition
Phase 1 - Dining



A. Fold down edge protection galvanised steel



B. C. D. H. K. M. S Anthracite Grey



E. Fixed roof access galvanised steel



F. Equitone Natura Pro Quartz White



G. Equitone Natura Pro Charcoal



L. Brick plinth Dark grey engineering brick



P Windcatcher RAL 7040 Window Grey

Legend

- A Fold down edge protection galvanised steel
- B Rooflight RAL 7016 Anthracite Grey
- C Aluminium Fascia PPC RAL 7016 Anthracite Grey
- D Aluminium capping to parapets. PPC RAL 7016 Anthracite Grey
- E Fixed roof access galvanised steel
- F Fibre cement cladding Equitone Natura Pro Quartz White
- G Fibre cement cladding Equitone Natura Pro Charcoal
- H Curtain wall PPC RAL 7016 Anthracite Grey
- K Column PPC RAL 7016 Anthracite Grey
- L Brick plinth Dark grey engineering brick
- M Window / Door with louvres PPC RAL 7016 Anthracite Grey
- P Windcatcher RAL 7040 Window Grey
- S Rain water pipe and hopper, rectangular anti climb. PPC RAL 7016 Anthracite Grey
- U Roof access hatch with guard rails in galvanised steel
- V Roofing membrane Bitumen felt. Dark grey