


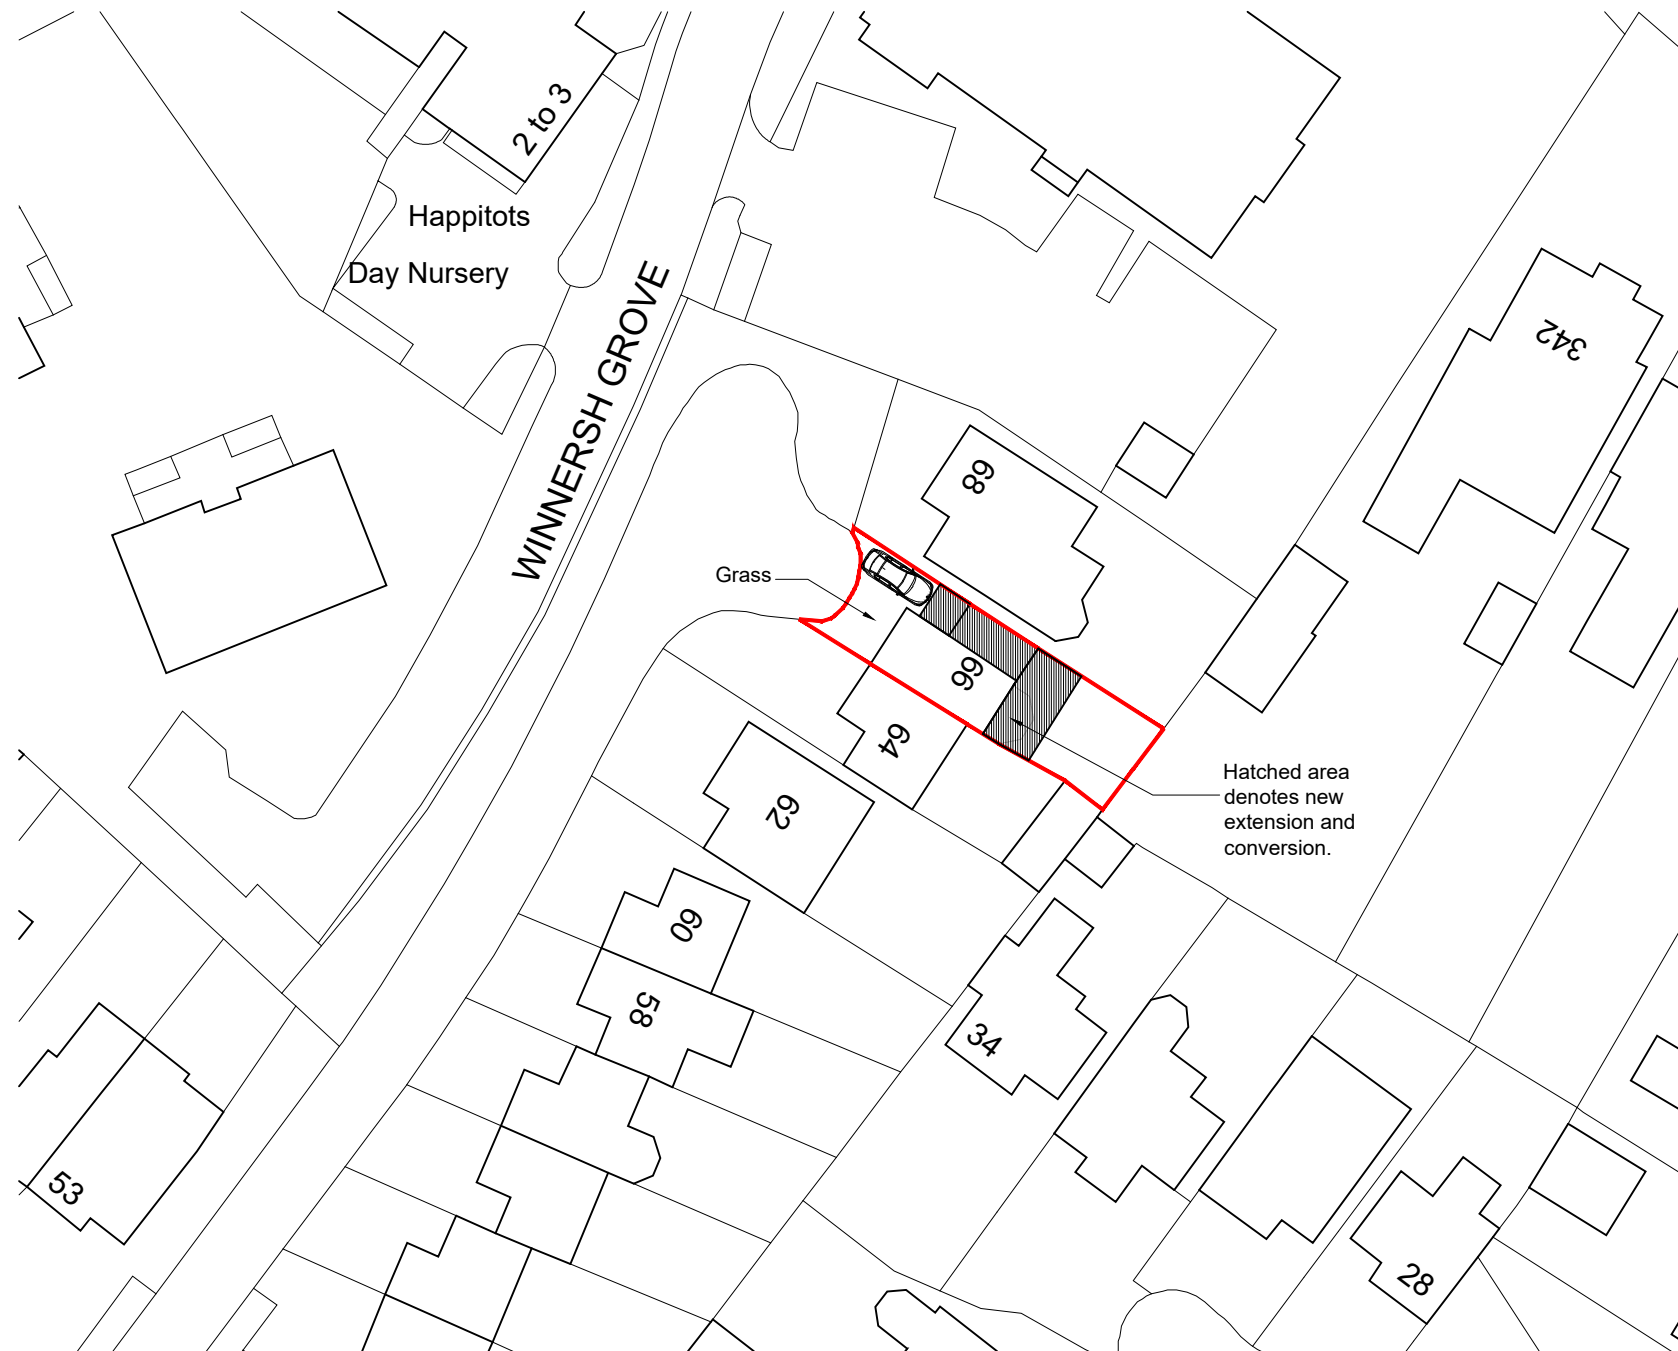

Ordnance Survey, (c) Crown Copyright 2025. All rights reserved. Licence number 100022432

BLOCK PLAN

SCALE 1 : 500




NOTES

© SK Design consultants - THIS DRAWING AND DESIGN REMAINS THE COPYRIGHT AND INTELLECTUAL PROPERTY OF SK CONSULTANTS AND SHALL NOT BE COPIED IN ANY FORMAT WITHOUT APPROVAL.

THIS DRAWING IS TO BE READ IN CONJUNCTION WITH ALL OTHER DRAWINGS AND DOCUMENTS PROVIDED. THE CONTRACTOR MUST CHECK ALL DIMENSIONS ON SITE BEFORE PLACING ORDERS FOR MATERIALS OR SHOP FABRICATIONS OR COMMENCING WORKS ON SITE. ANY DISCREPANCIES SHOULD BE NOTIFIED BEFORE PROCEEDING.

SK Design Consultants
22 Netley close
Caversham
Reading RG4 6SR
Tel : 07821111602

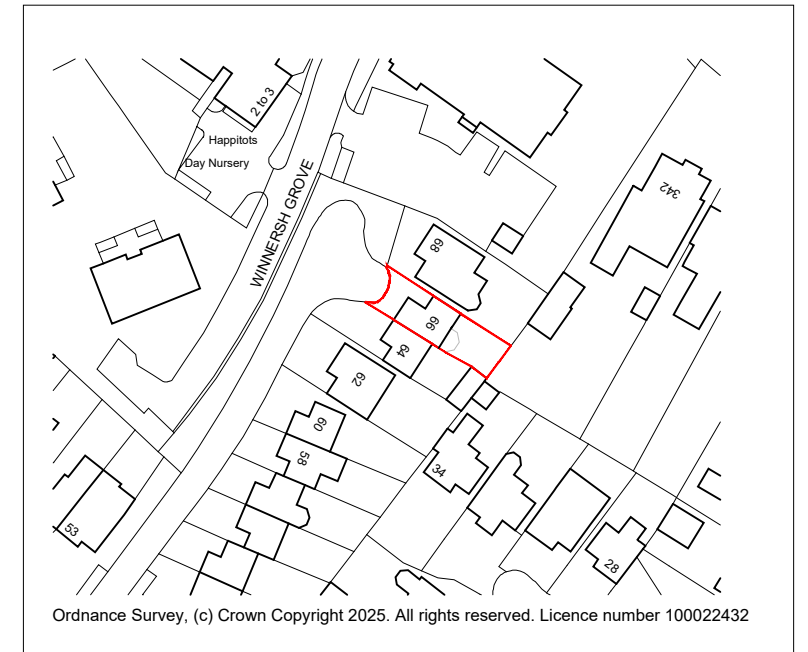


LOCATION PLAN

SCALE 1 : 1250



A 16.02.2026 Amended as per planners review SK

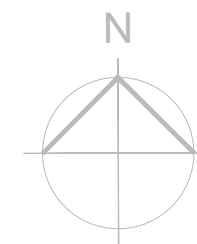

Client:
Mr Sameera Elgiriya Pathiranage

Project:
Single storey rear and side extension
and a Garage conversion.

Location:
66 Laburnum Road, Winnersh Wokingham, RG41 5XL

Drawing Title:
LOCATION & BLOCK PLAN

Date:
DEC 2025

Sheet Size:
A3

Drawn:
SK

Drawing No:
P1693 -01

Revision:
A