

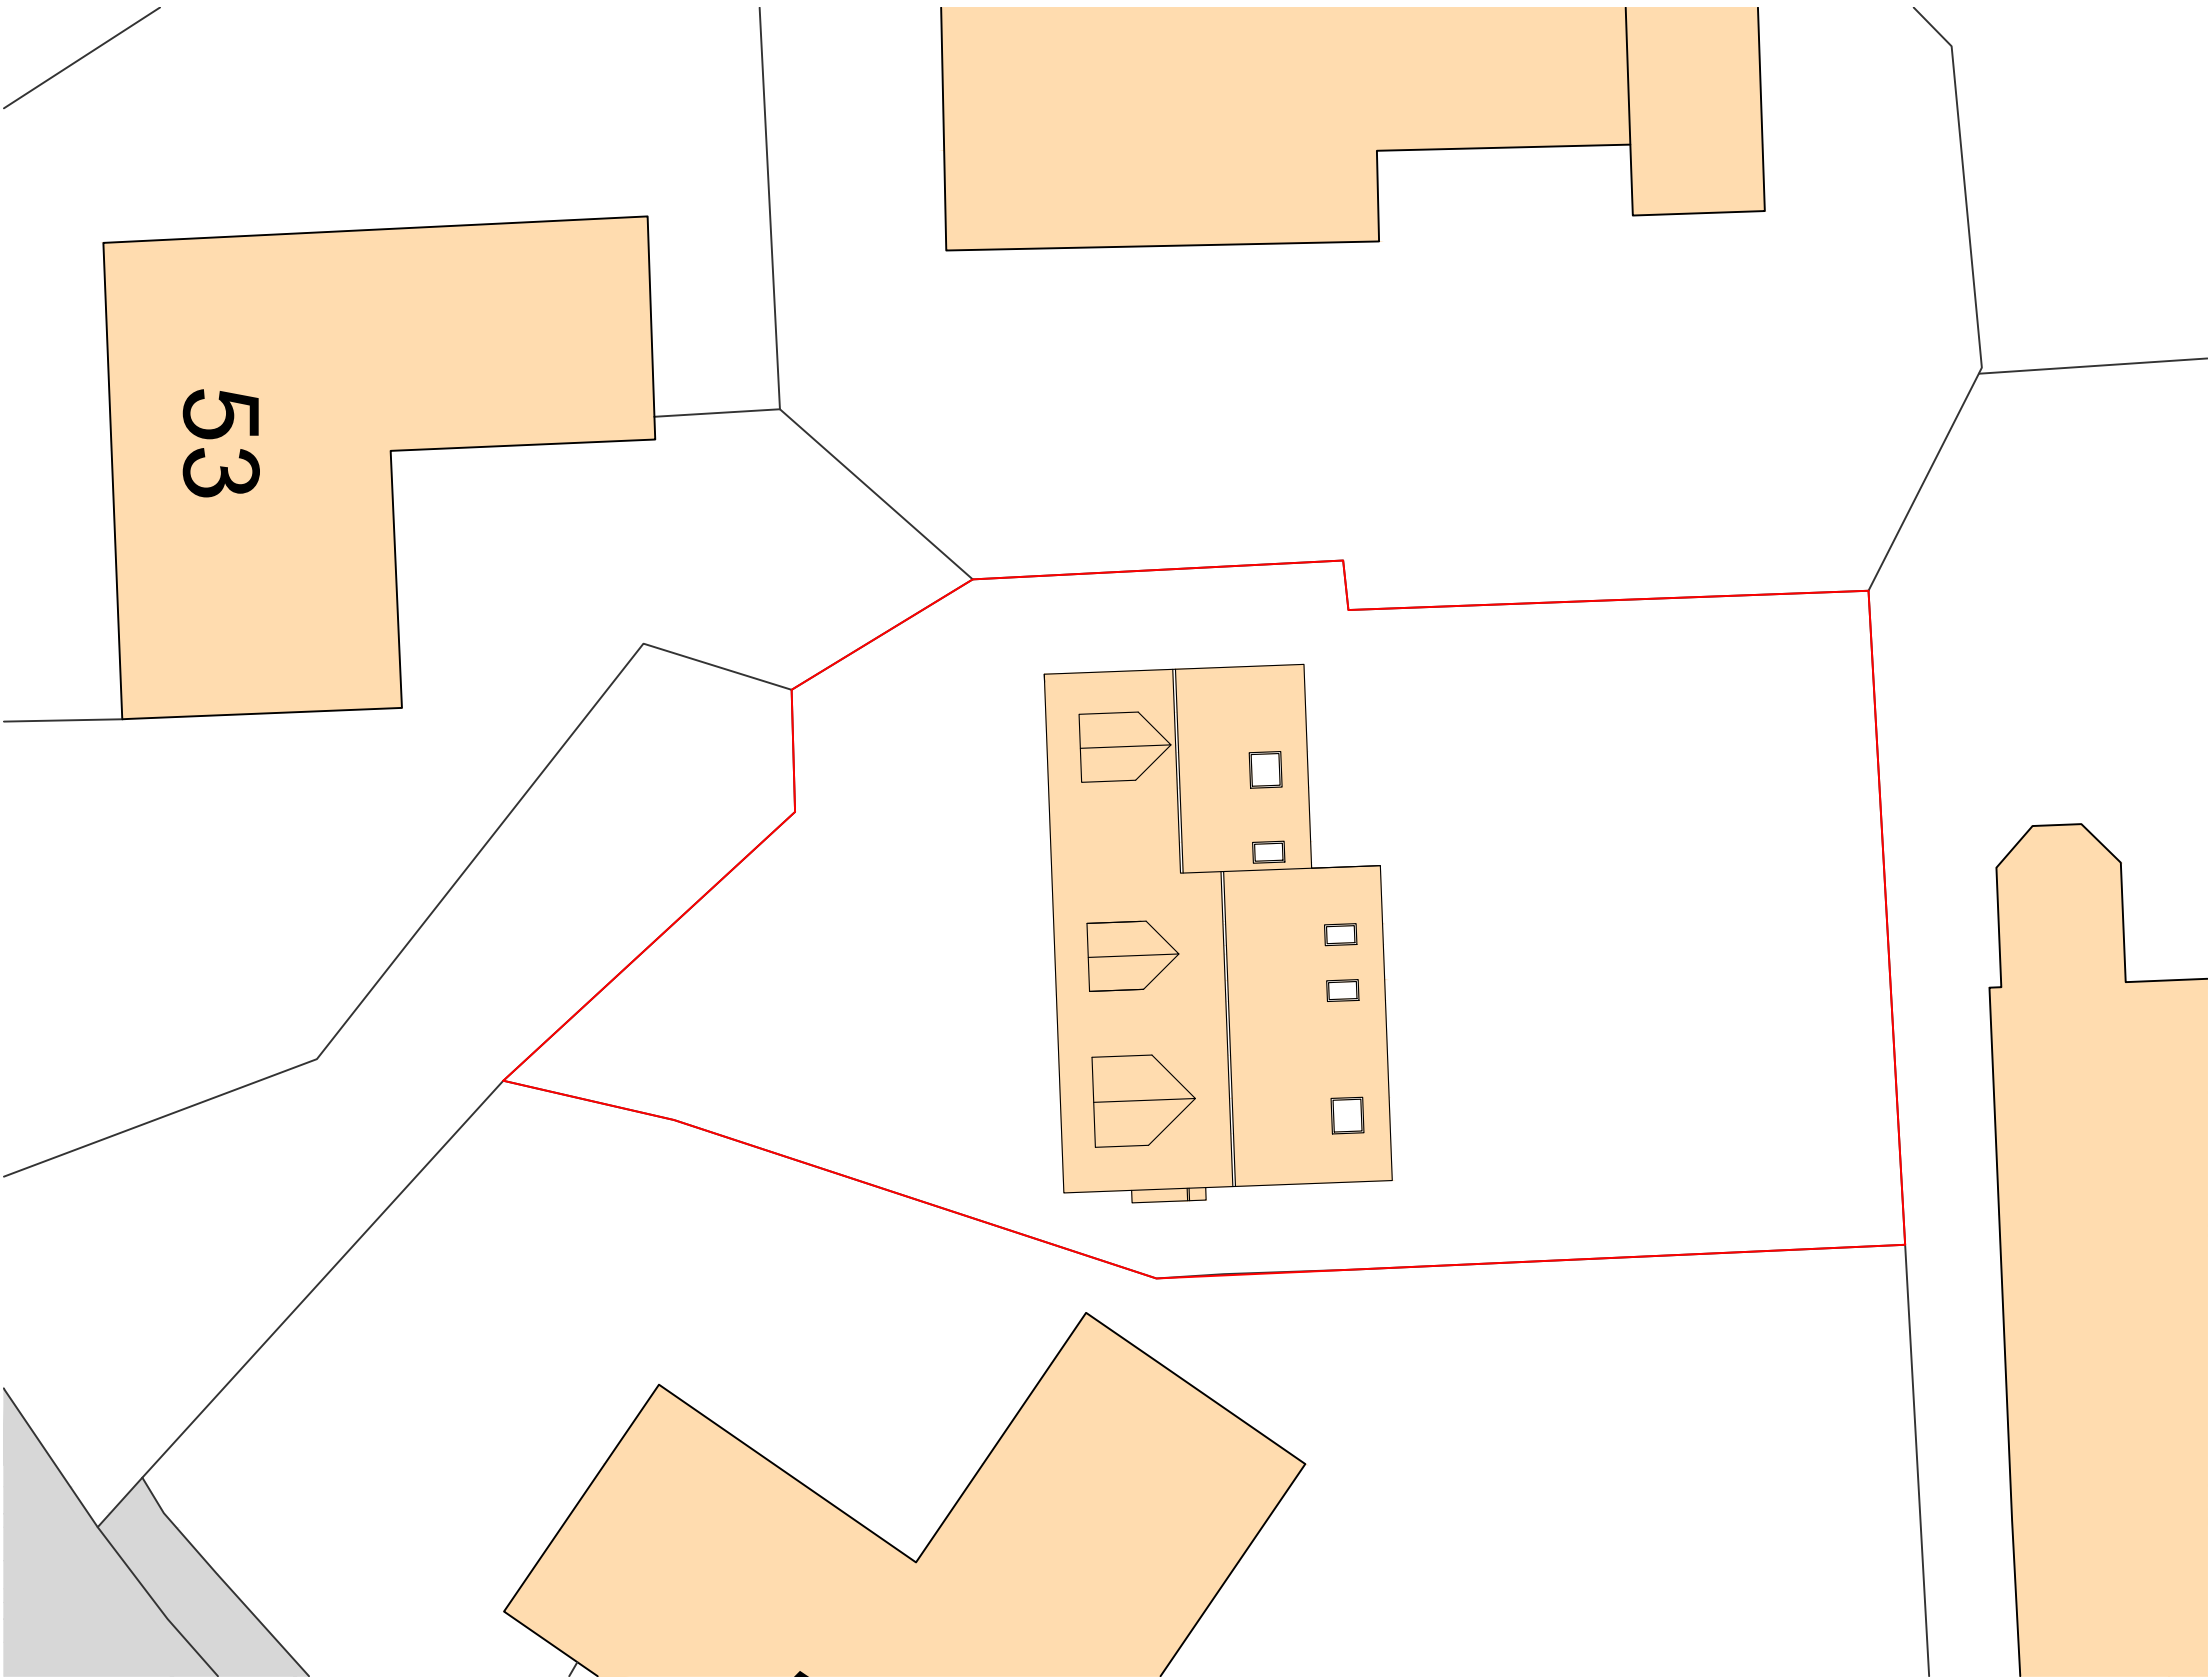


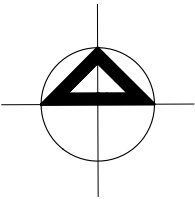

Site Plan 1:200

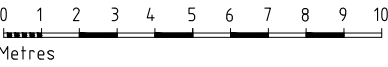

Rev	Notes	Date
	Ms. O. Glass	
client		
	Proposed Alterations to No.55 Ashdale Park, Finchampstead Wokingham, RG40 3QS	
contract		
	Scheme Proposals Site Plan	
title		
September 2025	As Shown@A3	
date	scale	
GAPF	08	
contract ref	drawing	
SKDdesign Architectural & Building Consultancy Unit 2 Howe Lane Farm - Maidenhead - SL6 3JP 01628 436627 - stuart@skddesign.co.uk - www.skddesign.co.uk		