





Front Elevation 1:100

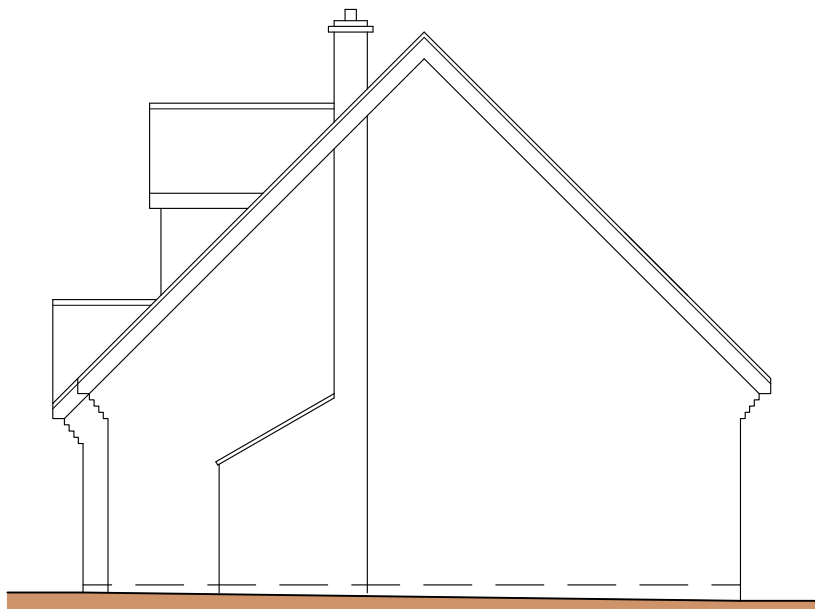

Side Elevation 1:100




Rear Elevation 1:100

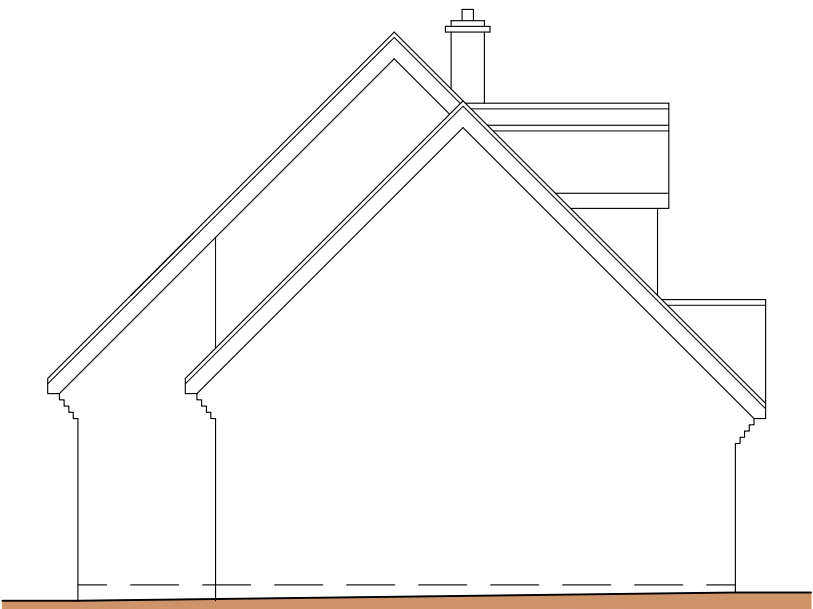

Side Elevation 1:100

Note: There are no changes
to the existing elevations

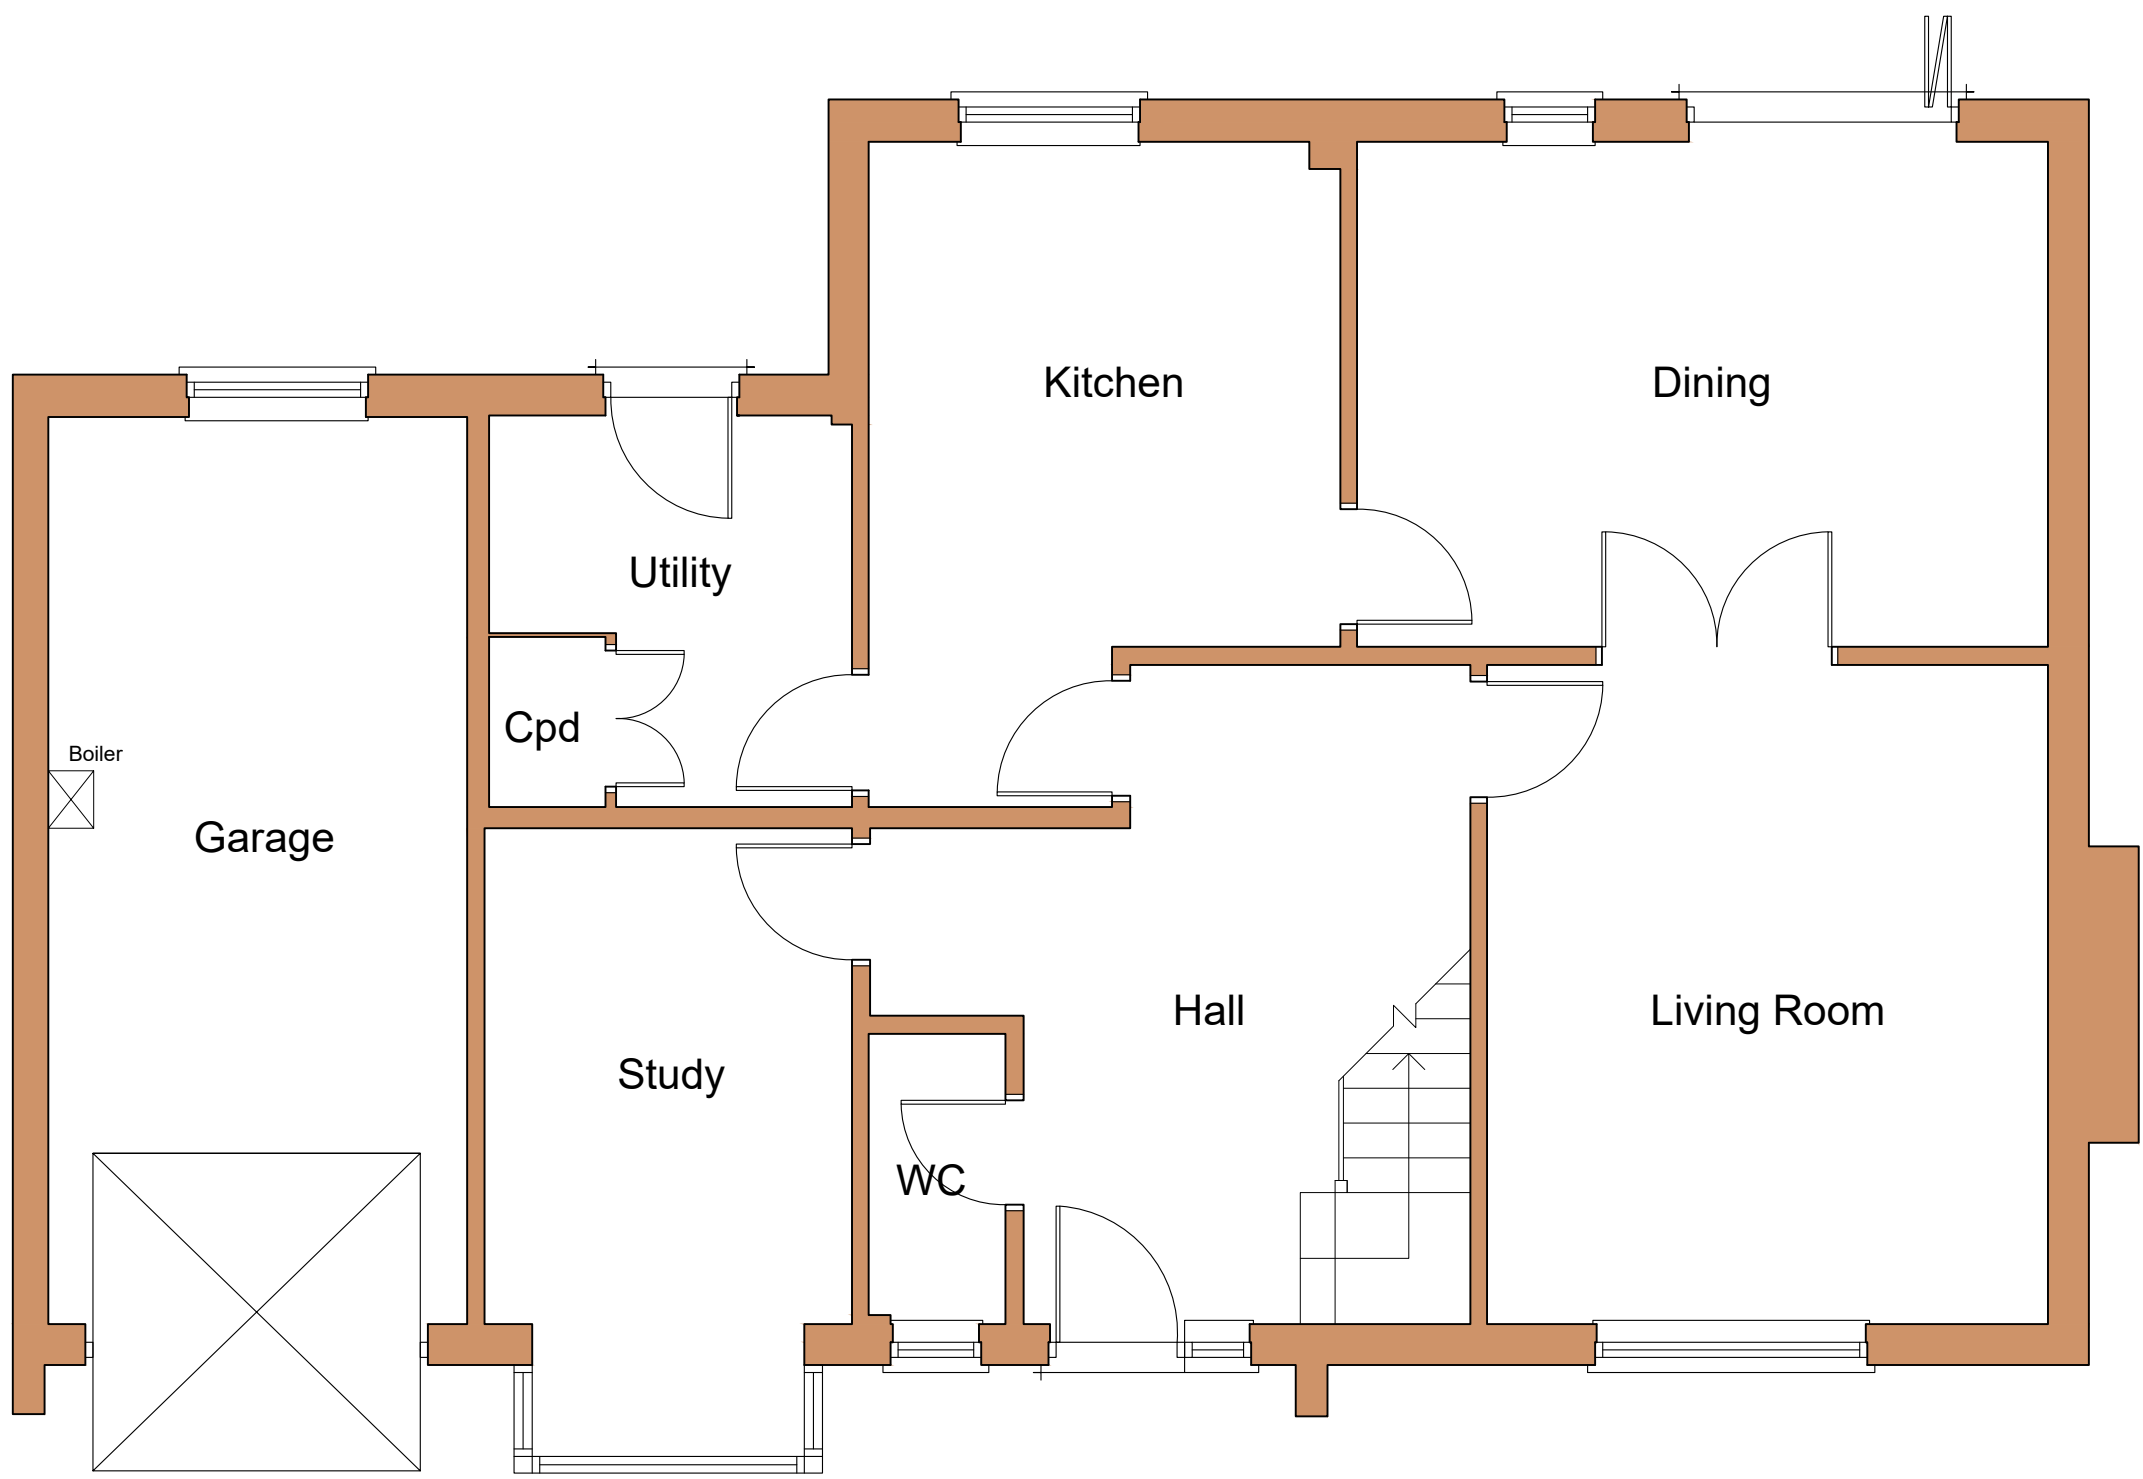

Ground Floor Plan 1:50

Rev	Notes	Date
-----	-------	------

Ms. O. Glass
client

Proposed Alterations To
No.55 Ashdale Park, Finchampstead,
Wokingham, RG40 3QS
contract

As Existing
Plans & Elevations
title

September 2025
date

As Shown @A1
scale

GAPF
contract ref

01
drawing

SKDdesign
Architectural & Building Consultancy

Unit 2 Howe Lane Farm - Maidenhead - SL6 3JP
01628 436827 - stuart@skddesign.co.uk - www.skddesign.co.uk