

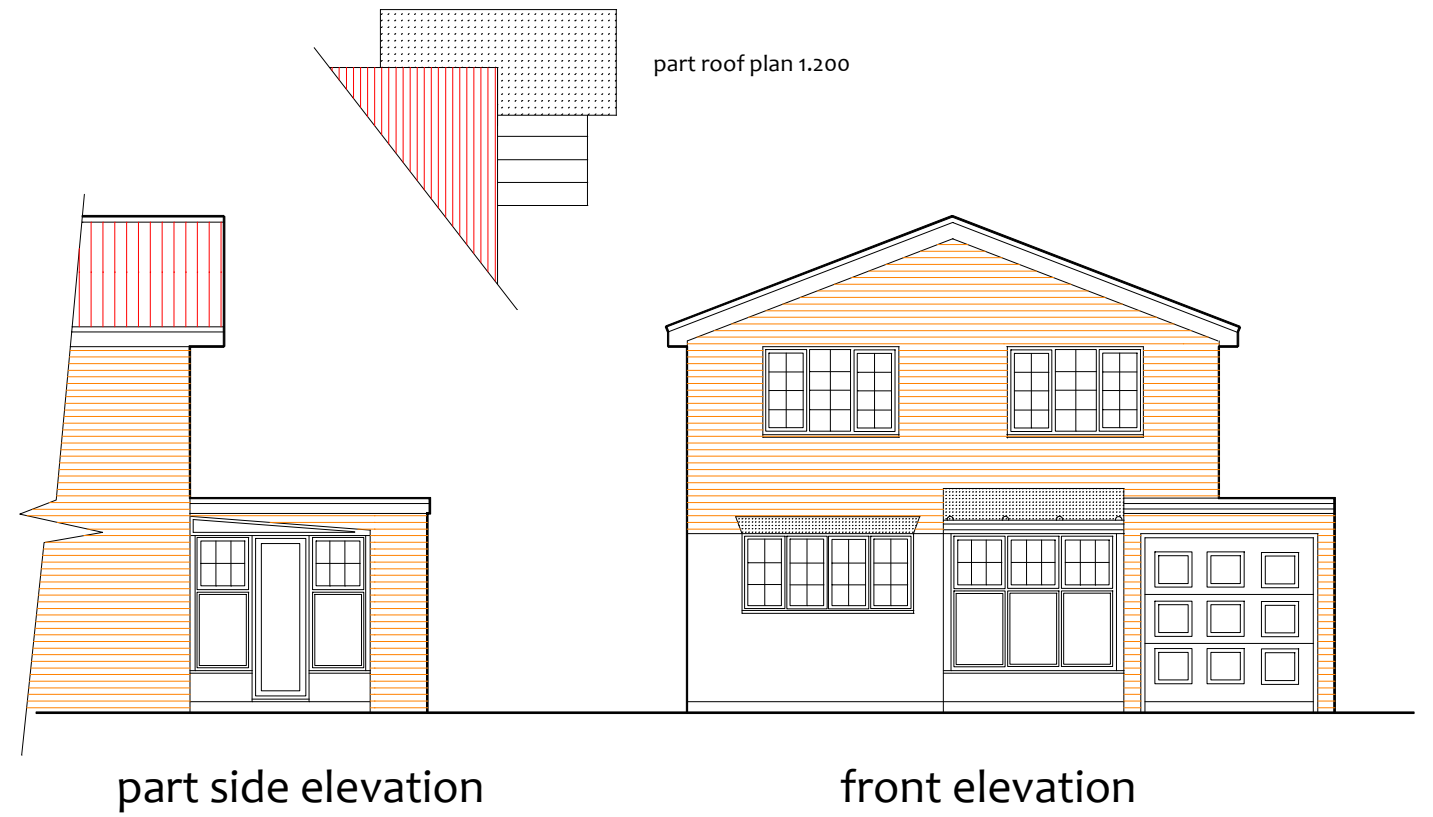
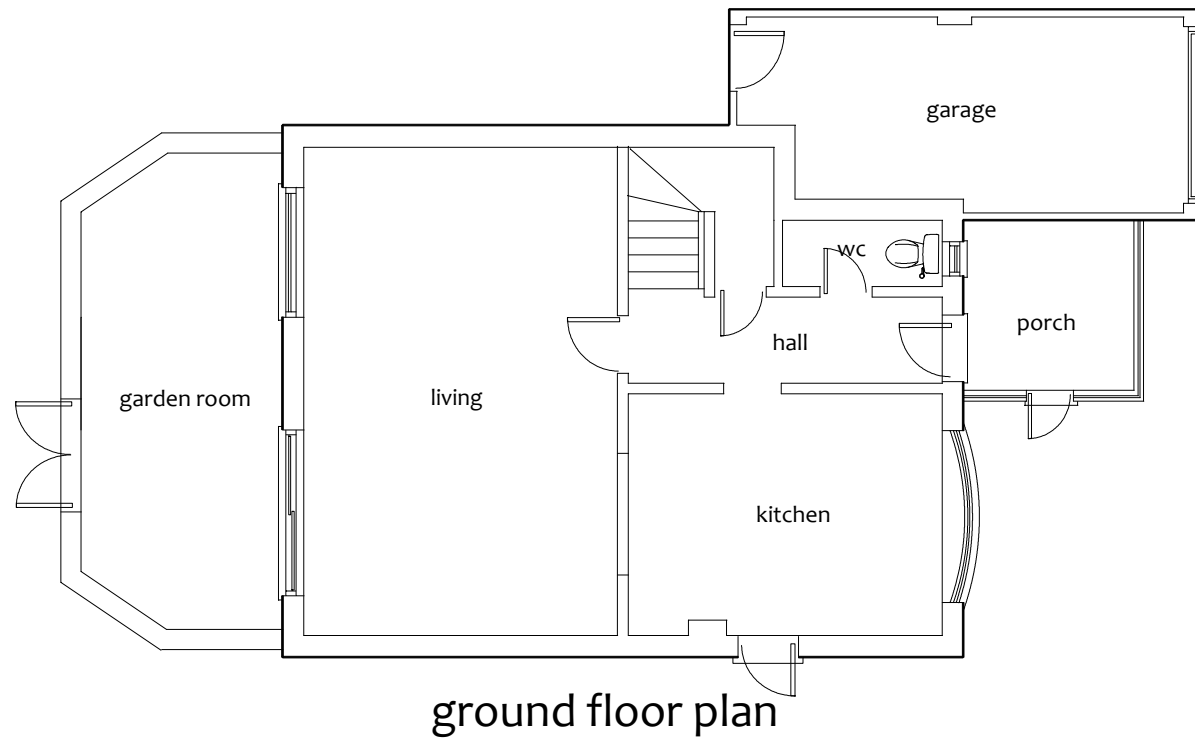


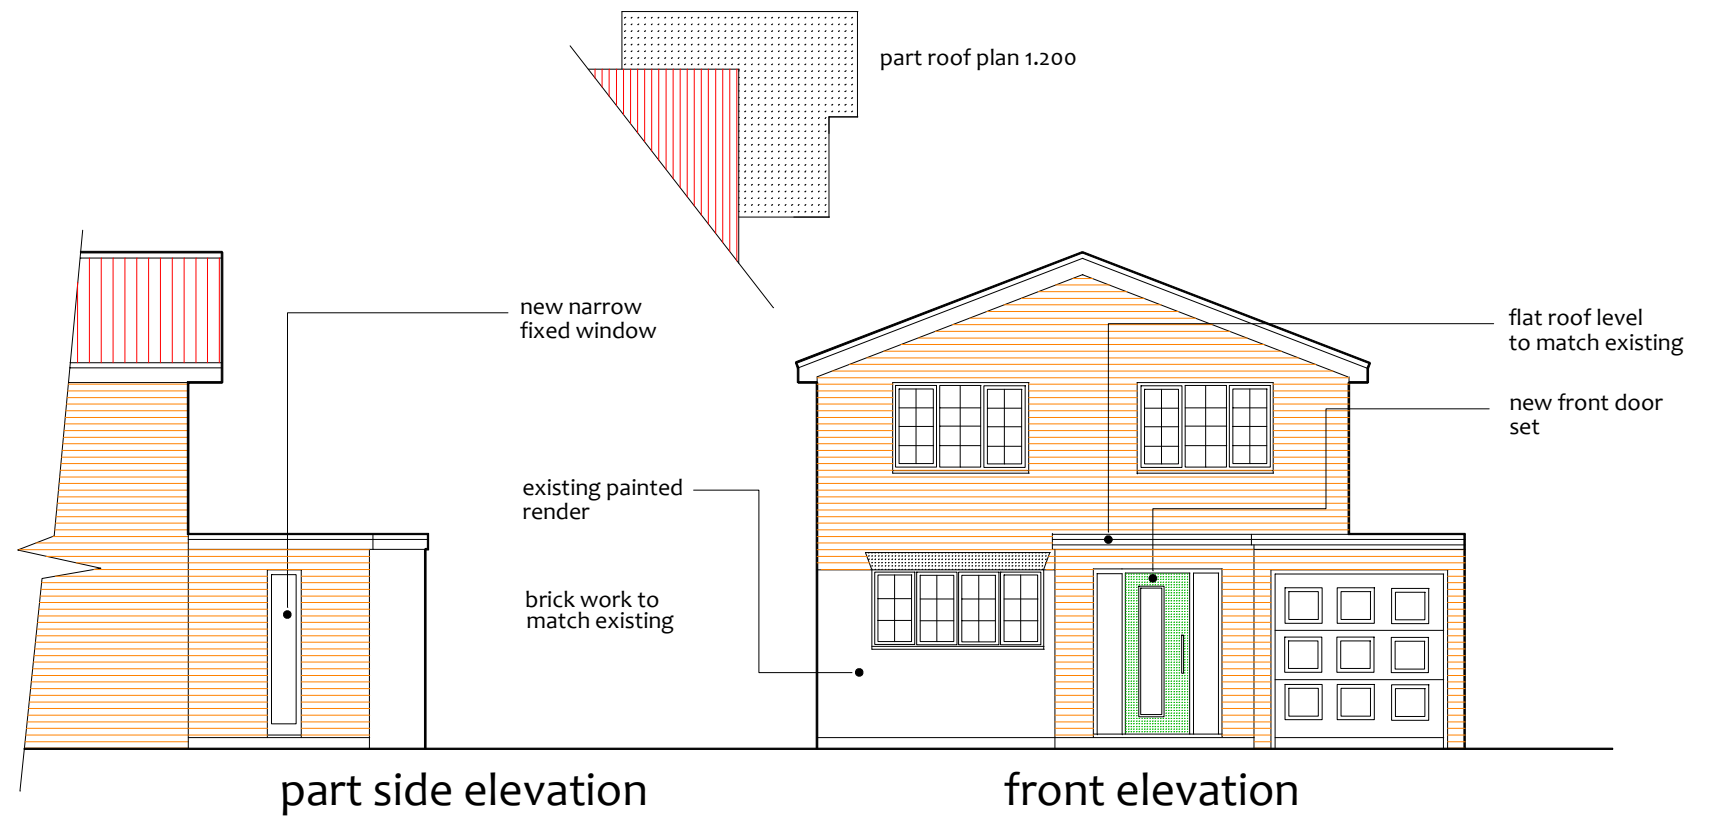

existing plans and elevations

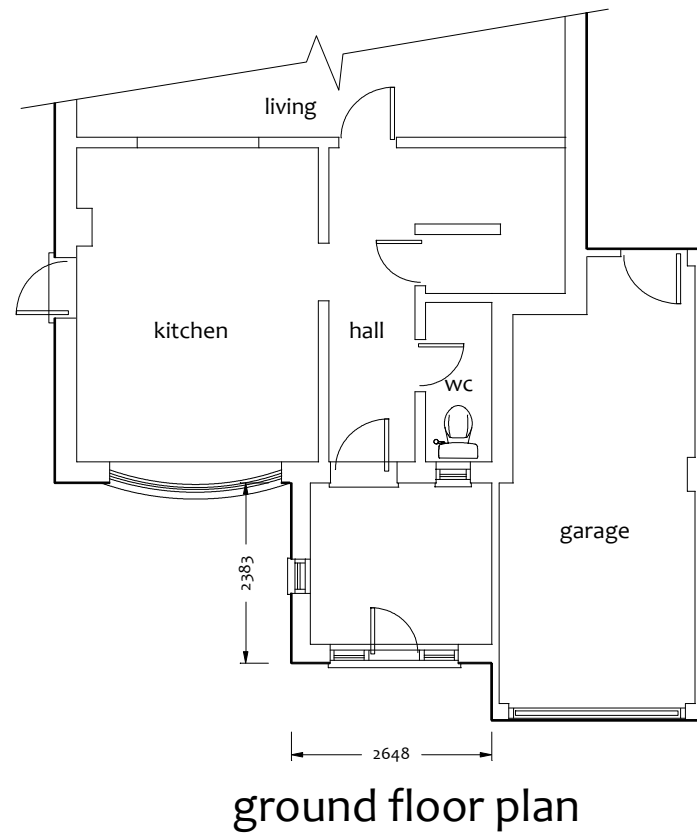

proposed plans and elevations

Project Proposed new front porch at 8 Kelsey Ave RG40 4TZ	Client Tamara Rhodes	
	Scale 1:100	Date: May 2025
Drawing title Existing and proposed plans and elevations	Drg No 3238-1	