


Southern Gate

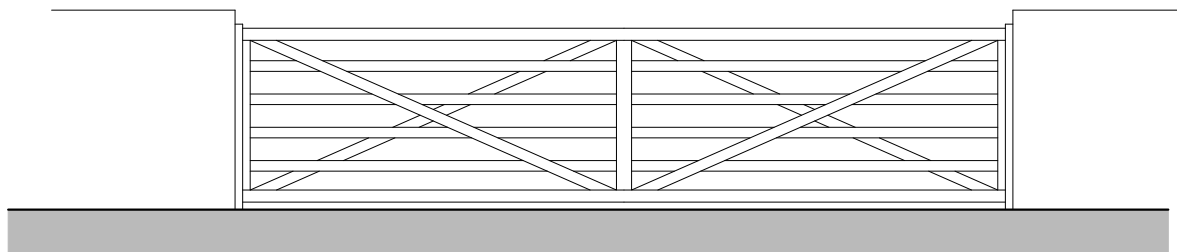

Northern Gate

REV.	DATE	REVISIONS:	BY	STATUS:	CLIENT: Hall Hunter Partnership		PROJECT: Dairy Cottage, Heathlands Road, Wokingham, RG40 3AN		 architecture planning masterplanning Broadmeade House, Farnham Business Park, Weydon Lane, Farnham, Surrey GU9 8QT. info@osparchitecture.com www.osparchitecture.com Tel: 01252 267878
					SCALE: 1:50 (A4 ORIGINAL)		DRAWING: Proposed Entrance Gates Elevations		
					DRAWN: RPO DATE: 07.07.25	23011	P308	—	