


Typical Cross Section
through Pollytunnels

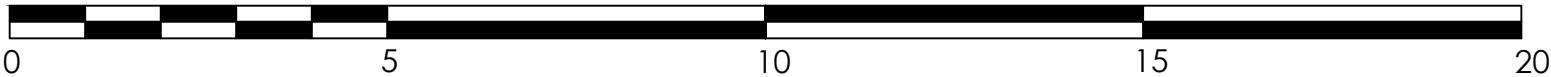

SCALE BAR 1:100

Rev.	Comment	Date
Drawing title Pollytunnel Typical Cross Section		
Contract Manor Farm Finchampstead Wokingham Berkshire RG40 3TL		
Reading Agricultural Consultants Ltd Gate House Beechwood Court Long Toll Woodcote RG8 0RR 01491 684233 www.reading-ag.com READING AGRICULTURAL CONSULTANTS		
Ref. RAC/10540/3	Rev.	
Drawn by AL	Checked by OW	
Scales 1:100 @ A3	Date Sept 2024	