




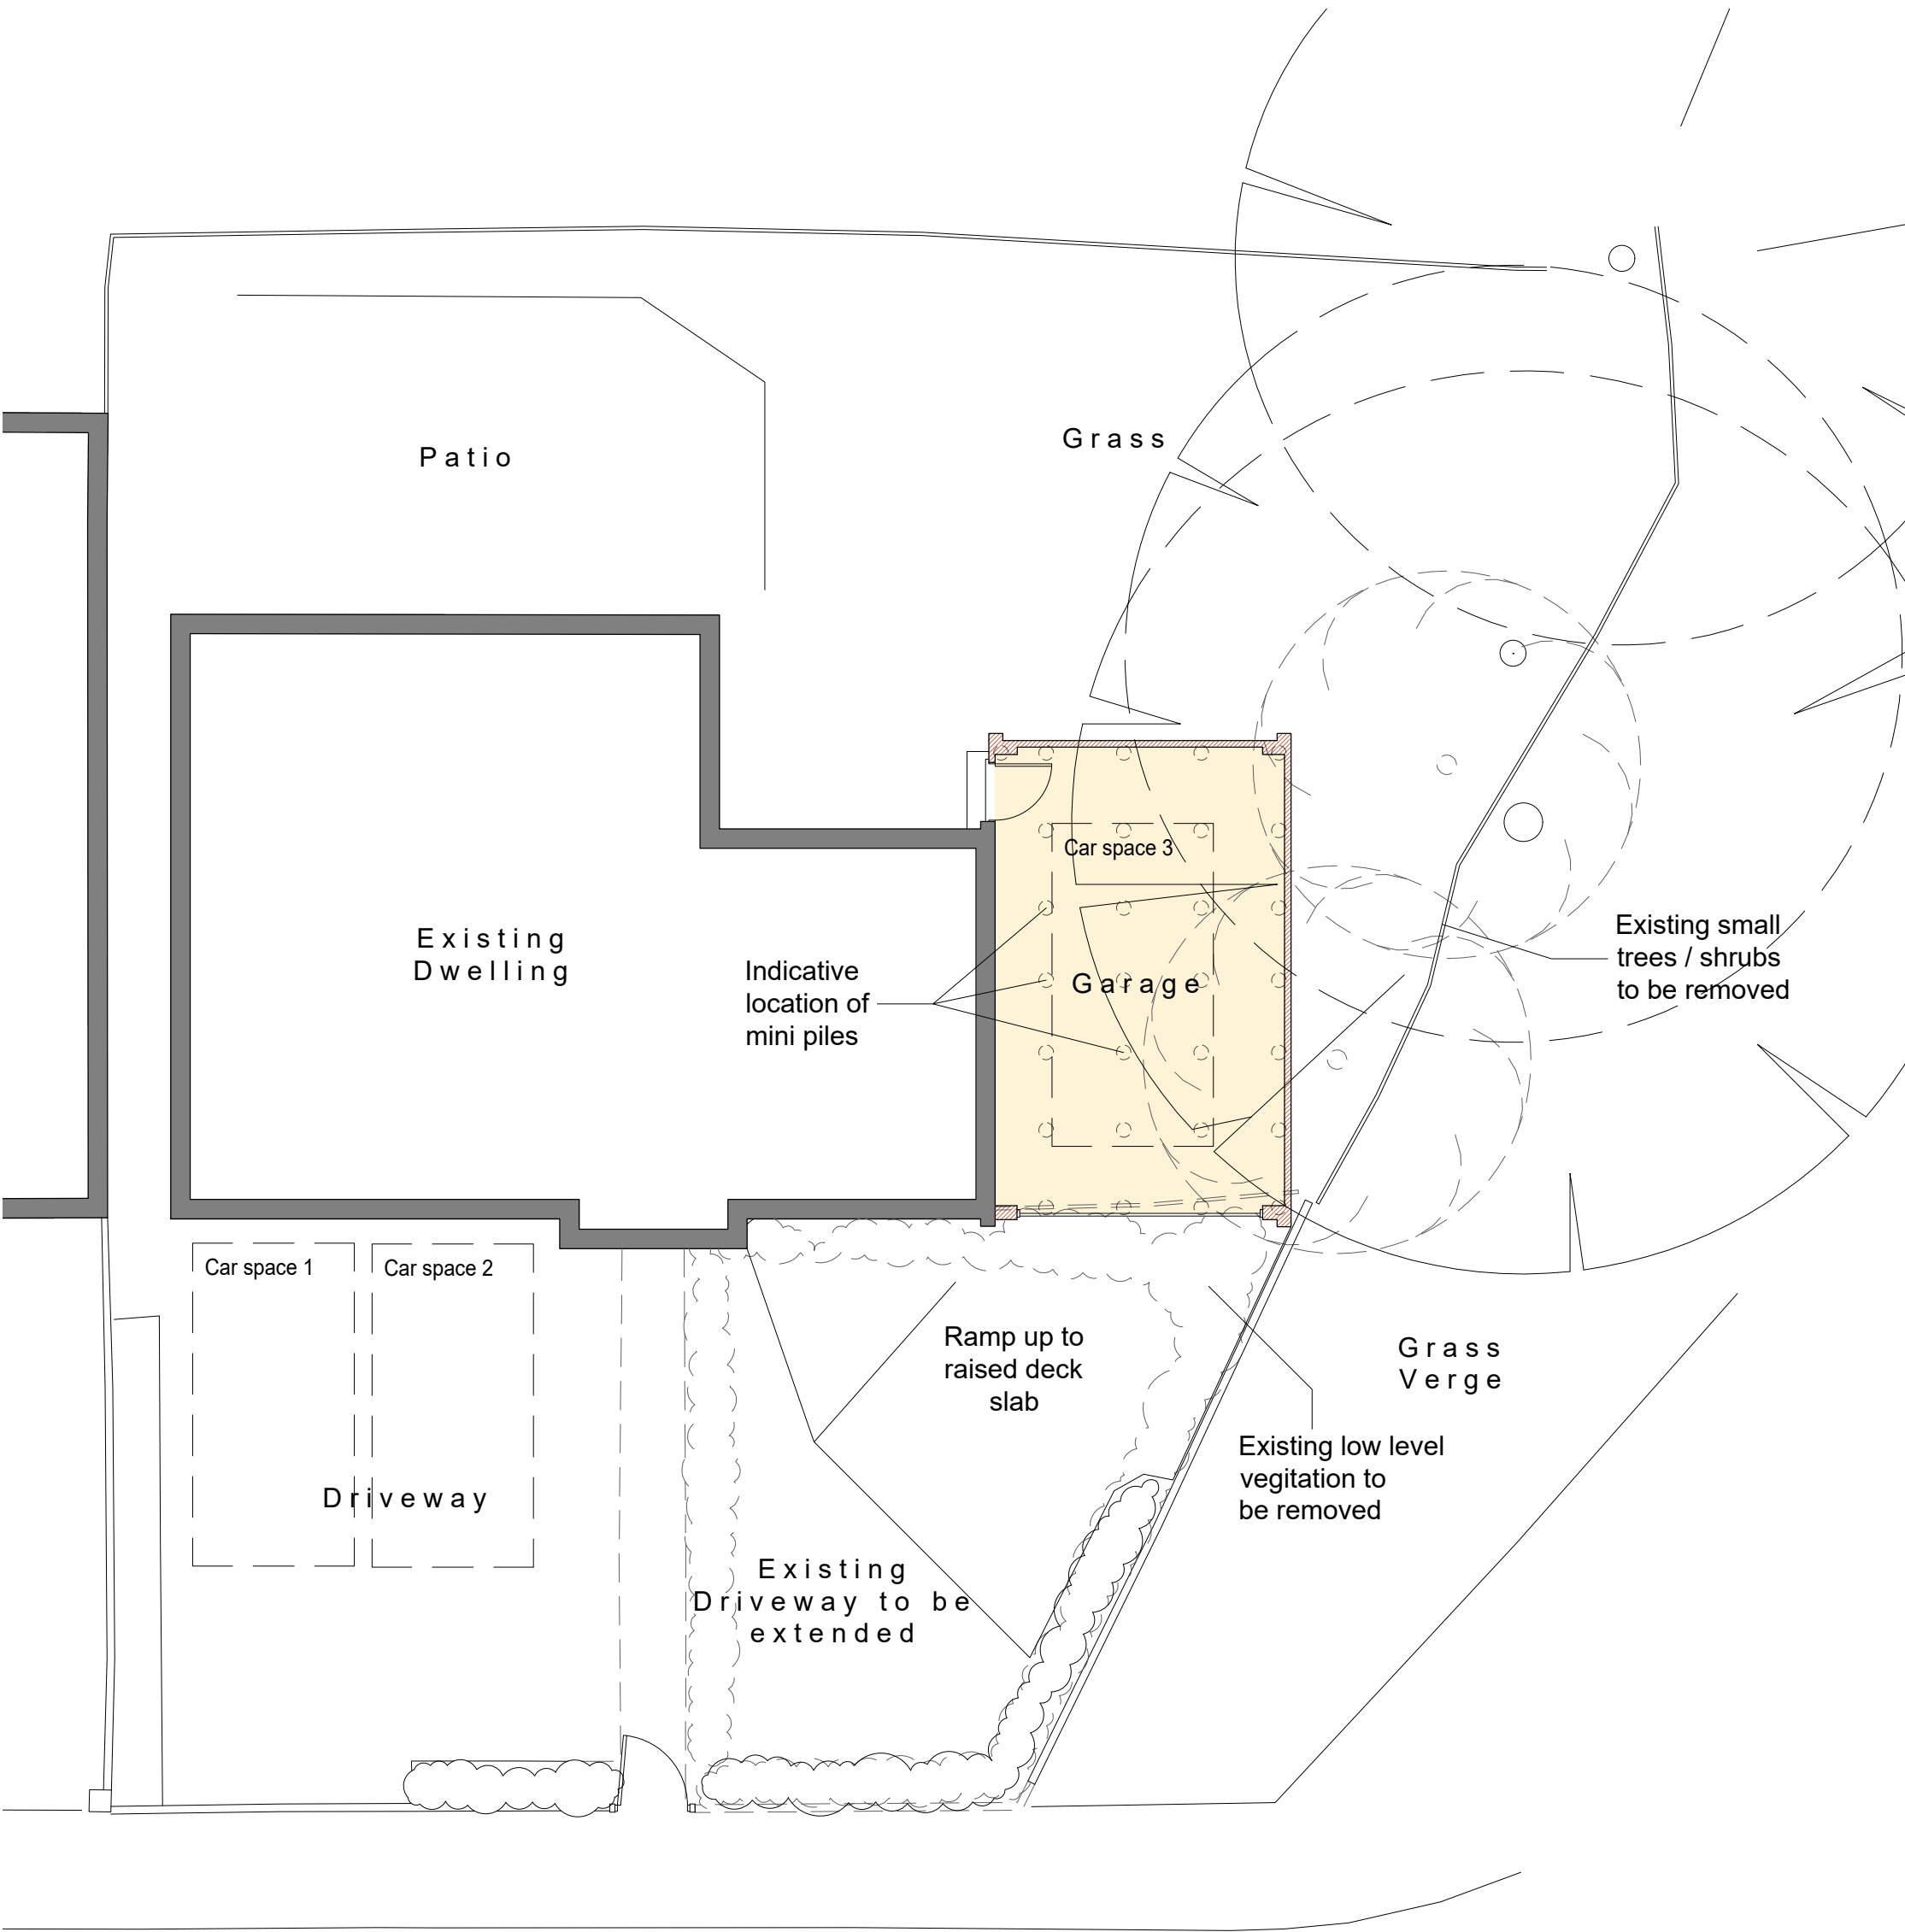

Ground Floor Plan 1:100 Scale

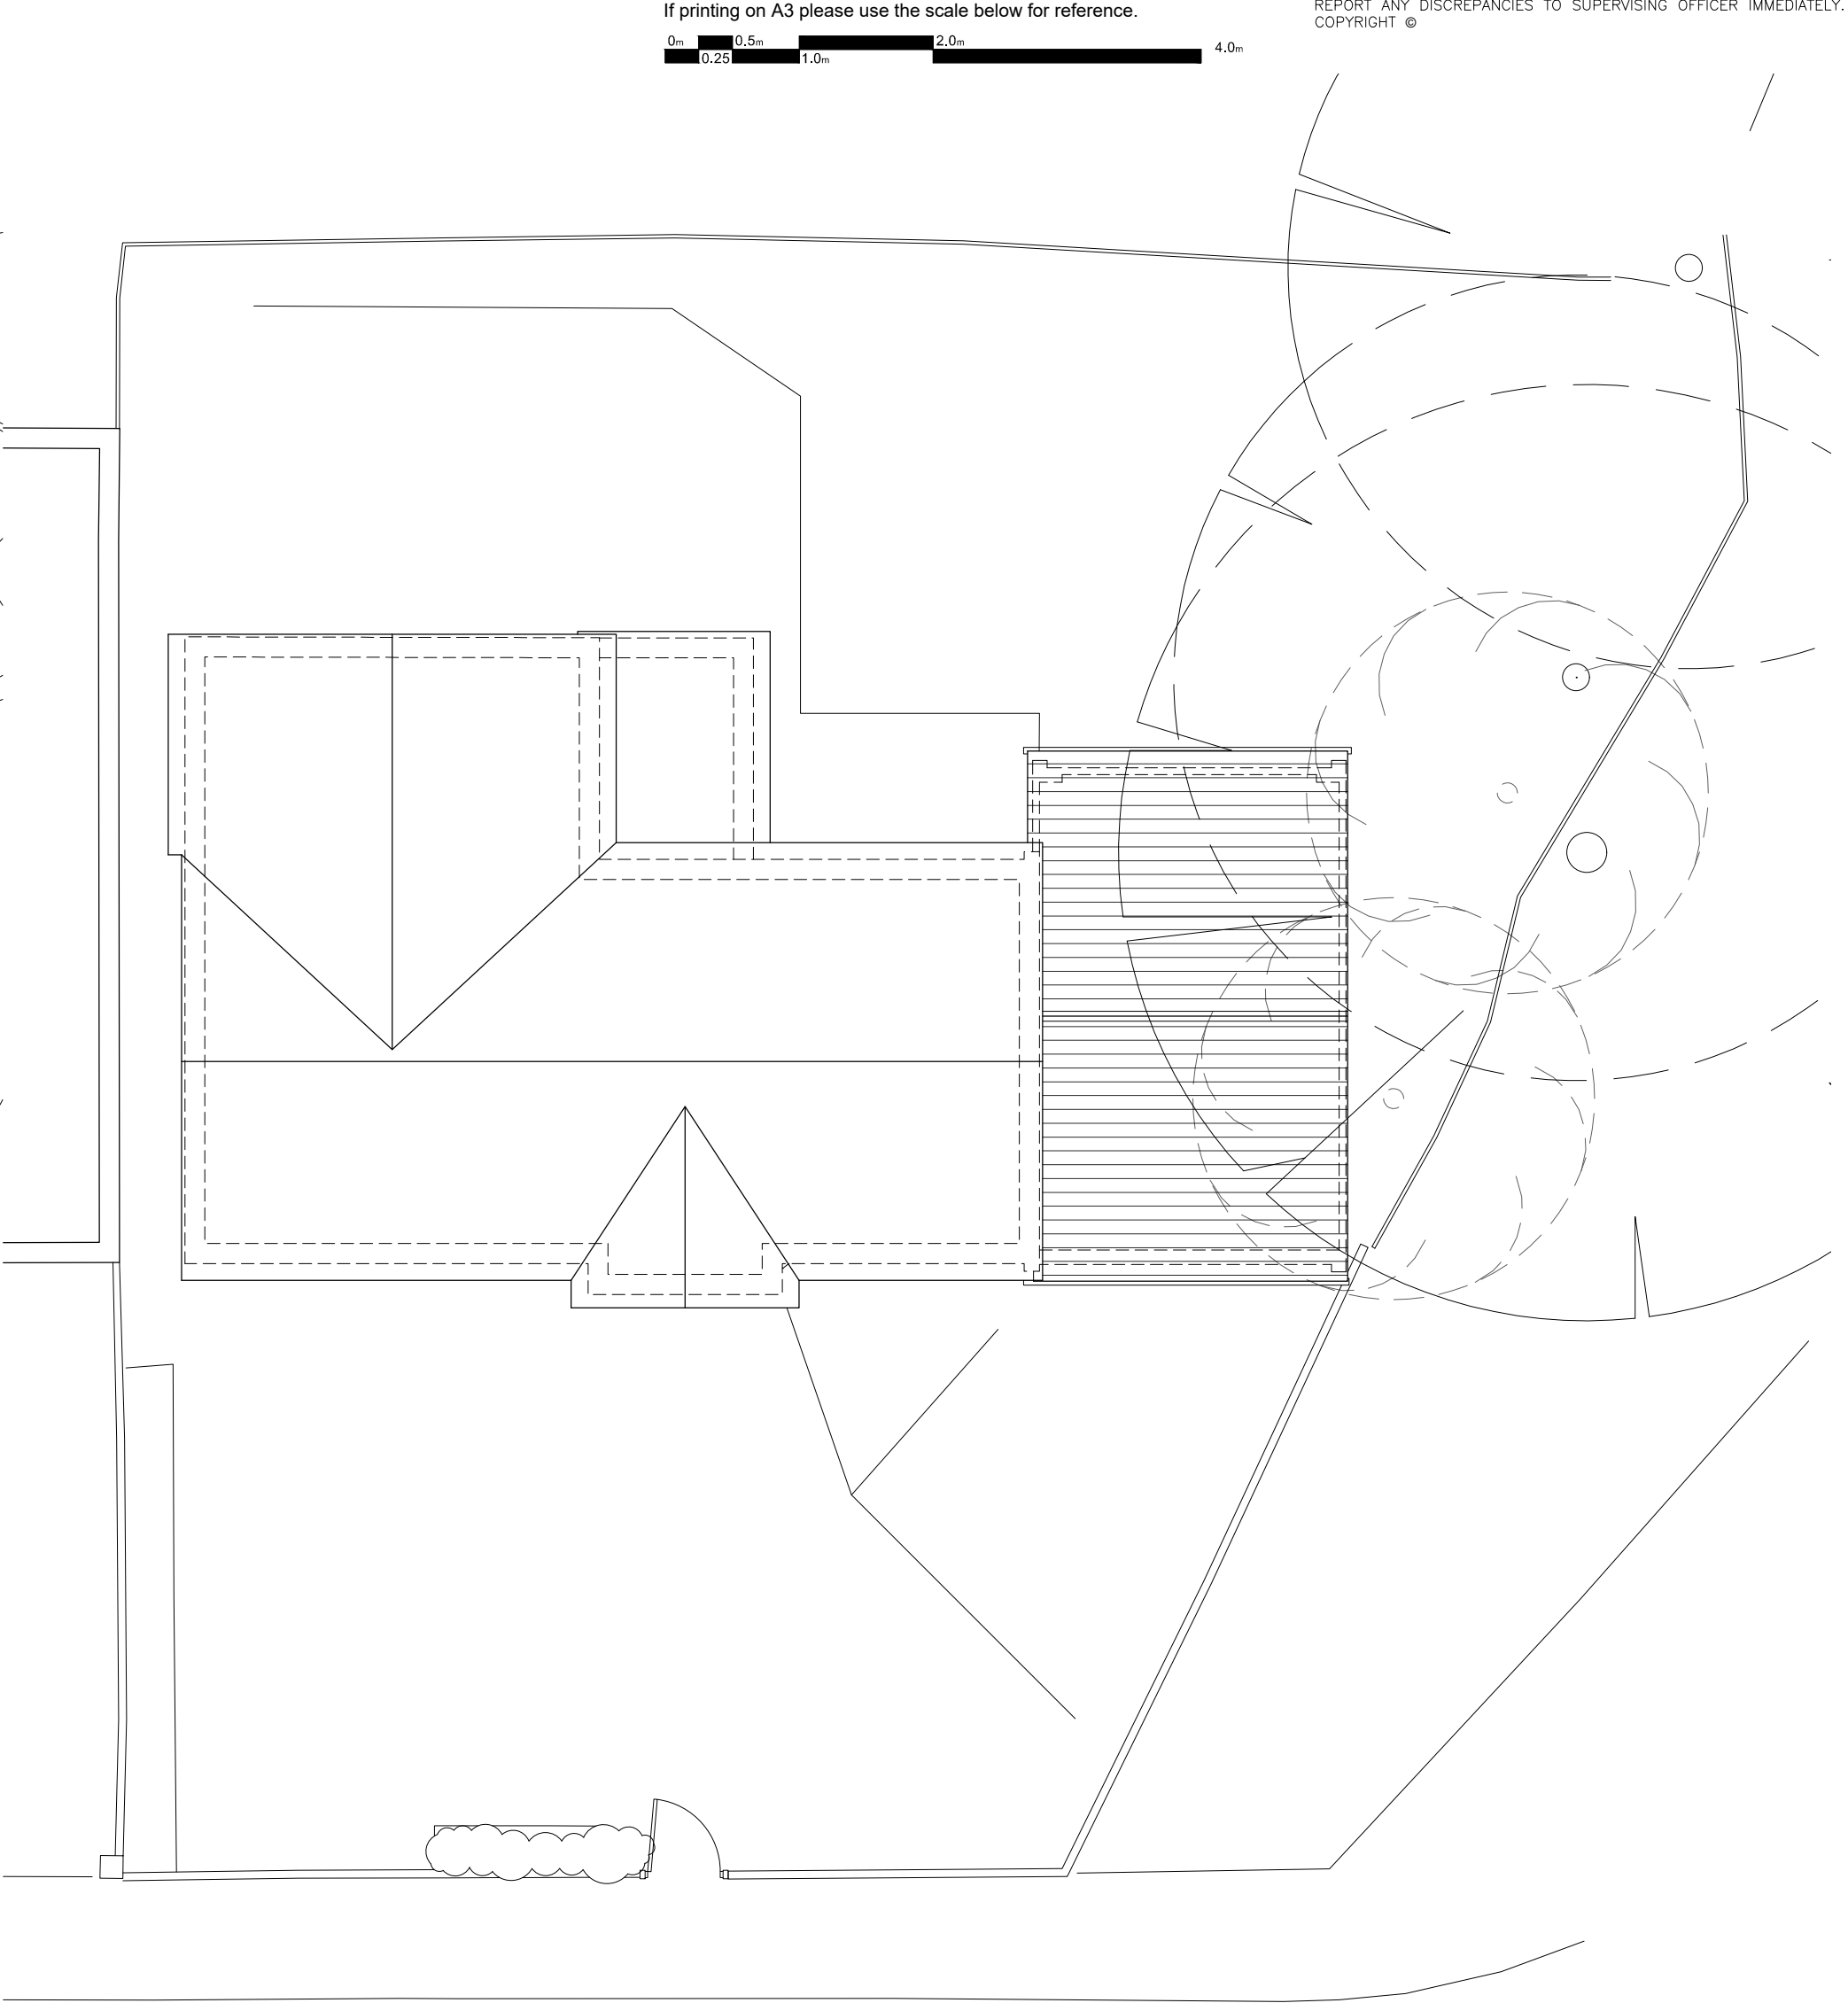

Roof Plan 1:100 Scale

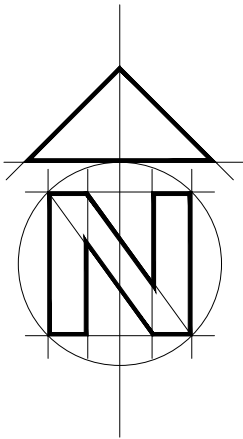

Rev C - Minor Alteration - Aug 2024

Rev B - General Revisions based on Arb Report - July 2024

Rev A - General Client Revisions - July 2024

Bonney Architecture

PLANNING & TECHNICAL SERVICES

CLIENT Mr & Mrs A Coates

JOB 2 Kiln Ride, Finchampstead, Wokingham, RG40 3JL

DRG PROPOSED PLANS

14 Hornbeam Close
Barkham
Wokingham
RG41 4UR

07515 355 770
bonneyarchitecture@gmail.com