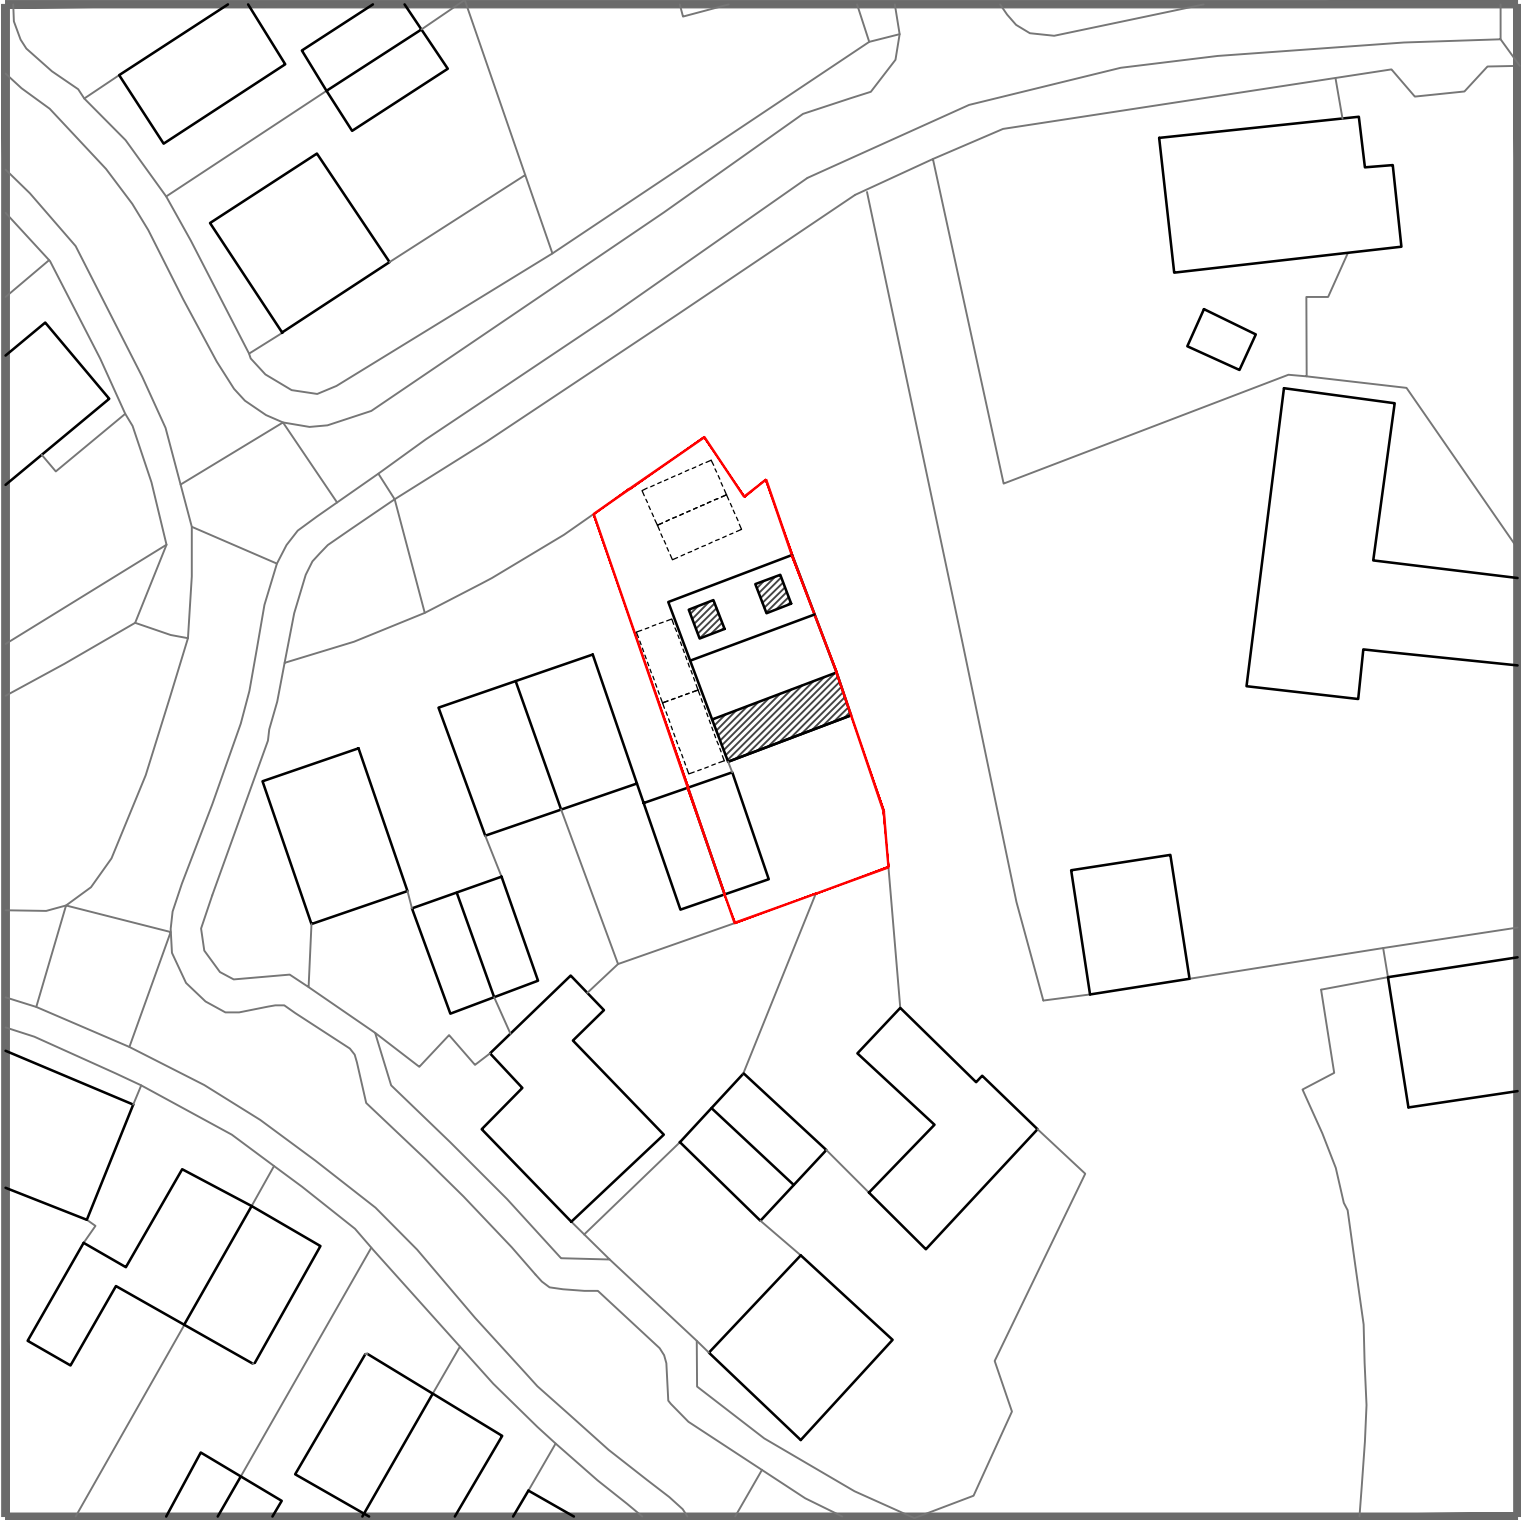


© Crown copyright 2024 Ordnance Survey 100053143

- GENERAL NOTES:
- Drawings based on a third party survey
 - This drawings must not be scaled - work only to figured dimensions.
 - Dimensions must be verified on site by the contractor prior to work commencing on site.
 - Discrepancies must be notified immediately.
 - This information is copyright protected.

project		
94 Ryeish Lane Reading RG7 1SS		
drawing		
BLOCK PLAN		
scale @ A3	date	
1 : 500	JAN 25	
status		
PLANNING APPLICATION		
drawn by	checked by	approved by
drawing no.		
PL.3025.103		