



Notes

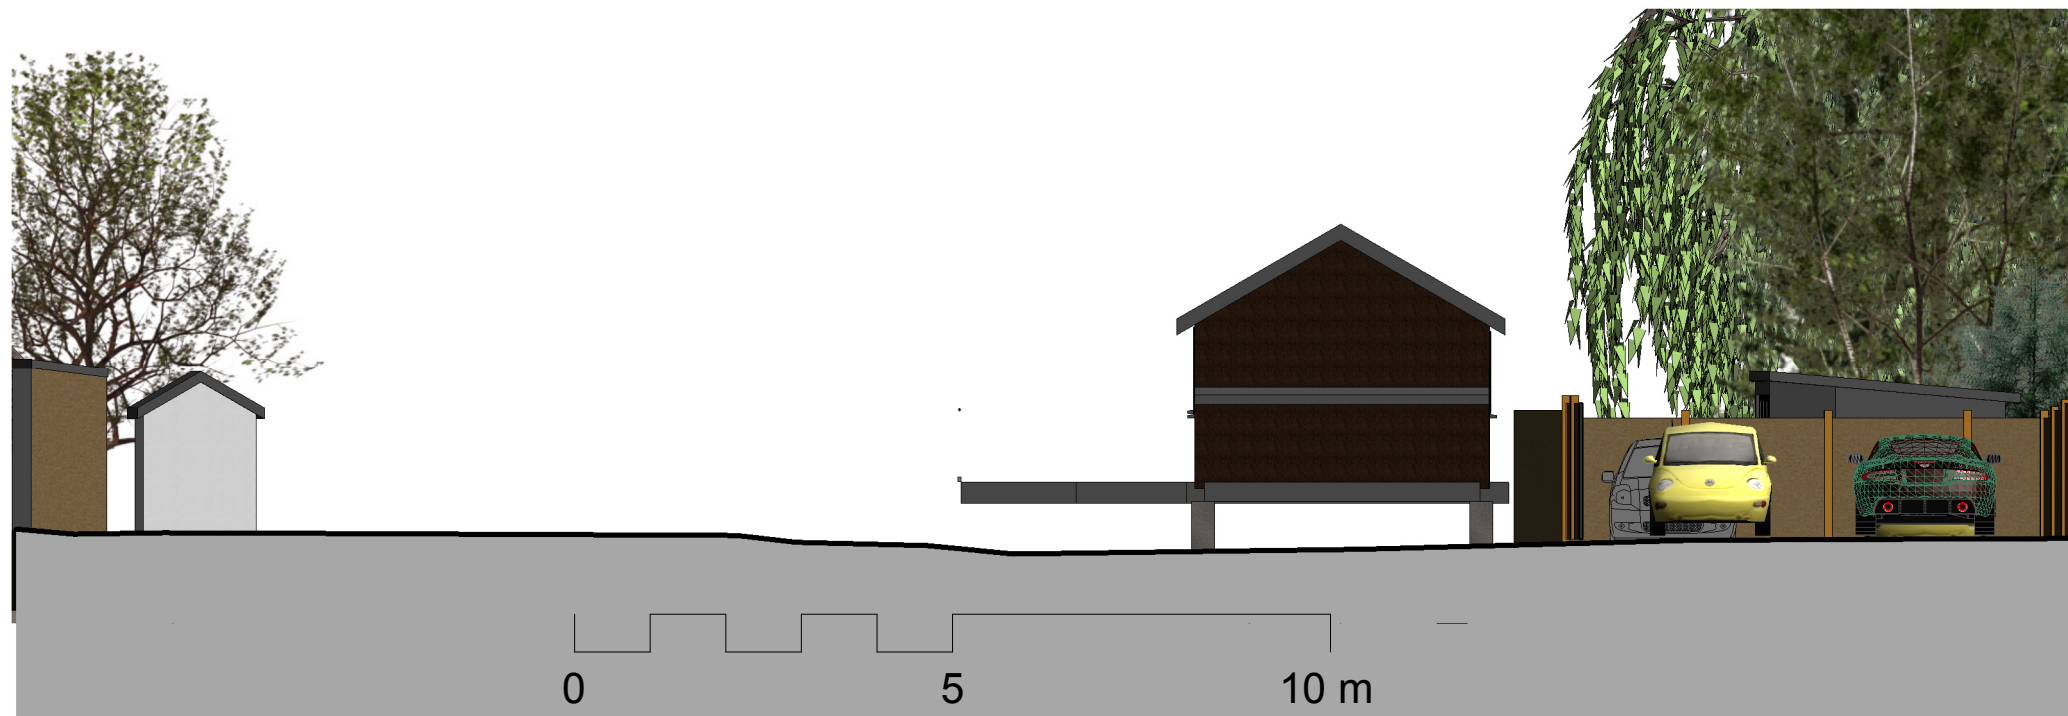

Original (approximate) Elevation Northeast

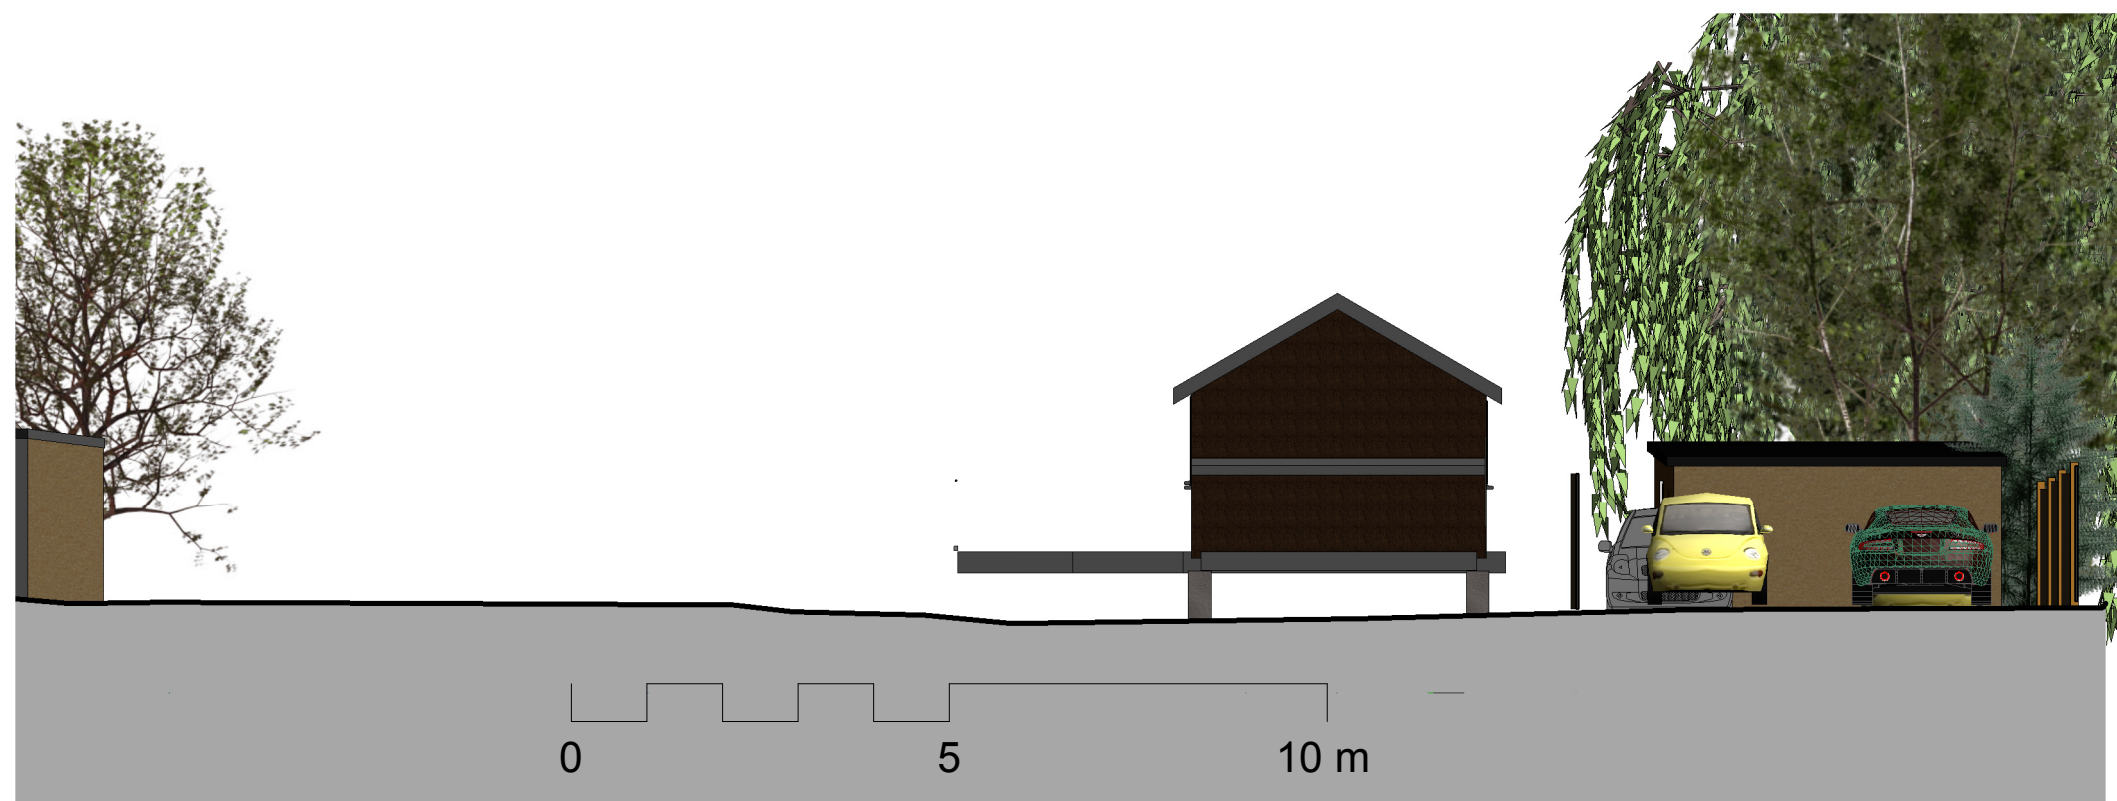

Current Elevation Northeast

Secundus

Wargrave Road
Remenham RG9 3JD

for Mr & Mrs Rydzinski

Planning application

Replacement Study/Lounge

Elevations Northeast
Original & Current

Scale at A3 1 : 100

Drg.No 294-05

GIULIANI ARCHITECTS
HENLEY ON THAMES RG9 1ET UK
Email: architects@giuliani.co.uk
Website: www.giuliani.co.uk
Tel: 0044 1491 572601