



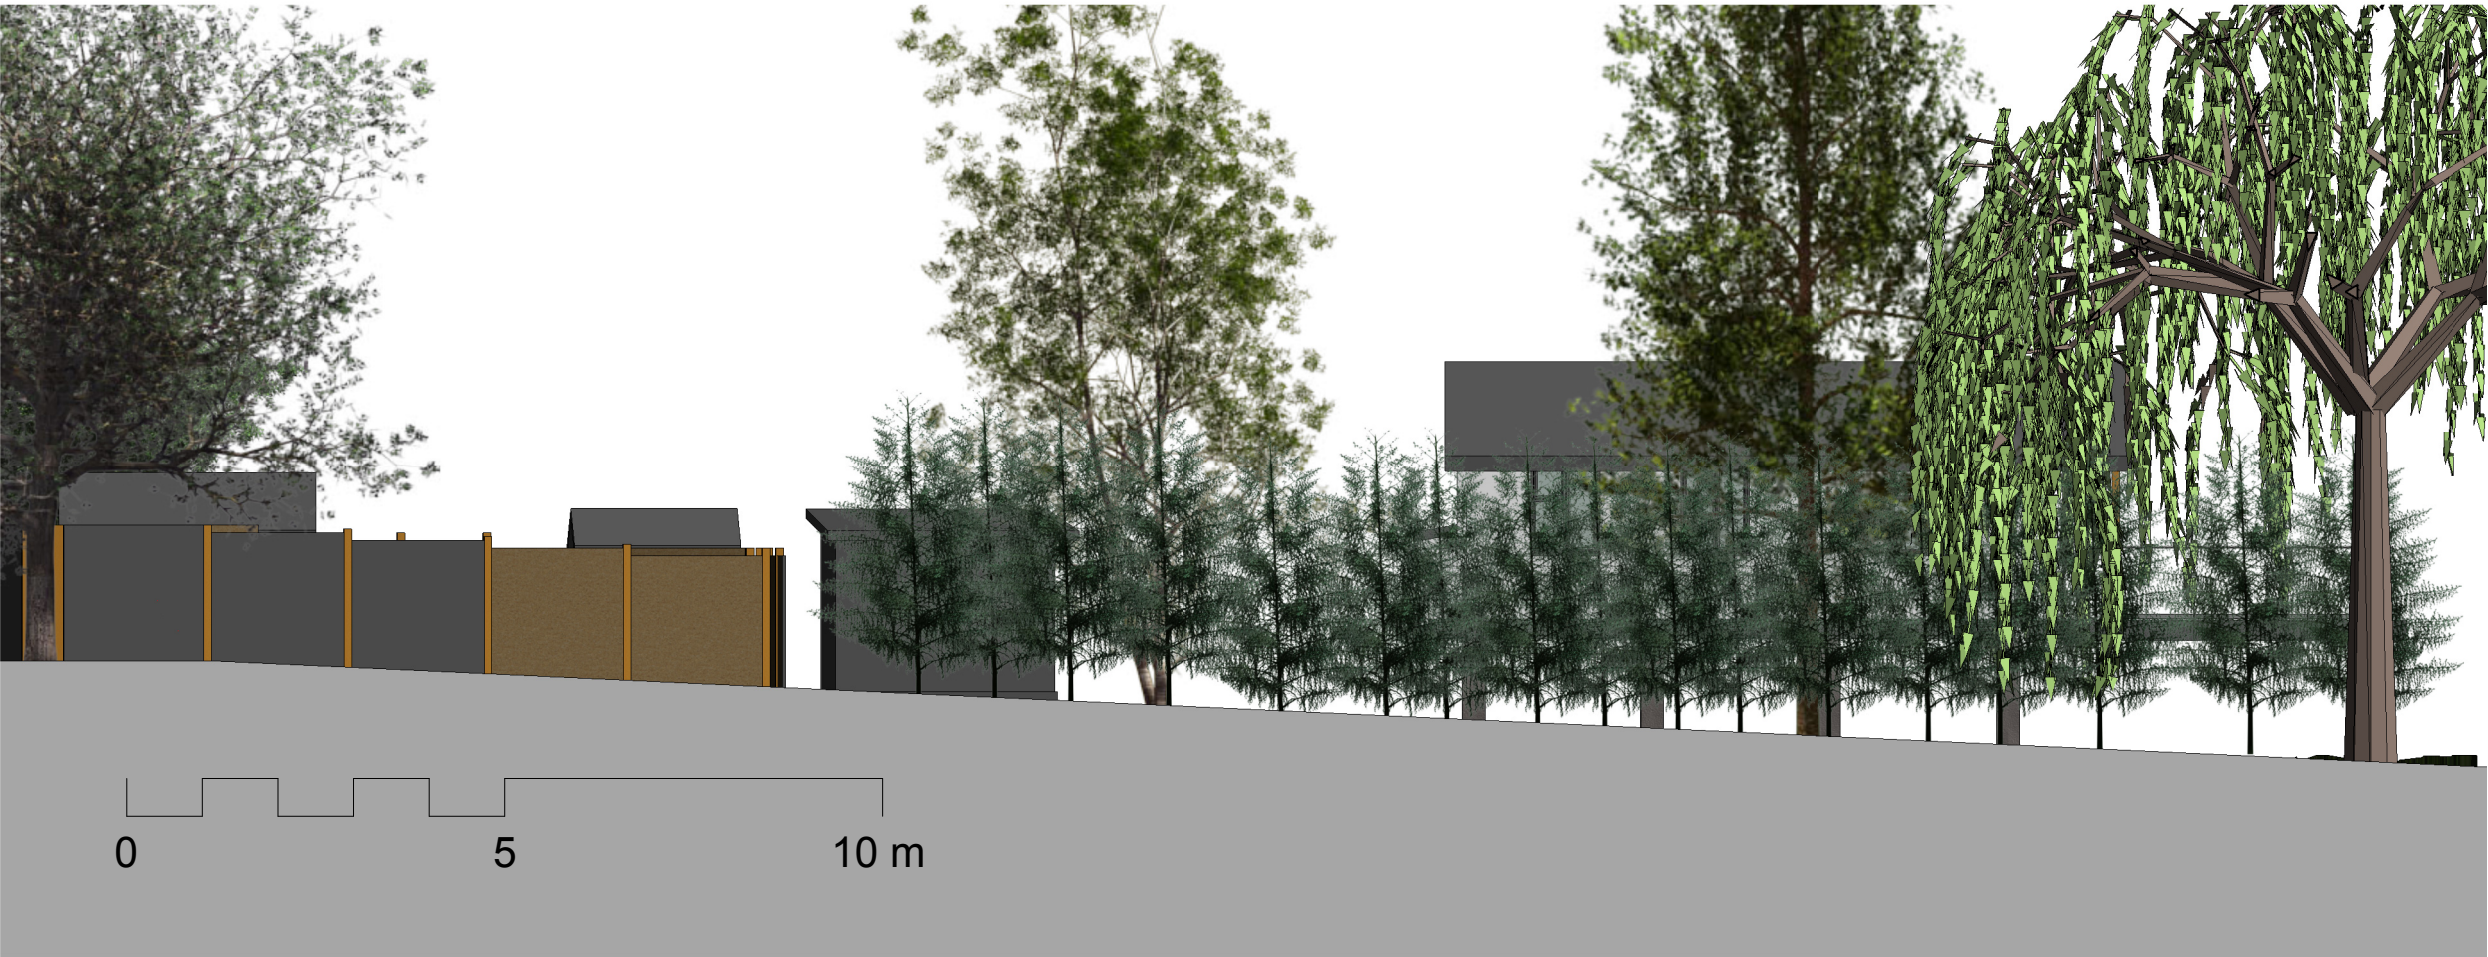

Original (approximate) Elevation Northwest

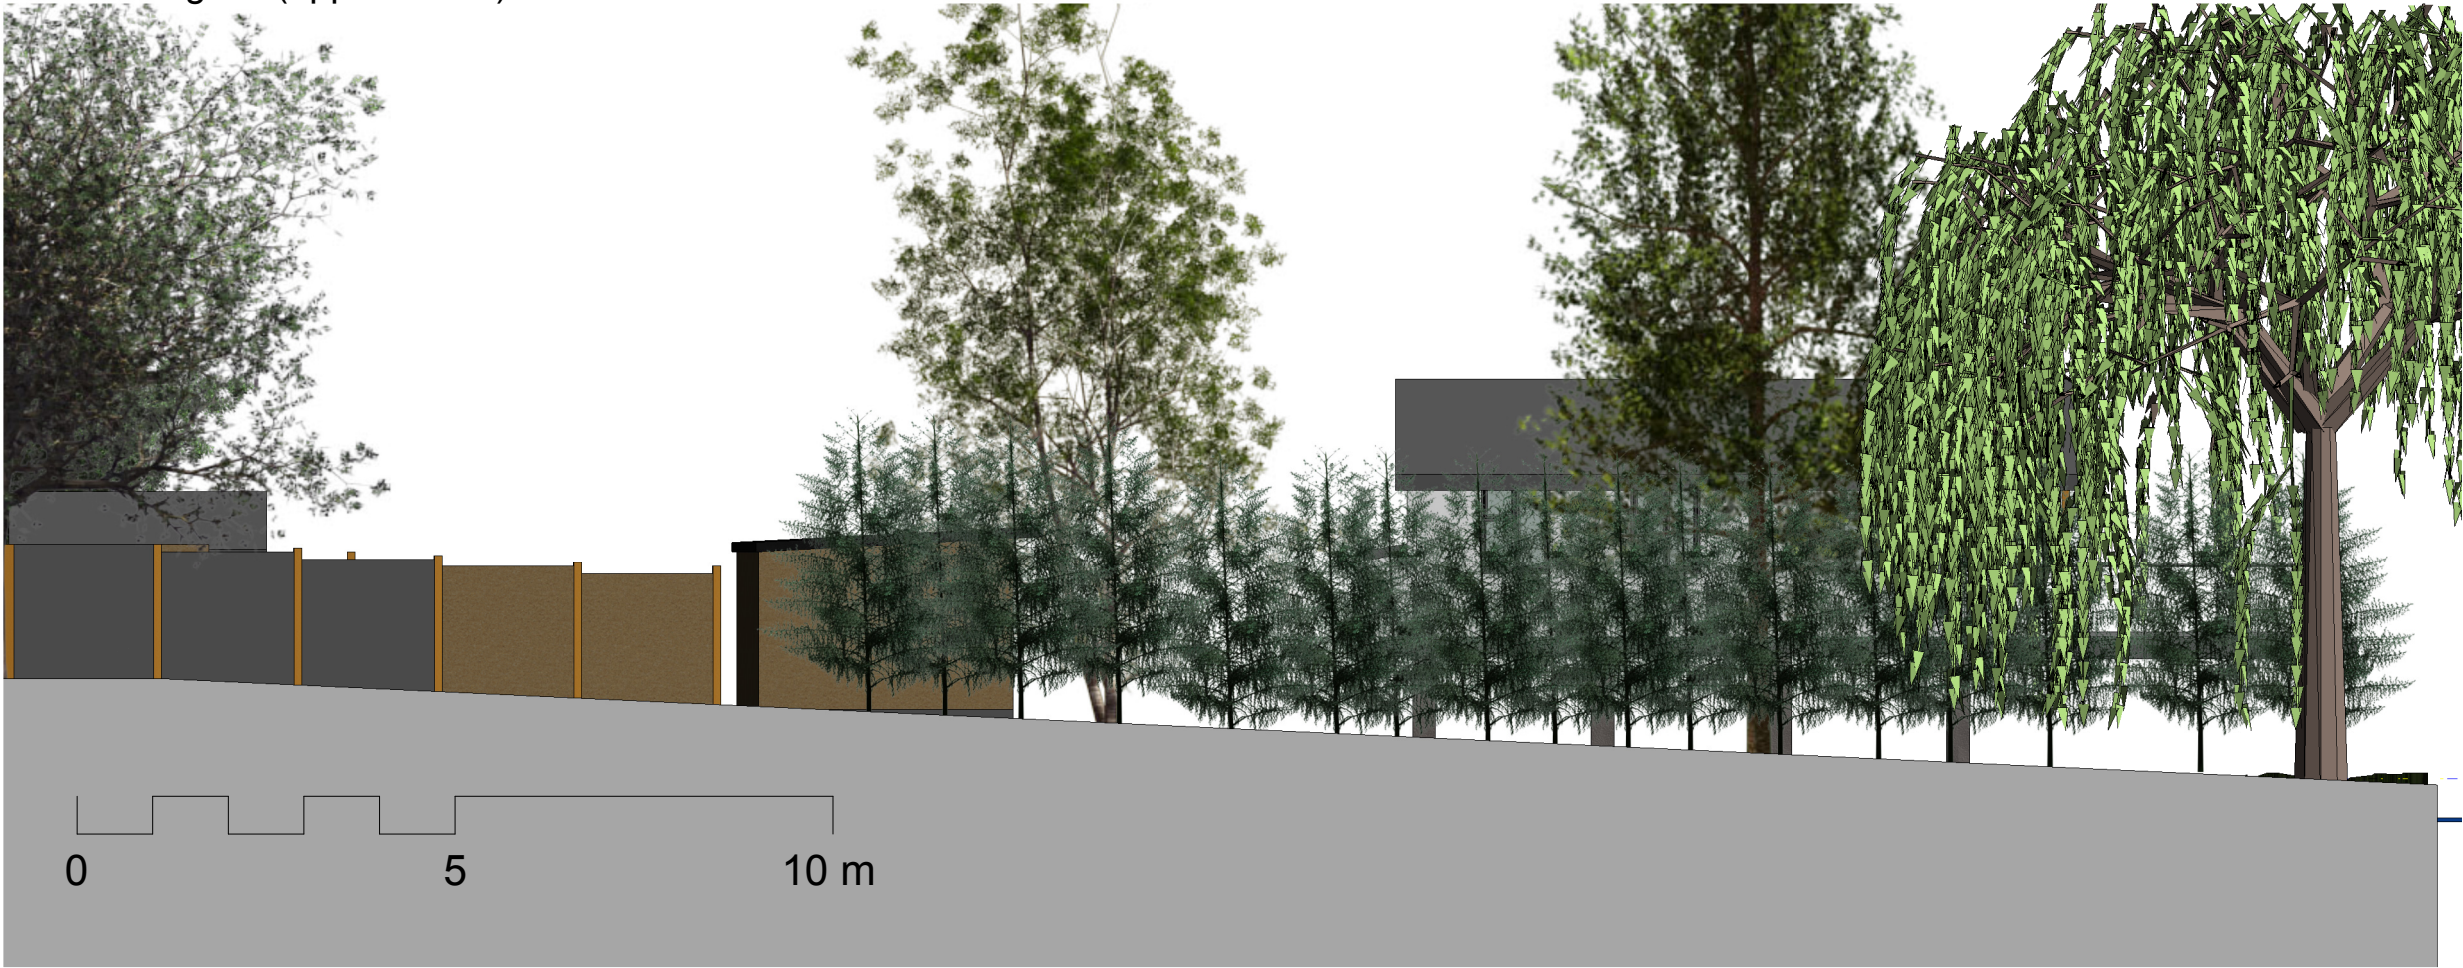

Current Elevation Northwest

Notes

|   |         |
|---|---------|
| Secundus   |         |
| Wargrave Road<br>Remenham RG9 3JD   |         |
| for Mr & Mrs Rydzinski   |         |
| Planning application   |         |
| Replacement Study/Lounge   |         |
| Elevations Northwest<br>Original & Current   |         |
| Scale at A3   | 1 : 100 |
| Drg.No   | 294-06  |
| GIULIANI ARCHITECTS<br>HENLEY ON THAMES RG9 1ET UK<br>Email: architects@giuliani.co.uk<br>Website: www.giuliani.co.uk<br>Tel: 0044 1491 572601 |         |