
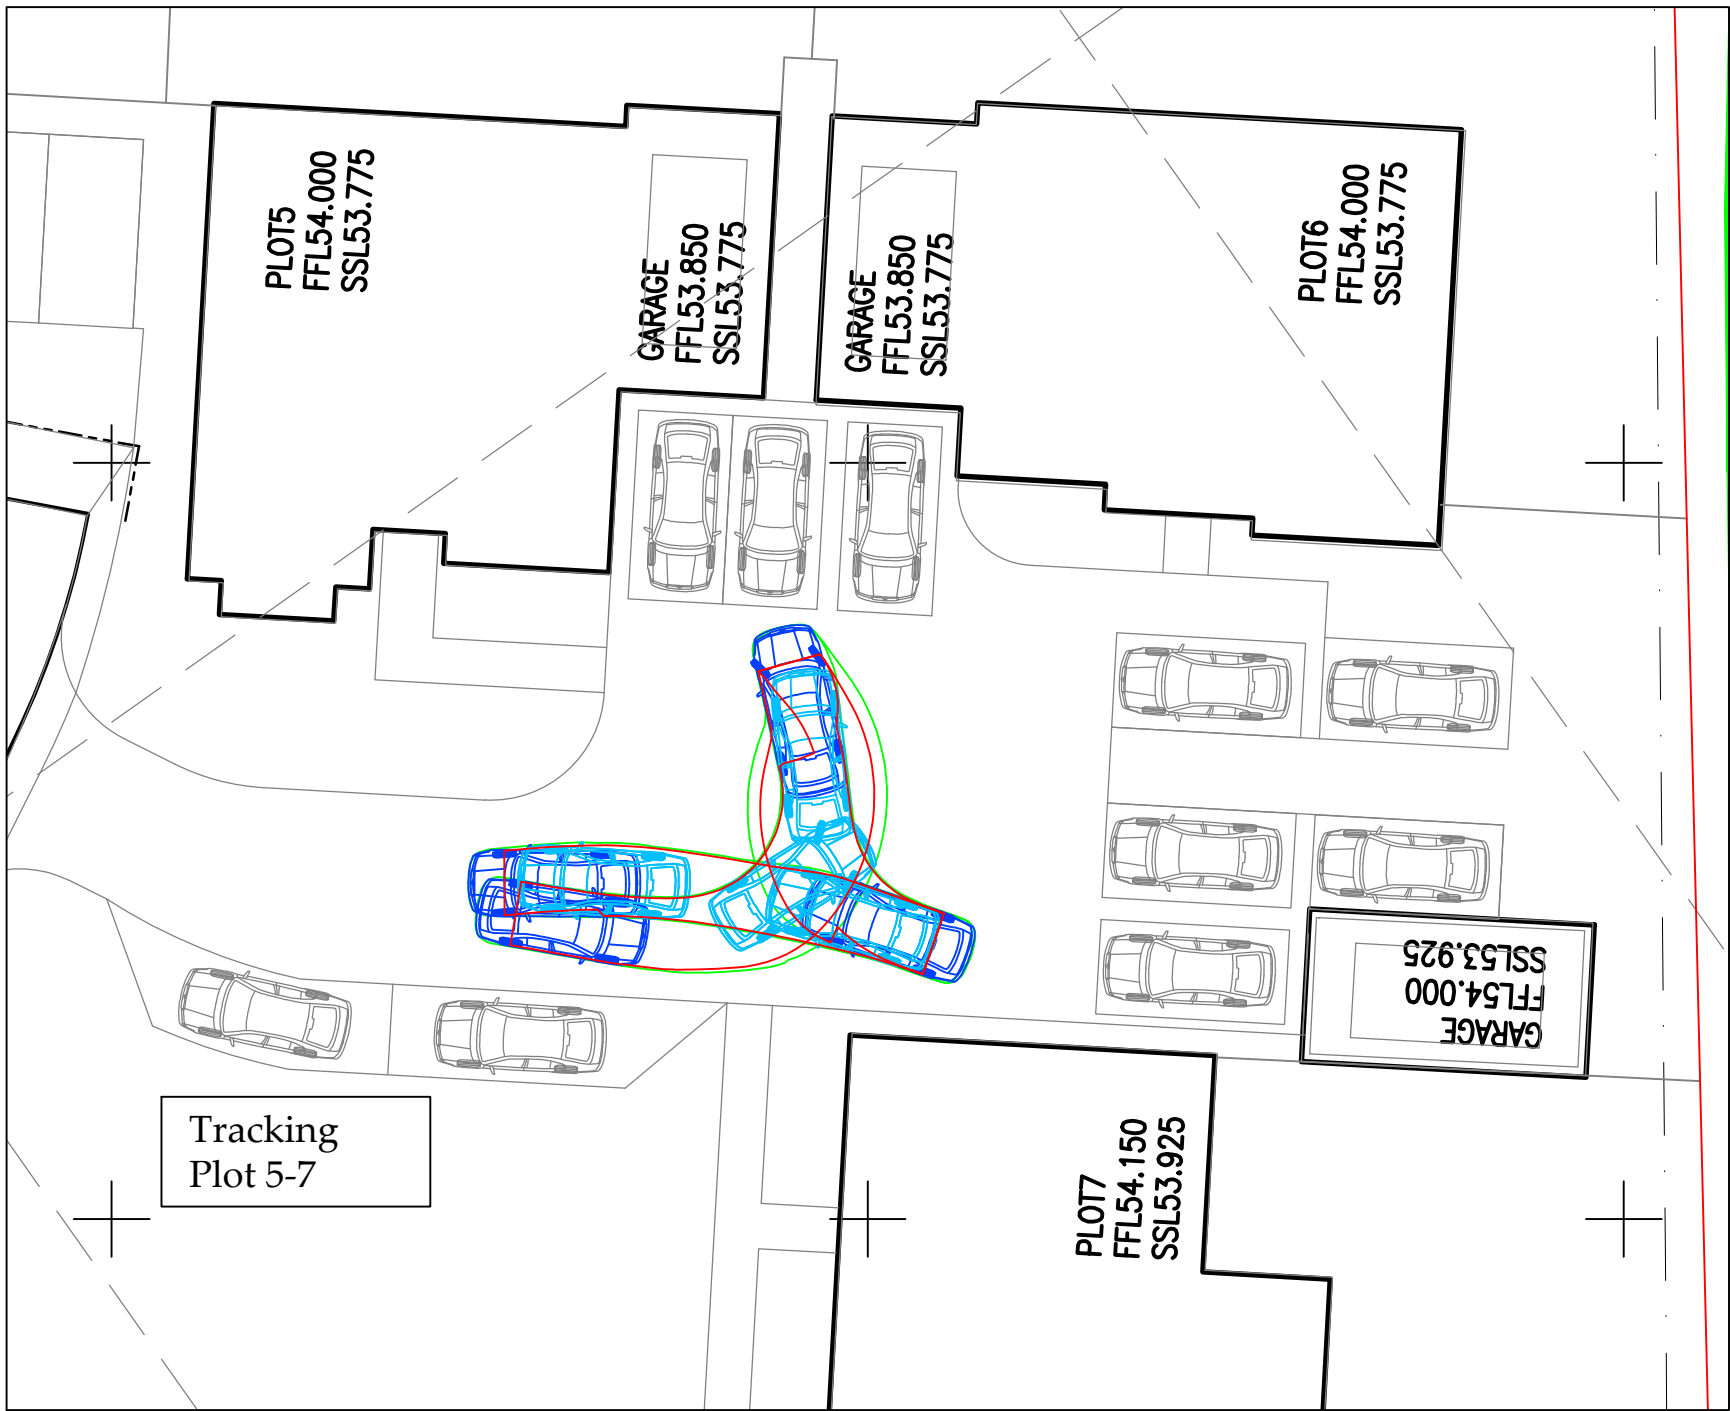
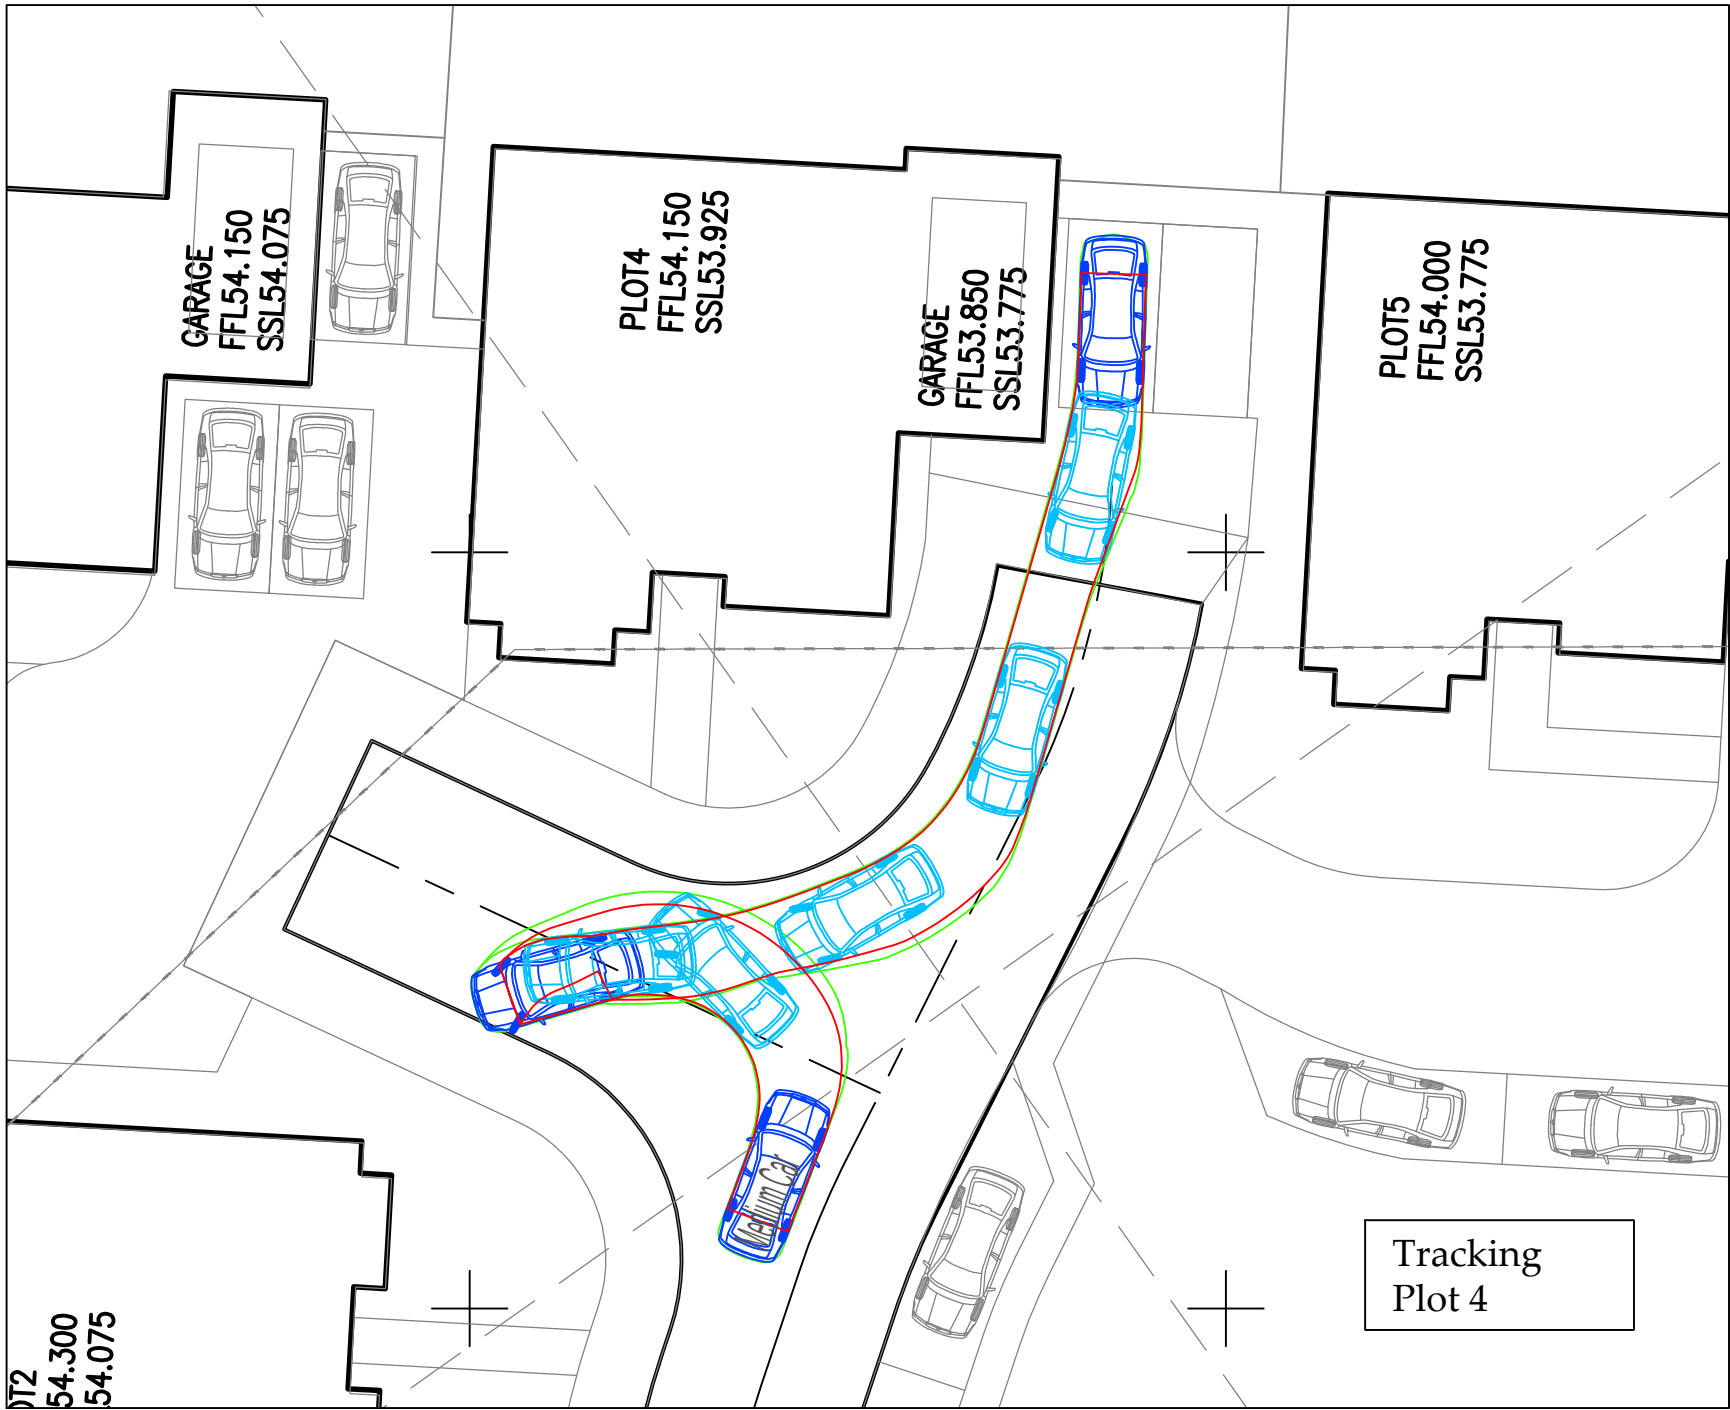
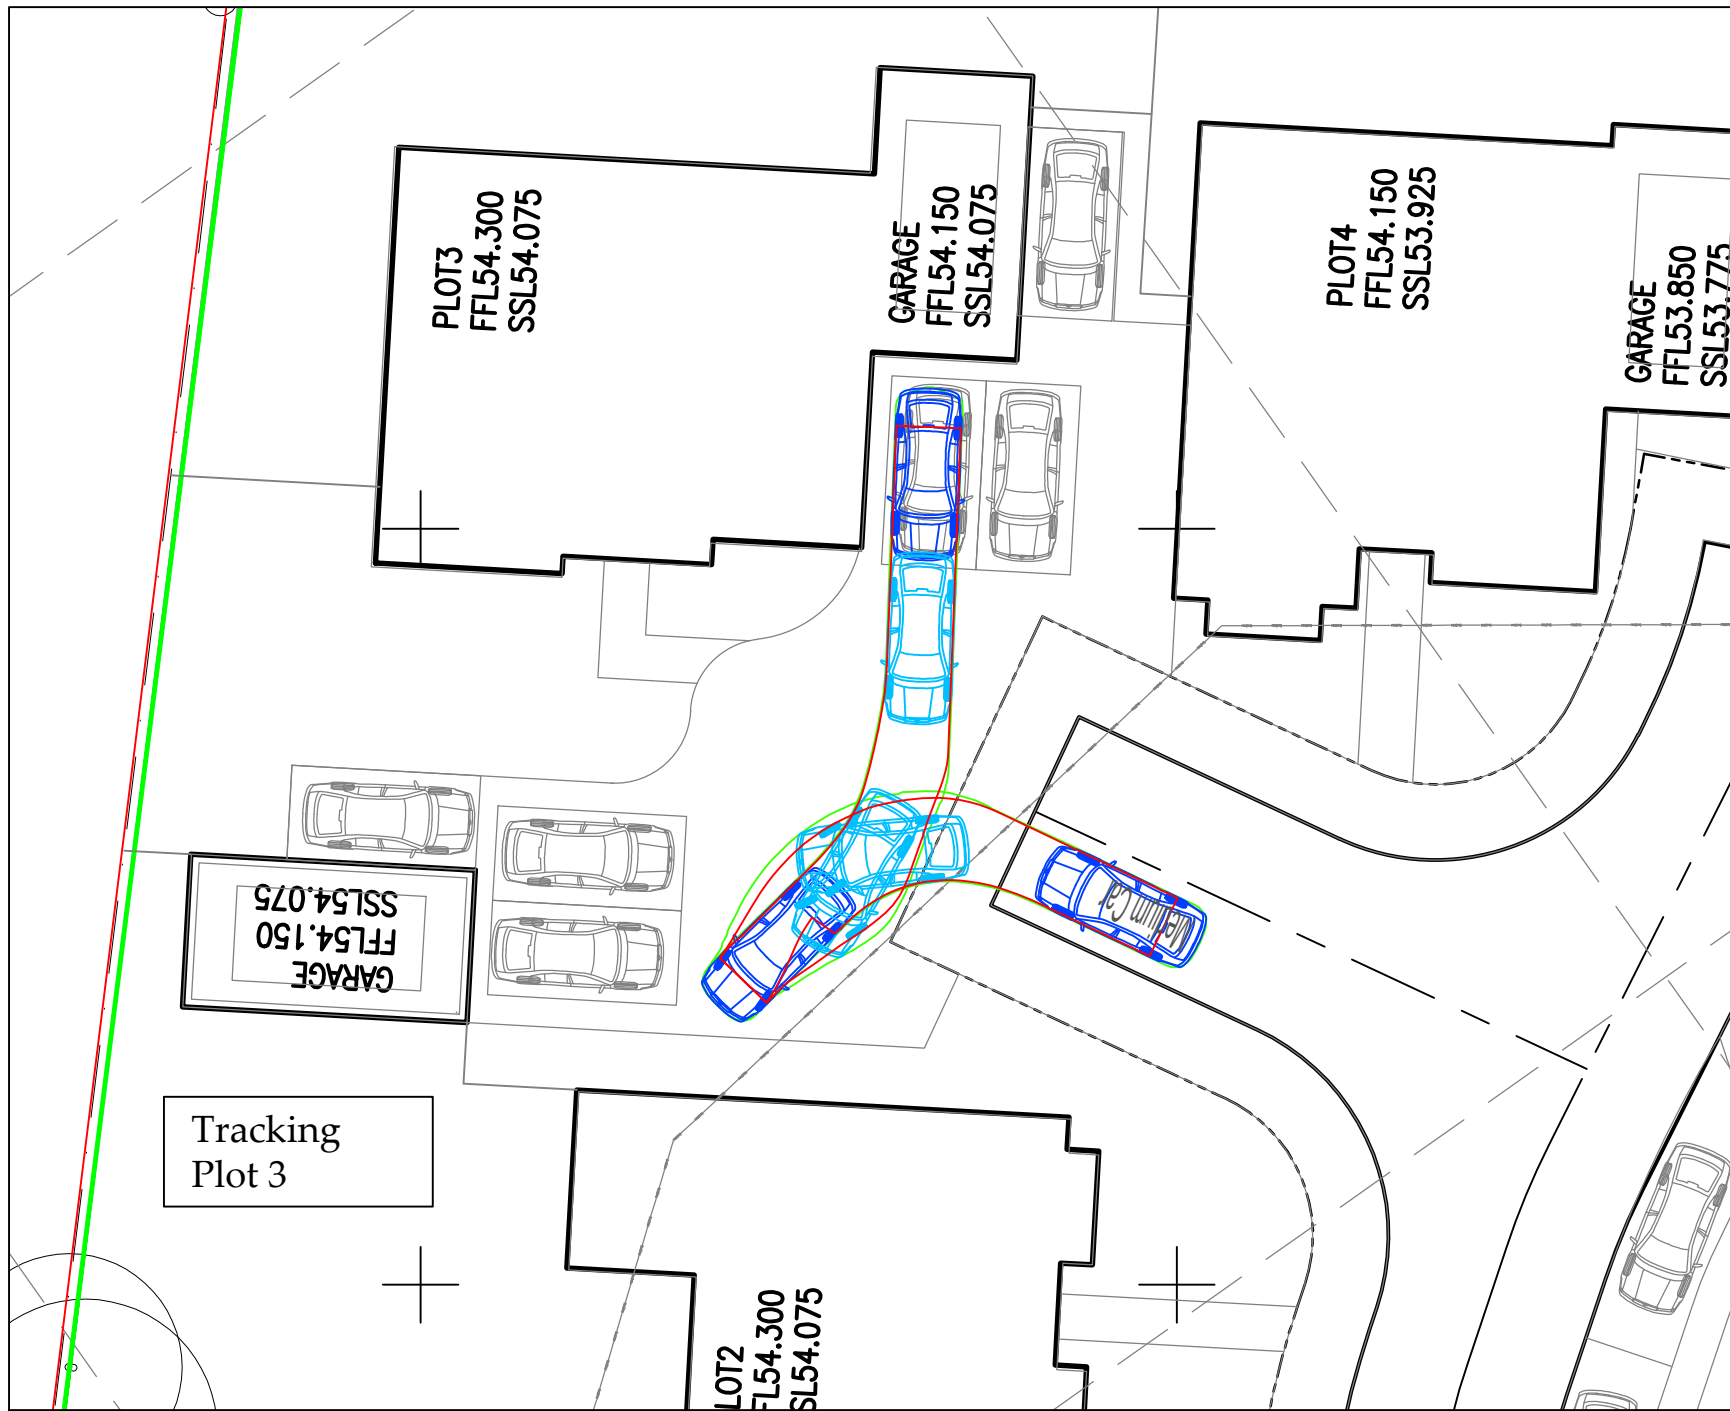
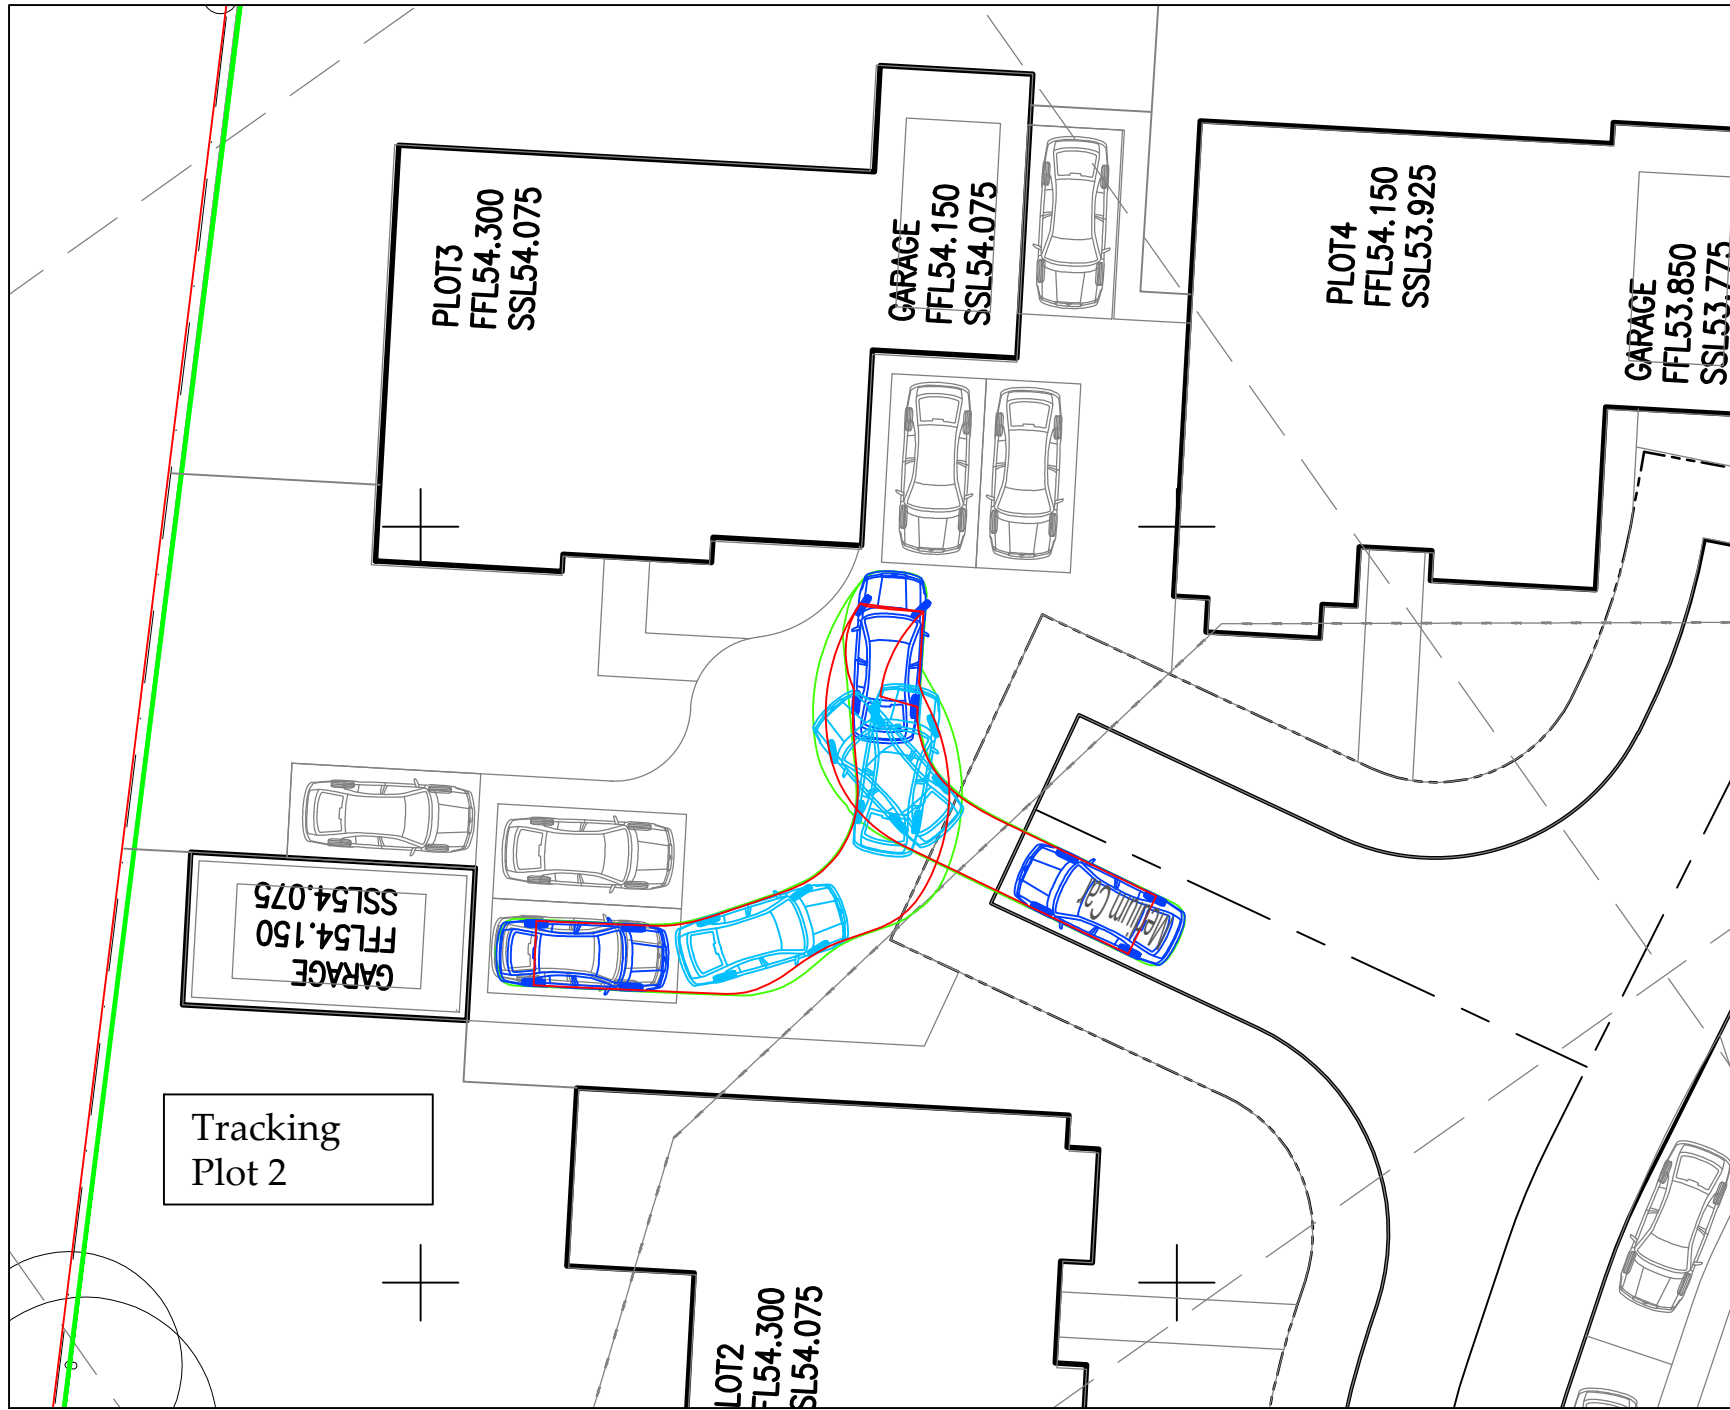
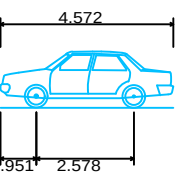


- Notes:
- 1.1 Do not scale from this drawing.
 - 1.2 All dimensions are in m unless otherwise specified.
 - 1.3 In case of any discrepancies in drawings or details refer to engineer for clarification. Unilateral decisions by the contractor will not be accepted.
 - 1.4 This drawing is to be read in conjunction with all related Architects, Consultants & Sub-Contractors drawings and specifications.

Tracking Key

Body Overhang

Wheel lines

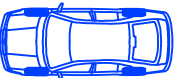

Medium Sized Car

Overall Length	4.572m
Overall Width	1.769m
Overall Body Height	1.488m
Min Body Ground Clearance	0.249m
Max Track Width	1.713m
Lock to Lock Time	4.00s
Kerb to Kerb Turning Radius	5.100m

CDM REGULATIONS 2015

Aventus Design have considered and where reasonably practicable avoided foreseeable risks in the preparation of the design shown on this and related drawings. Significant risks which remain and associated control measures are identified in the Risk Register and should be given particular attention by the main contractor on site.

RISKS RELATING TO THIS DRAWING:

RISK NUMBERS ? & ? on Risk Register

NOTE: The Risk Register records only those elements considered unusual, difficult to manage or outside the anticipated expertise of a competent contractor.

Drawing Status For Technical Review

REV.	DATE	DESCRIPTION	CHK	APP
C	02.04.25	Tracking updated.	SU	-
B	31.03.25	Tracking updated.	SU	-
A	16.07.20	Tracking revised.	SU	-

Aventus Design Ltd
Unit 5 - Leaches Farm
Business Centre
Bicester Road
Kingswood
Aylesbury
Bucks HP18 0RF
Tel: 01296 770066

Aventus DESIGN
Civil & Structural Engineers
Email: mail@aventusdesign.co.uk
Web: www.aventusdesign.co.uk

Client: Darcliffe Homes

Site: Sonning Golf Club,
Duffield Road, Sonning,
Reading. RG4 6GJ

Title: Private Parking Tracking

Drawing no. H1147 - TR05

Issue: C Scale: 1:200 @ A1 Date: -
Dm: S.U. Date: June '20 Approve: - Date: -