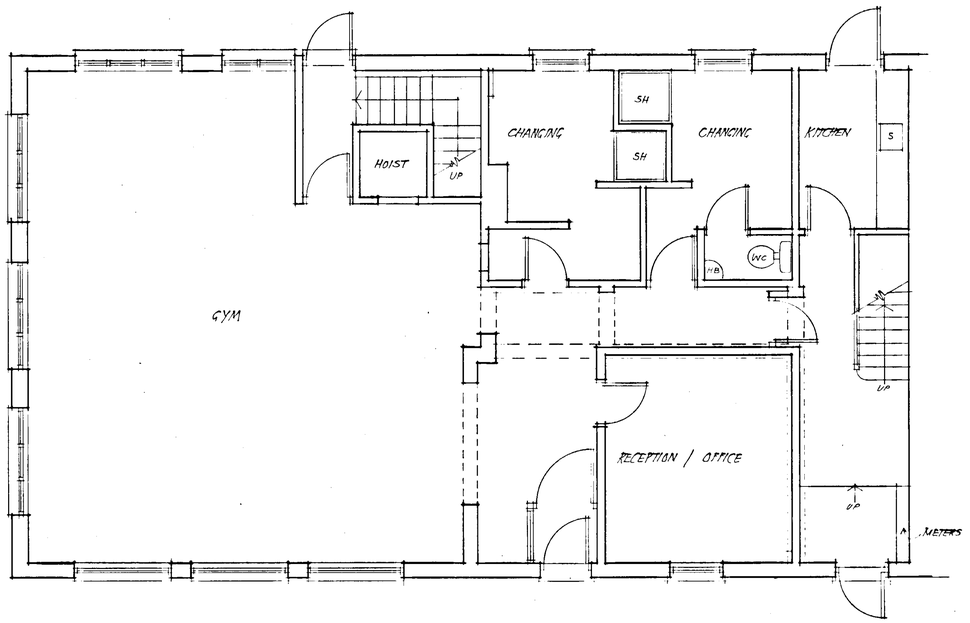

GROUND FLOOR PLAN

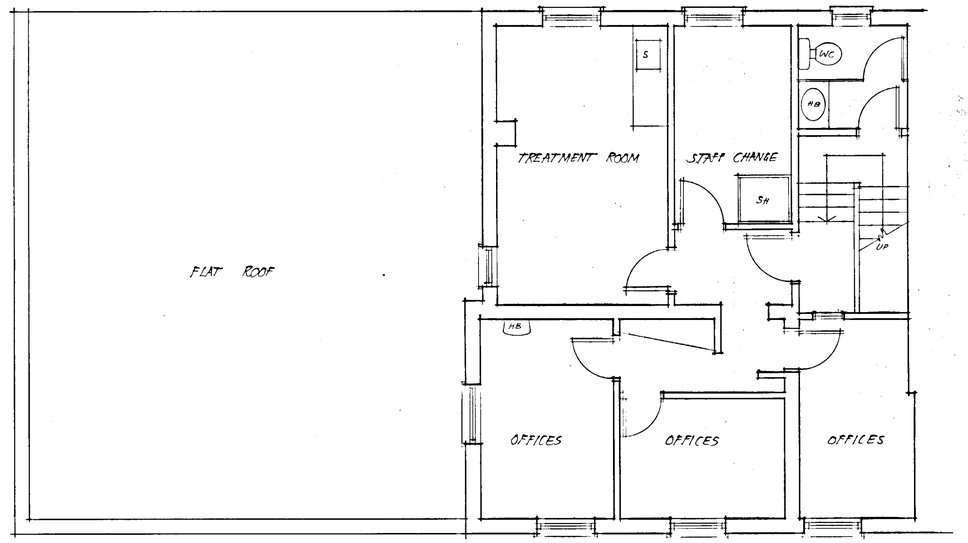

FIRST FLOOR PLAN

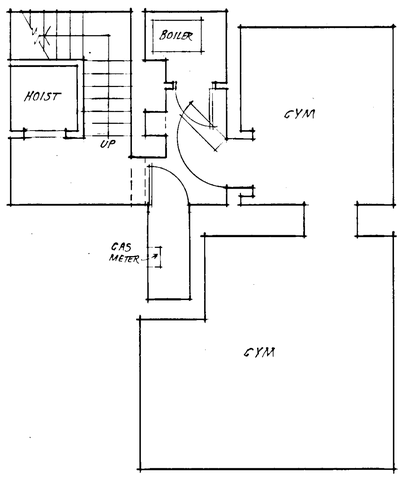

CELLAR PLAN

NOTES

GROSS FLOOR AREA MEASURED TO OUTSIDE OF EXTERNAL WALLS:

CELLAR	44 M²
GROUND FLOOR	150 M²
FIRST FLOOR	72 M²
TOTAL	266 M²

REVISIONS

APPROVED

14.NOV.2001 • 5511

PLANNING APPLICATION

Do not scale from this drawing. Check all dimensions on site

© SEDGMAN NOBLE architects

SEDGMAN NOBLE architects
The Studio,
Spring Meadows Business Centre, Highfield Farm,
Wargrave, READING, Berkshire. RG10 8PZ
Tel: 0118 940 4747 Fax: 0118 940 4749

Date: NOV'01
Scale: 1:50
Drawn: PS

Drawing Title: SURVEY FLOOR PLANS

Project: EBS
8-12 LONDON ROAD, TWYFORD

Job No: EBS

Drawing No: S3

Revision:

ELITE REPROGRAPHICS 971014