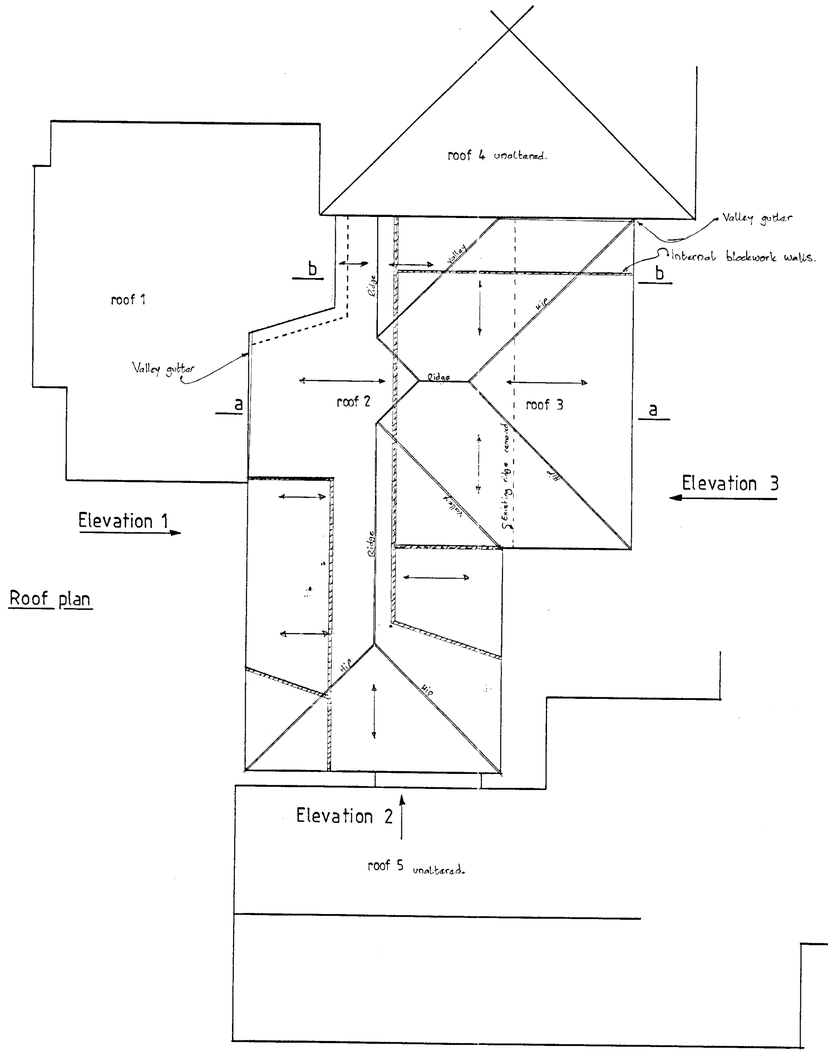

Roof plan

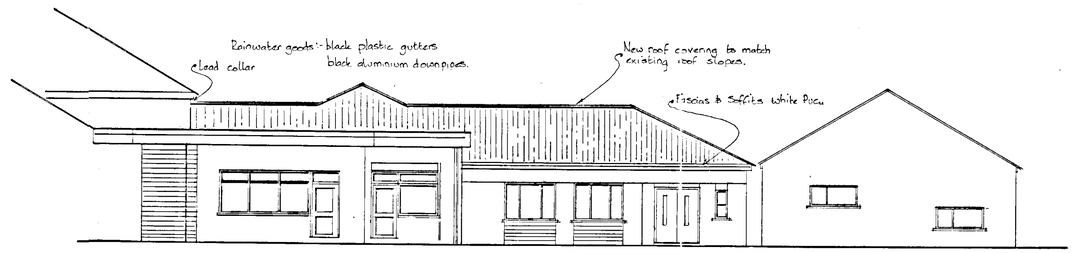

Elevation 1

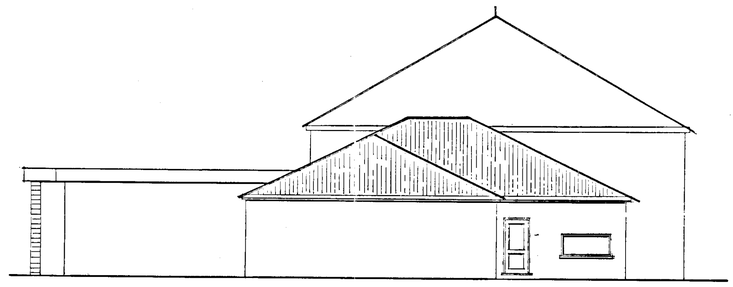

Elevation 2

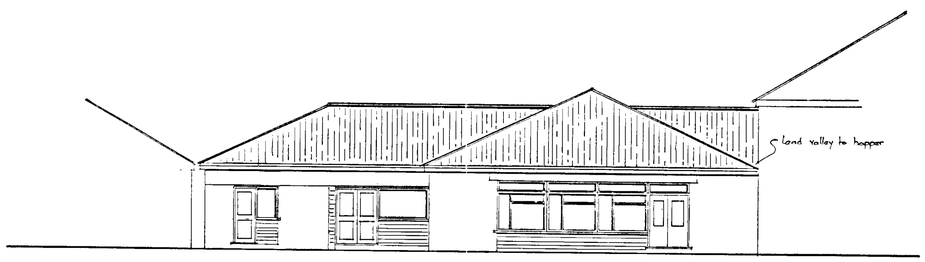

Elevation 3

APPROVED
15 NOV 2001 5512

TITLE Proposed pitched roof The Coombes Infants School	PETER NORTH & PARTNERS **Chartered Surveyors** **Building Surveyors** **Quantity Surveyors**
CLIENT Wokingham District Council	42 UPPER HIGH STREET THAME OXON OX9 2DW TEL: 01844 261222 FAX: 01844 261190
SCALE 1:100 / DRAWN / DATE Oct 01	PNP ESTABLISHED 1948
DWG No. 01/02 0X295 1 FILE NAME Elevations	REV

Mobs Reprographics (A) 12

19/2/02