

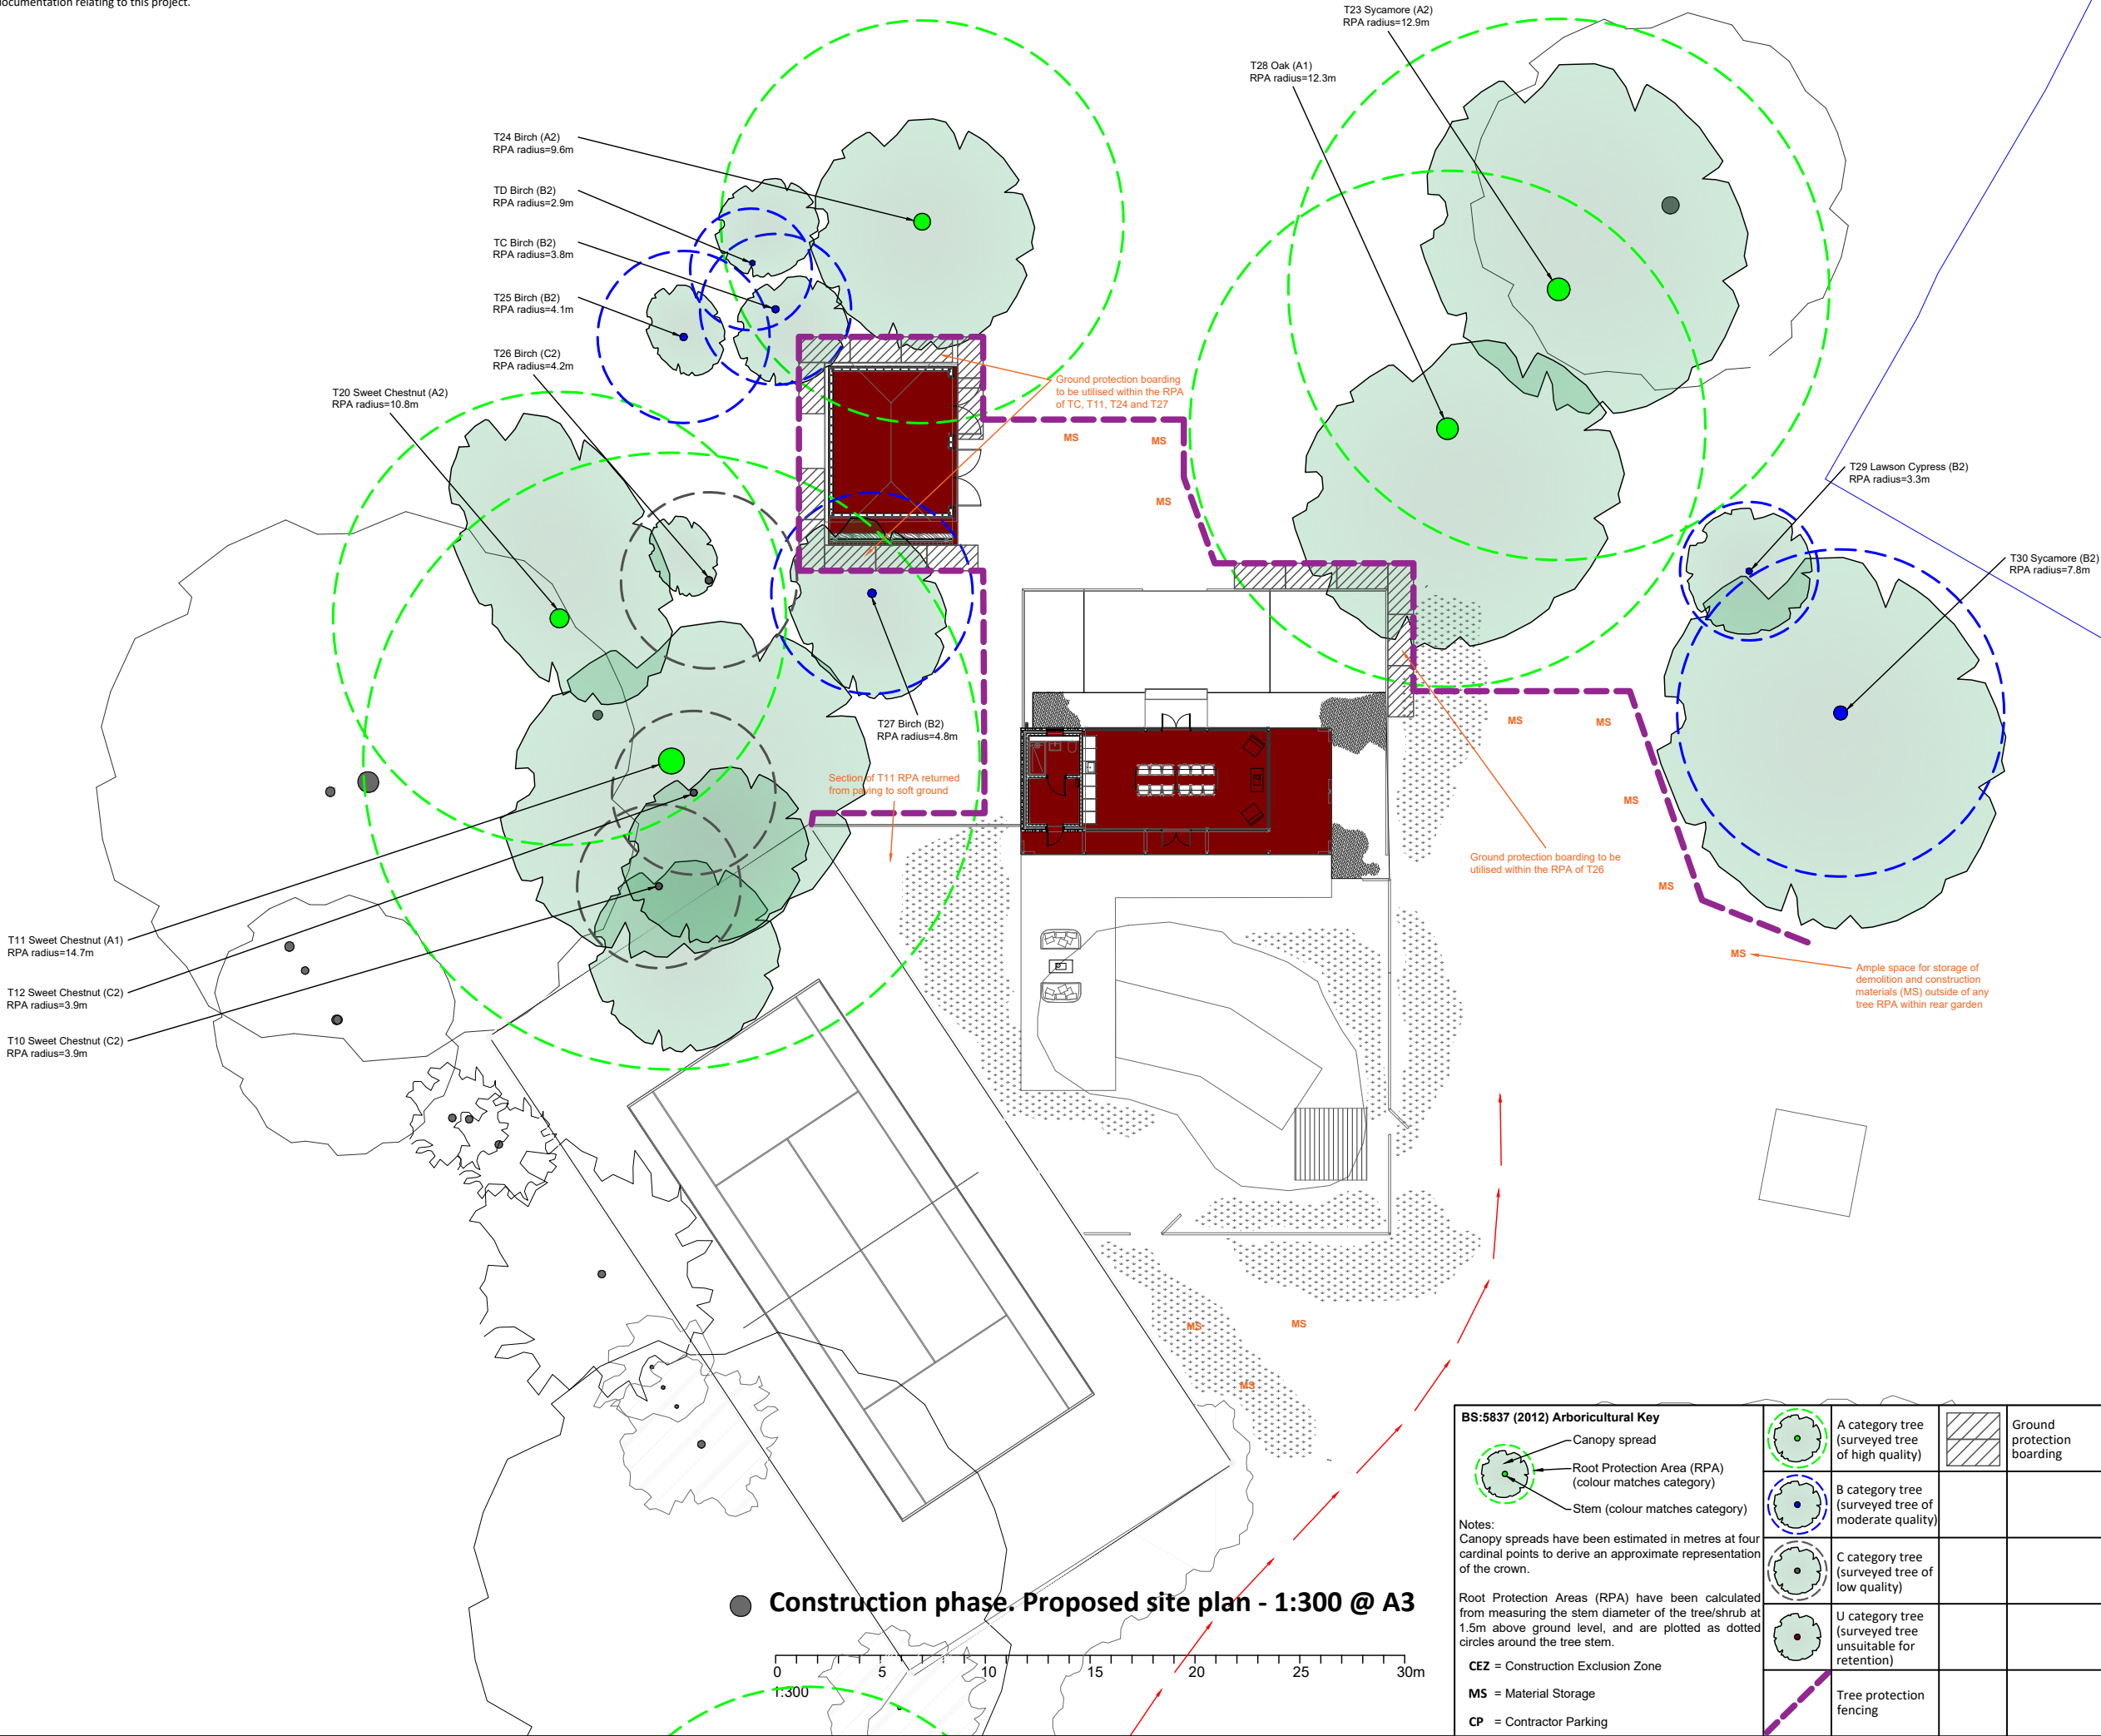


Heritage Tree Services Ltd - Tree Protection Plan

Please note, this drawing is to be read in colour. This plan is to be read in conjunction with accompanying Heritage Tree Services Ltd documentation relating to this project.

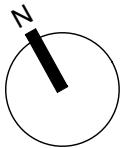

● Construction phase. Proposed site plan - 1:300 @ A3

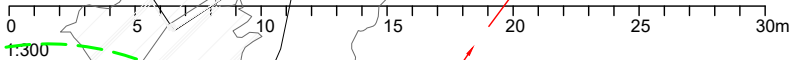

BS:5837 (2012) Arboricultural Key			Heritage Tree Services Ltd Professional Arboriculture T: 01491 681185 E: admin@heritagetreeservices.co.uk www.heritagetreeservices.co.uk		
	Canopy spread		A category tree (surveyed tree of high quality)		Ground protection boarding
	Root Protection Area (RPA) (colour matches category)		B category tree (surveyed tree of moderate quality)		
	Stem (colour matches category)		C category tree (surveyed tree of low quality)		
Notes: Canopy spreads have been estimated in metres at four cardinal points to derive an approximate representation of the crown. Root Protection Areas (RPA) have been calculated from measuring the stem diameter of the tree/shrub at 1.5m above ground level, and are plotted as dotted circles around the tree stem.					
CEZ = Construction Exclusion Zone					
MS = Material Storage					
CP = Contractor Parking					