




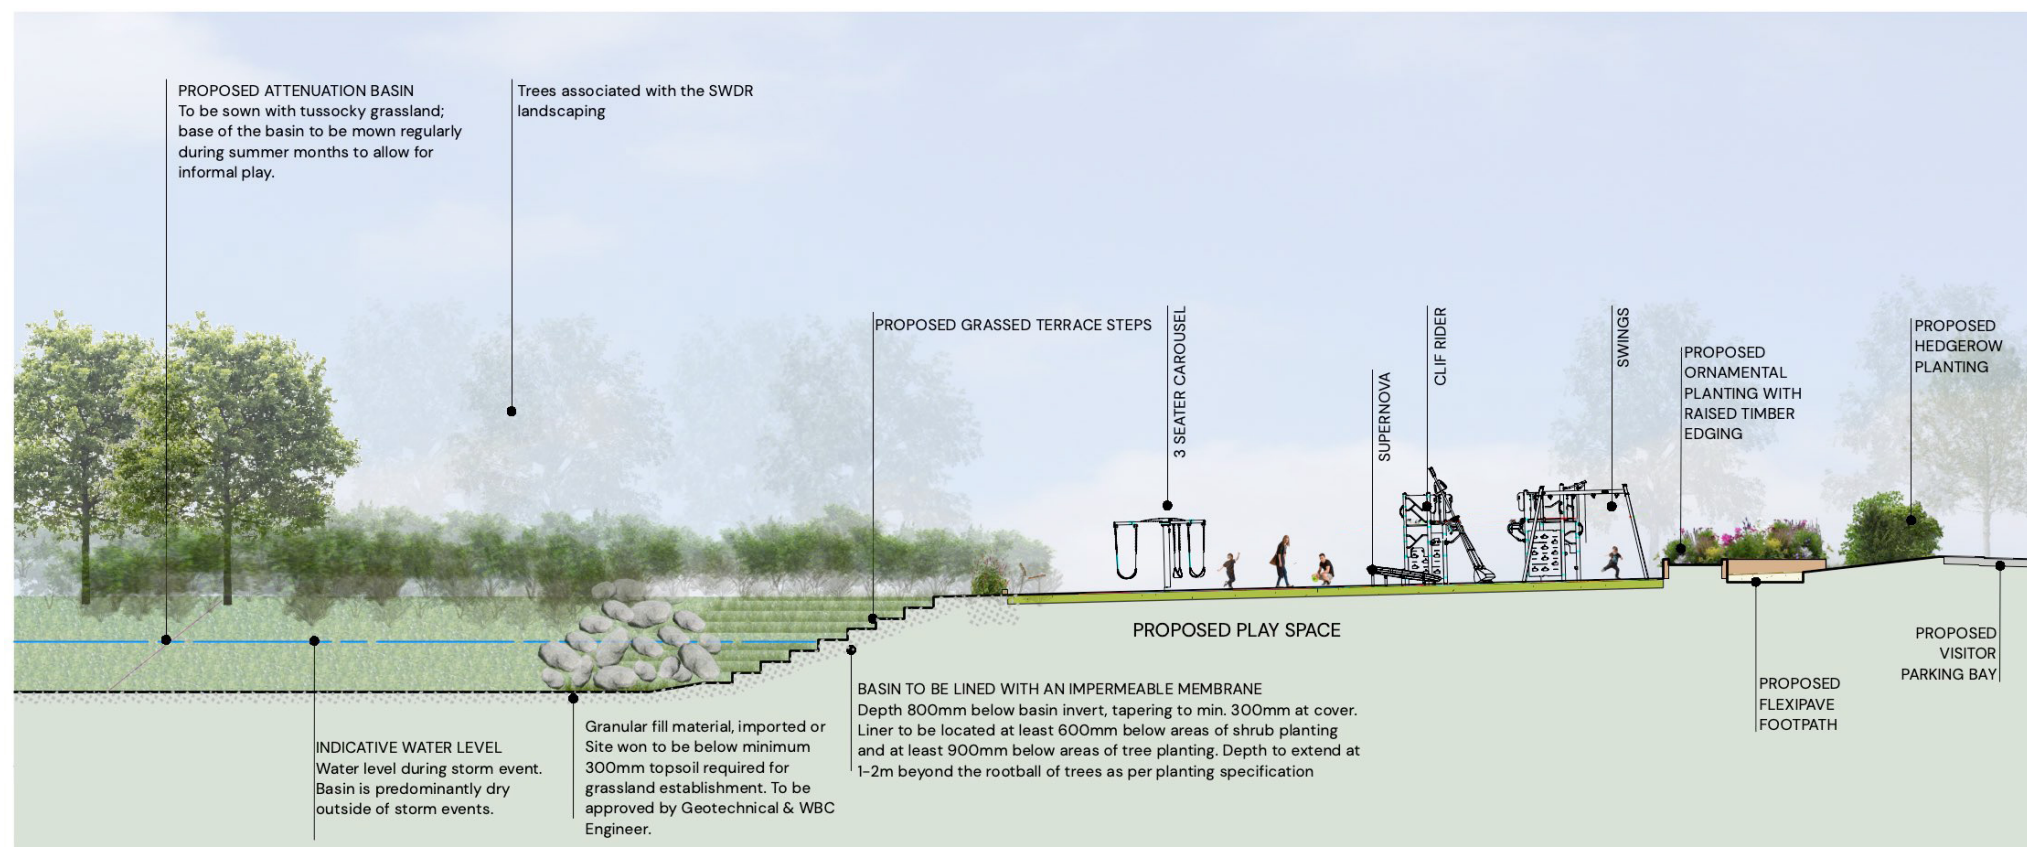



SECTION A-A

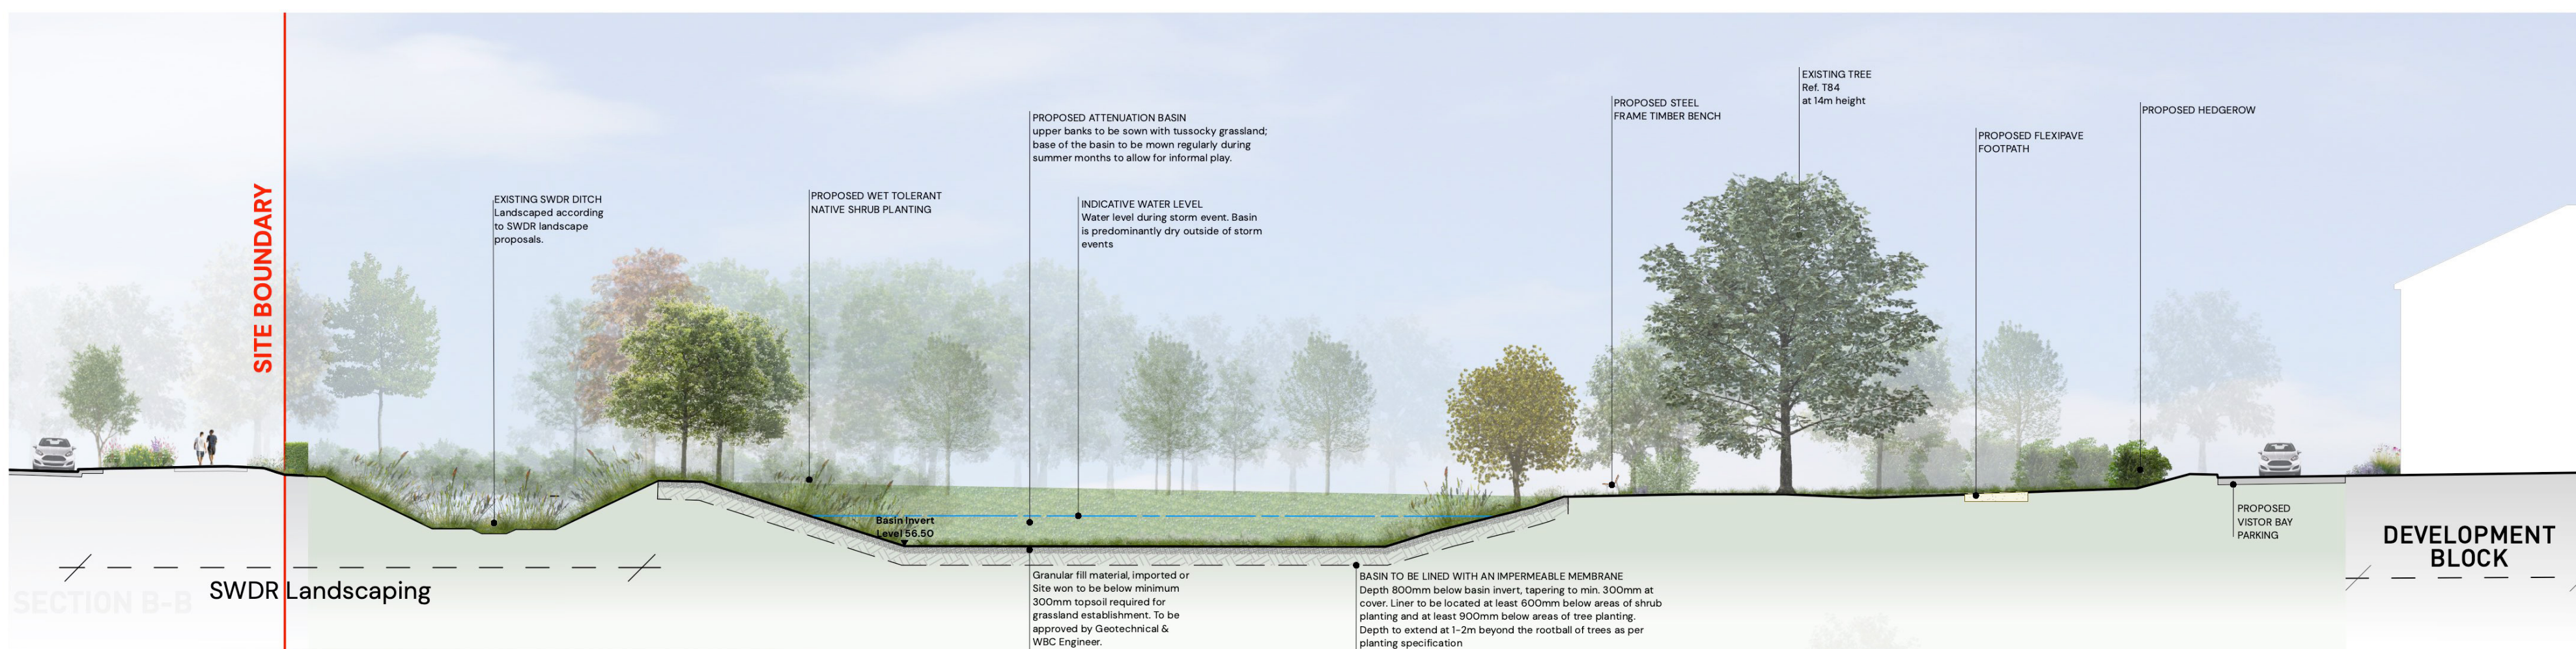

SECTION B-B

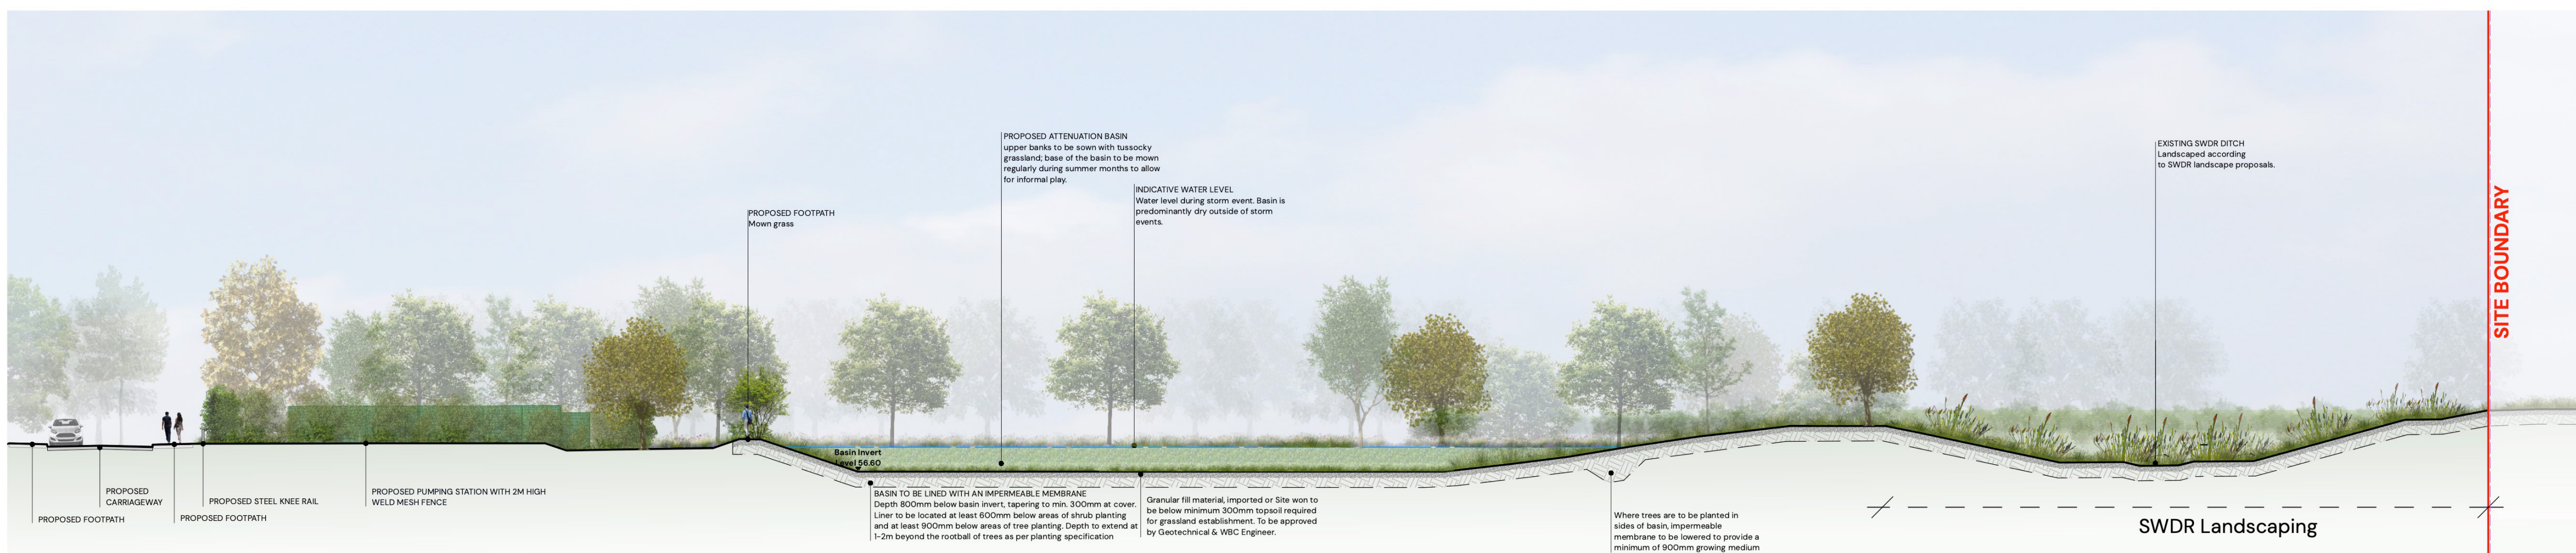

SECTION C-C

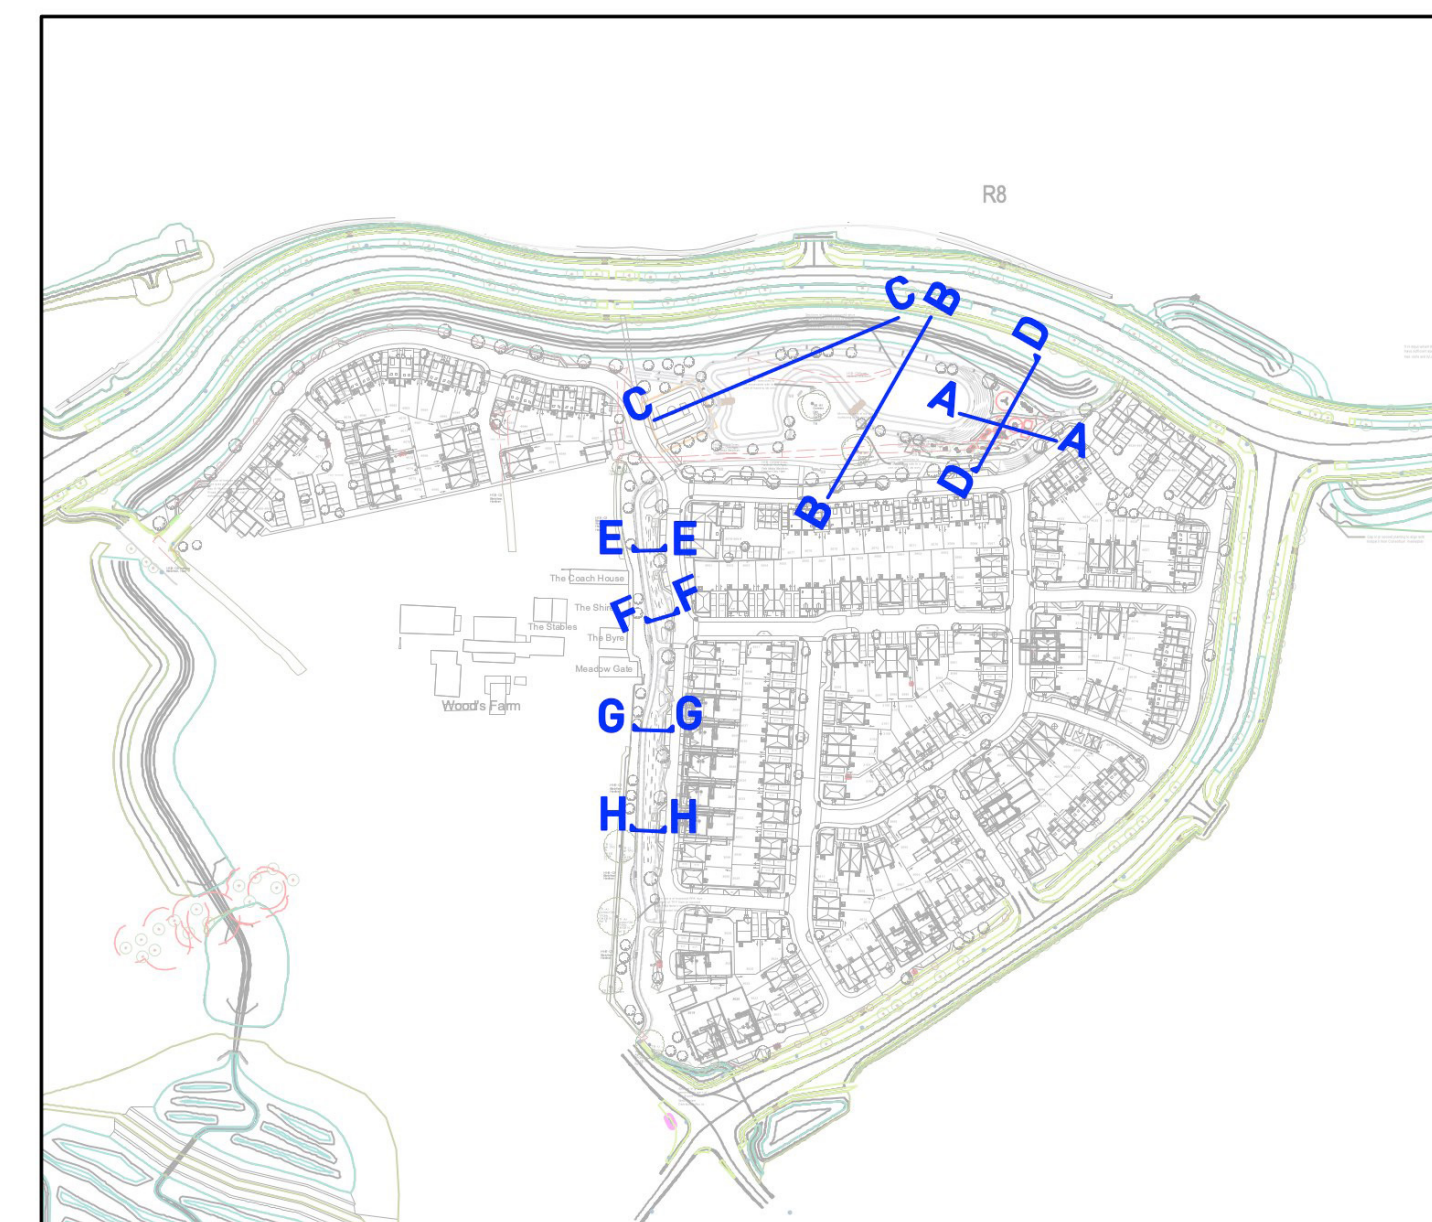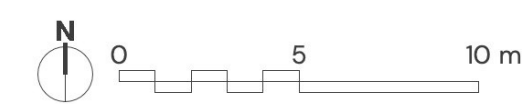

SITE LOCATION PLAN (NTS)