



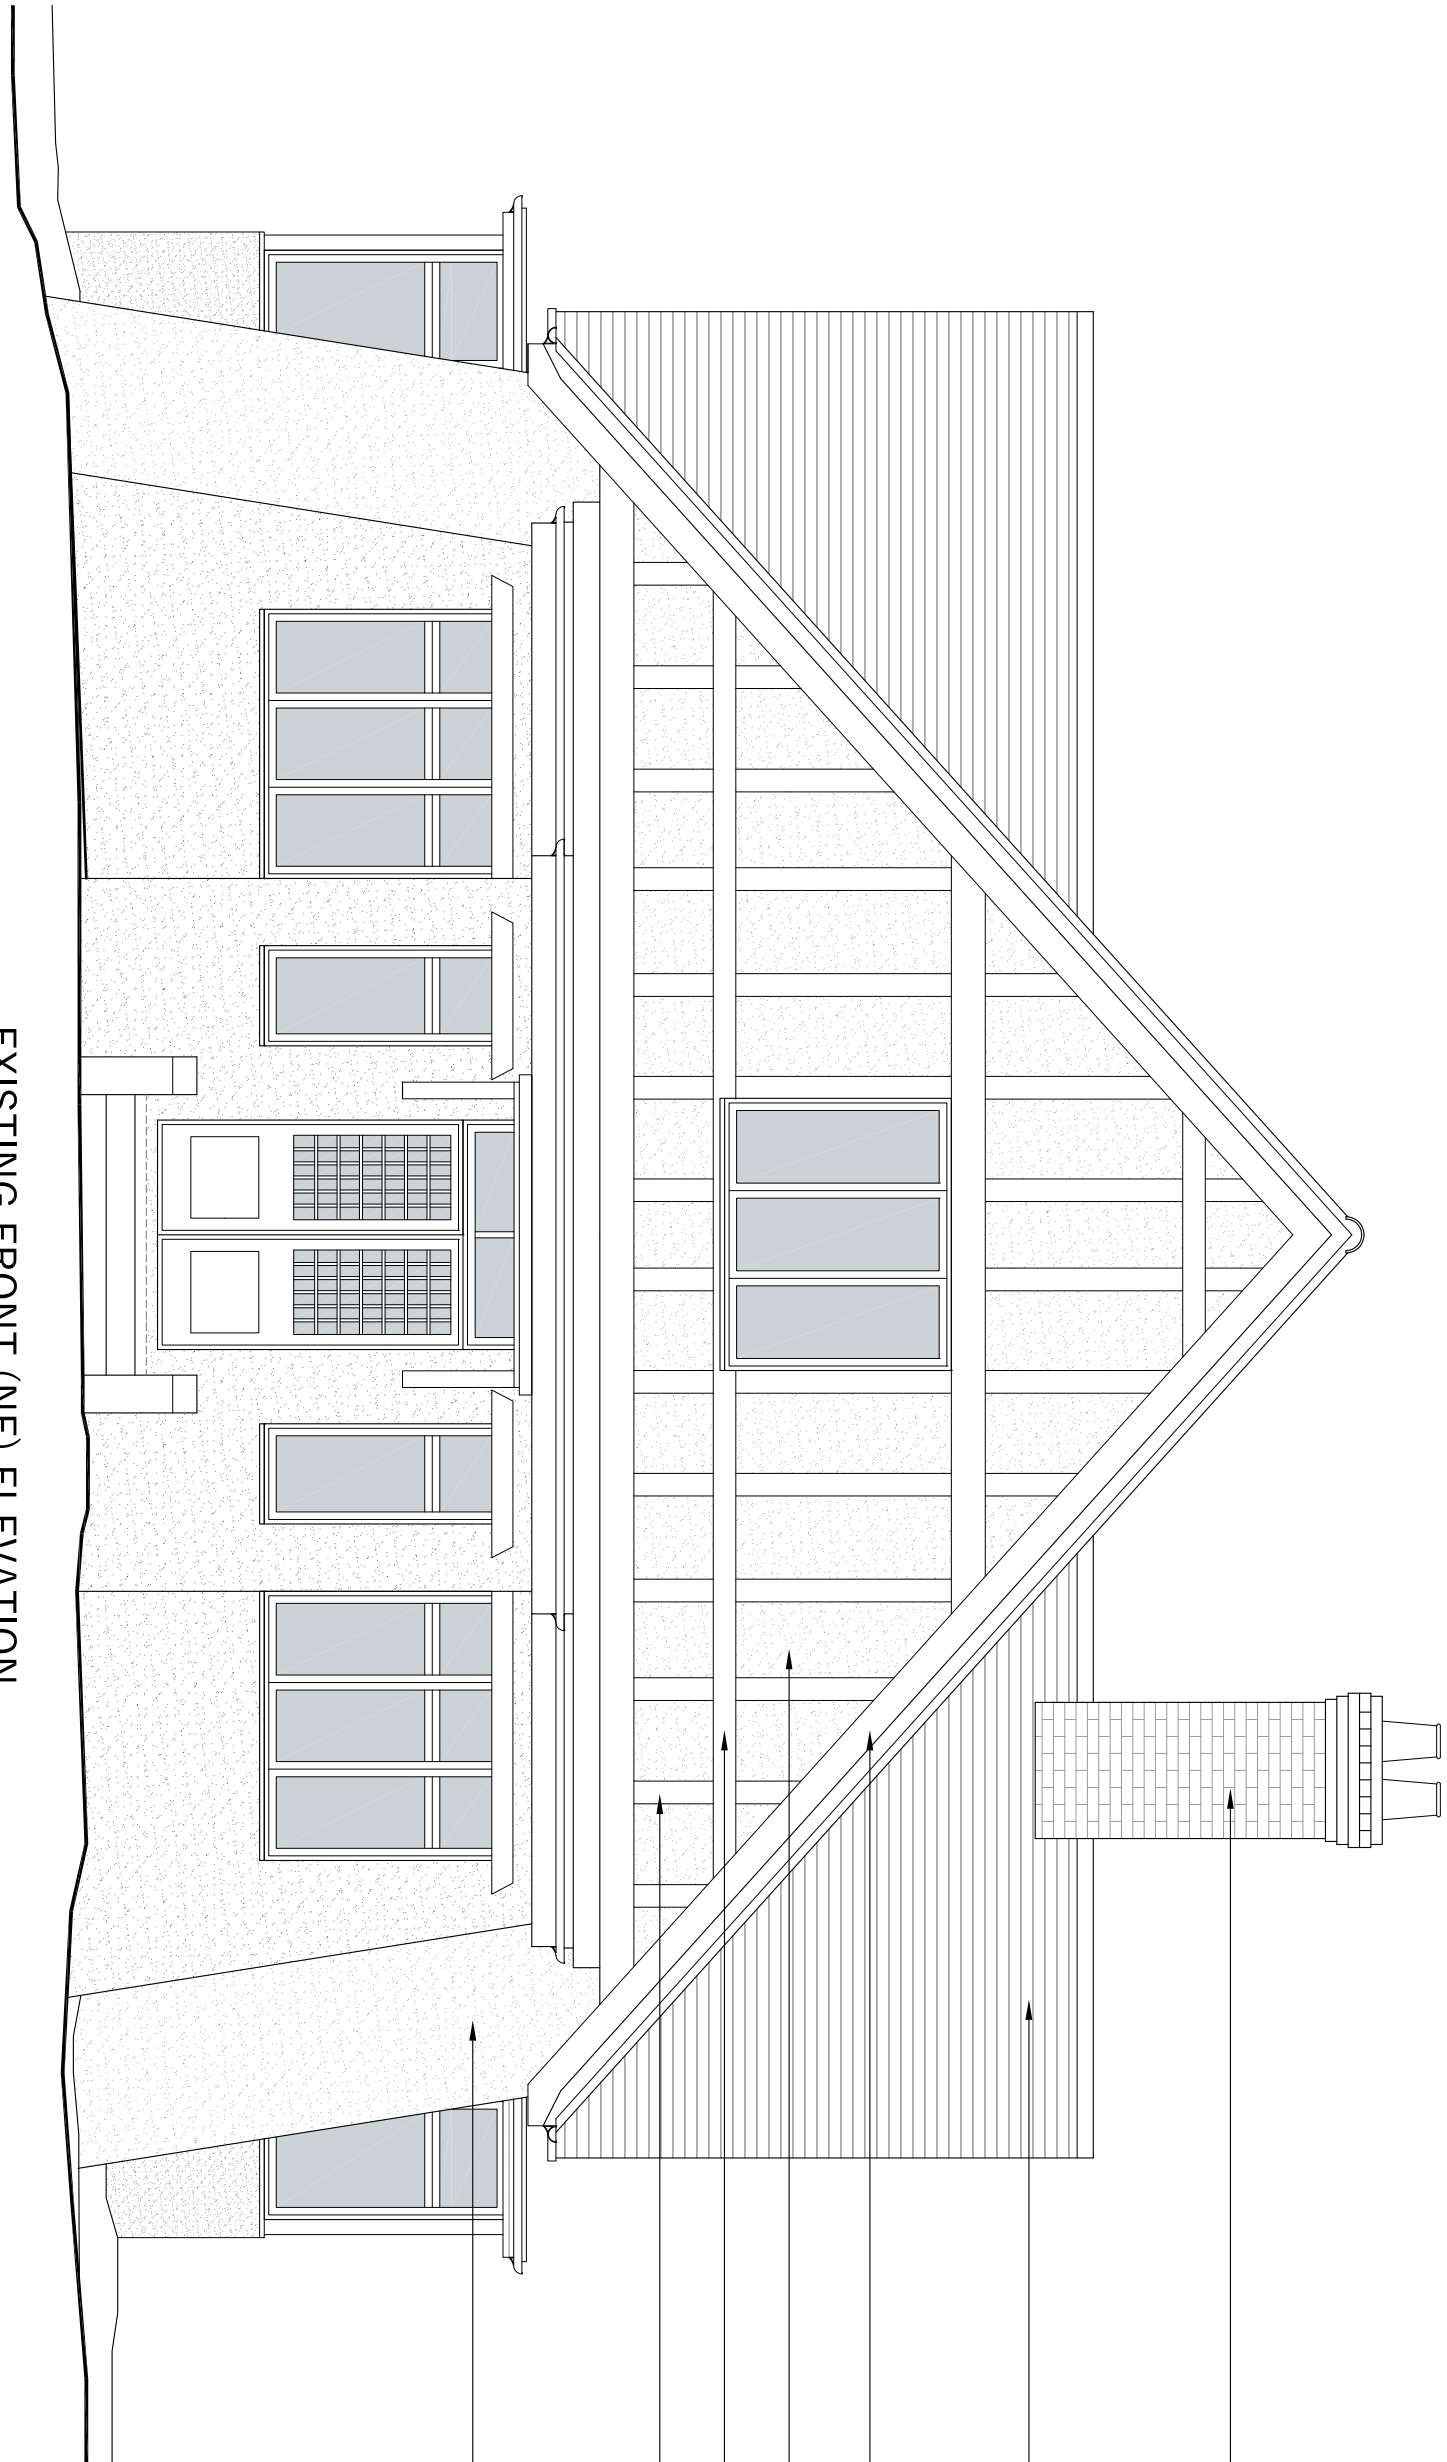


EXISTING FRONT (NE) ELEVATION


- Brick Chimney
- Clay Roof
- White painted Timber Fascia and Soffit
- White Painted Pebble Dash render
- Black Painted horizontal Timbers
- Black Painted render to mimic timber.
- White Painted Pebble Dash render

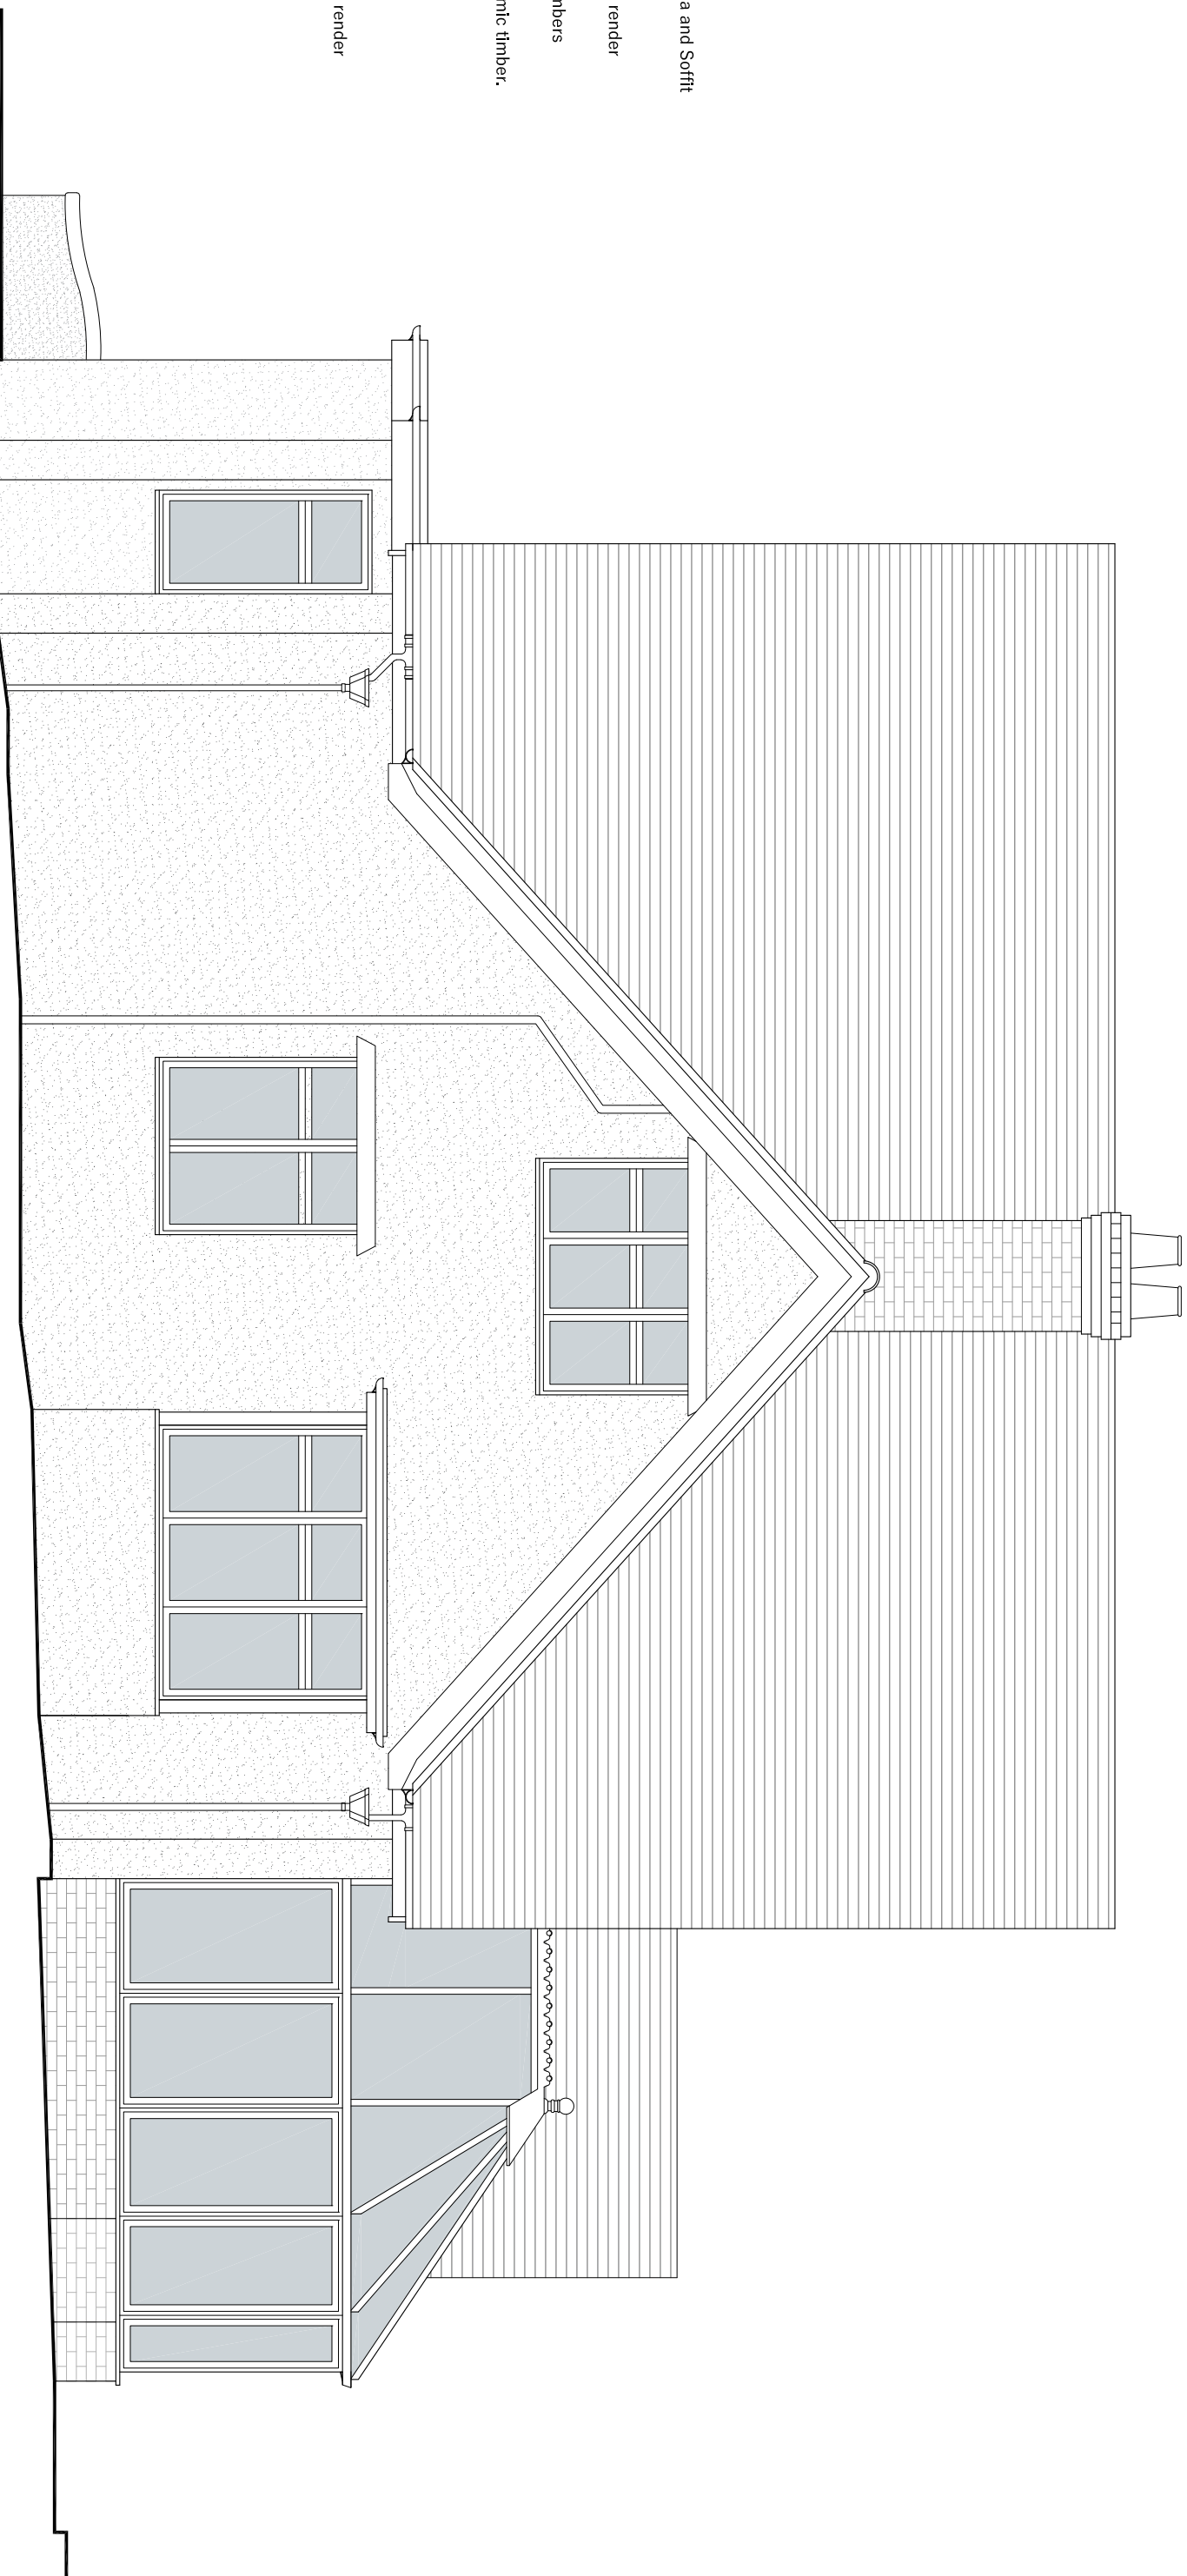

EXISTING SIDE (NW) ELEVATION

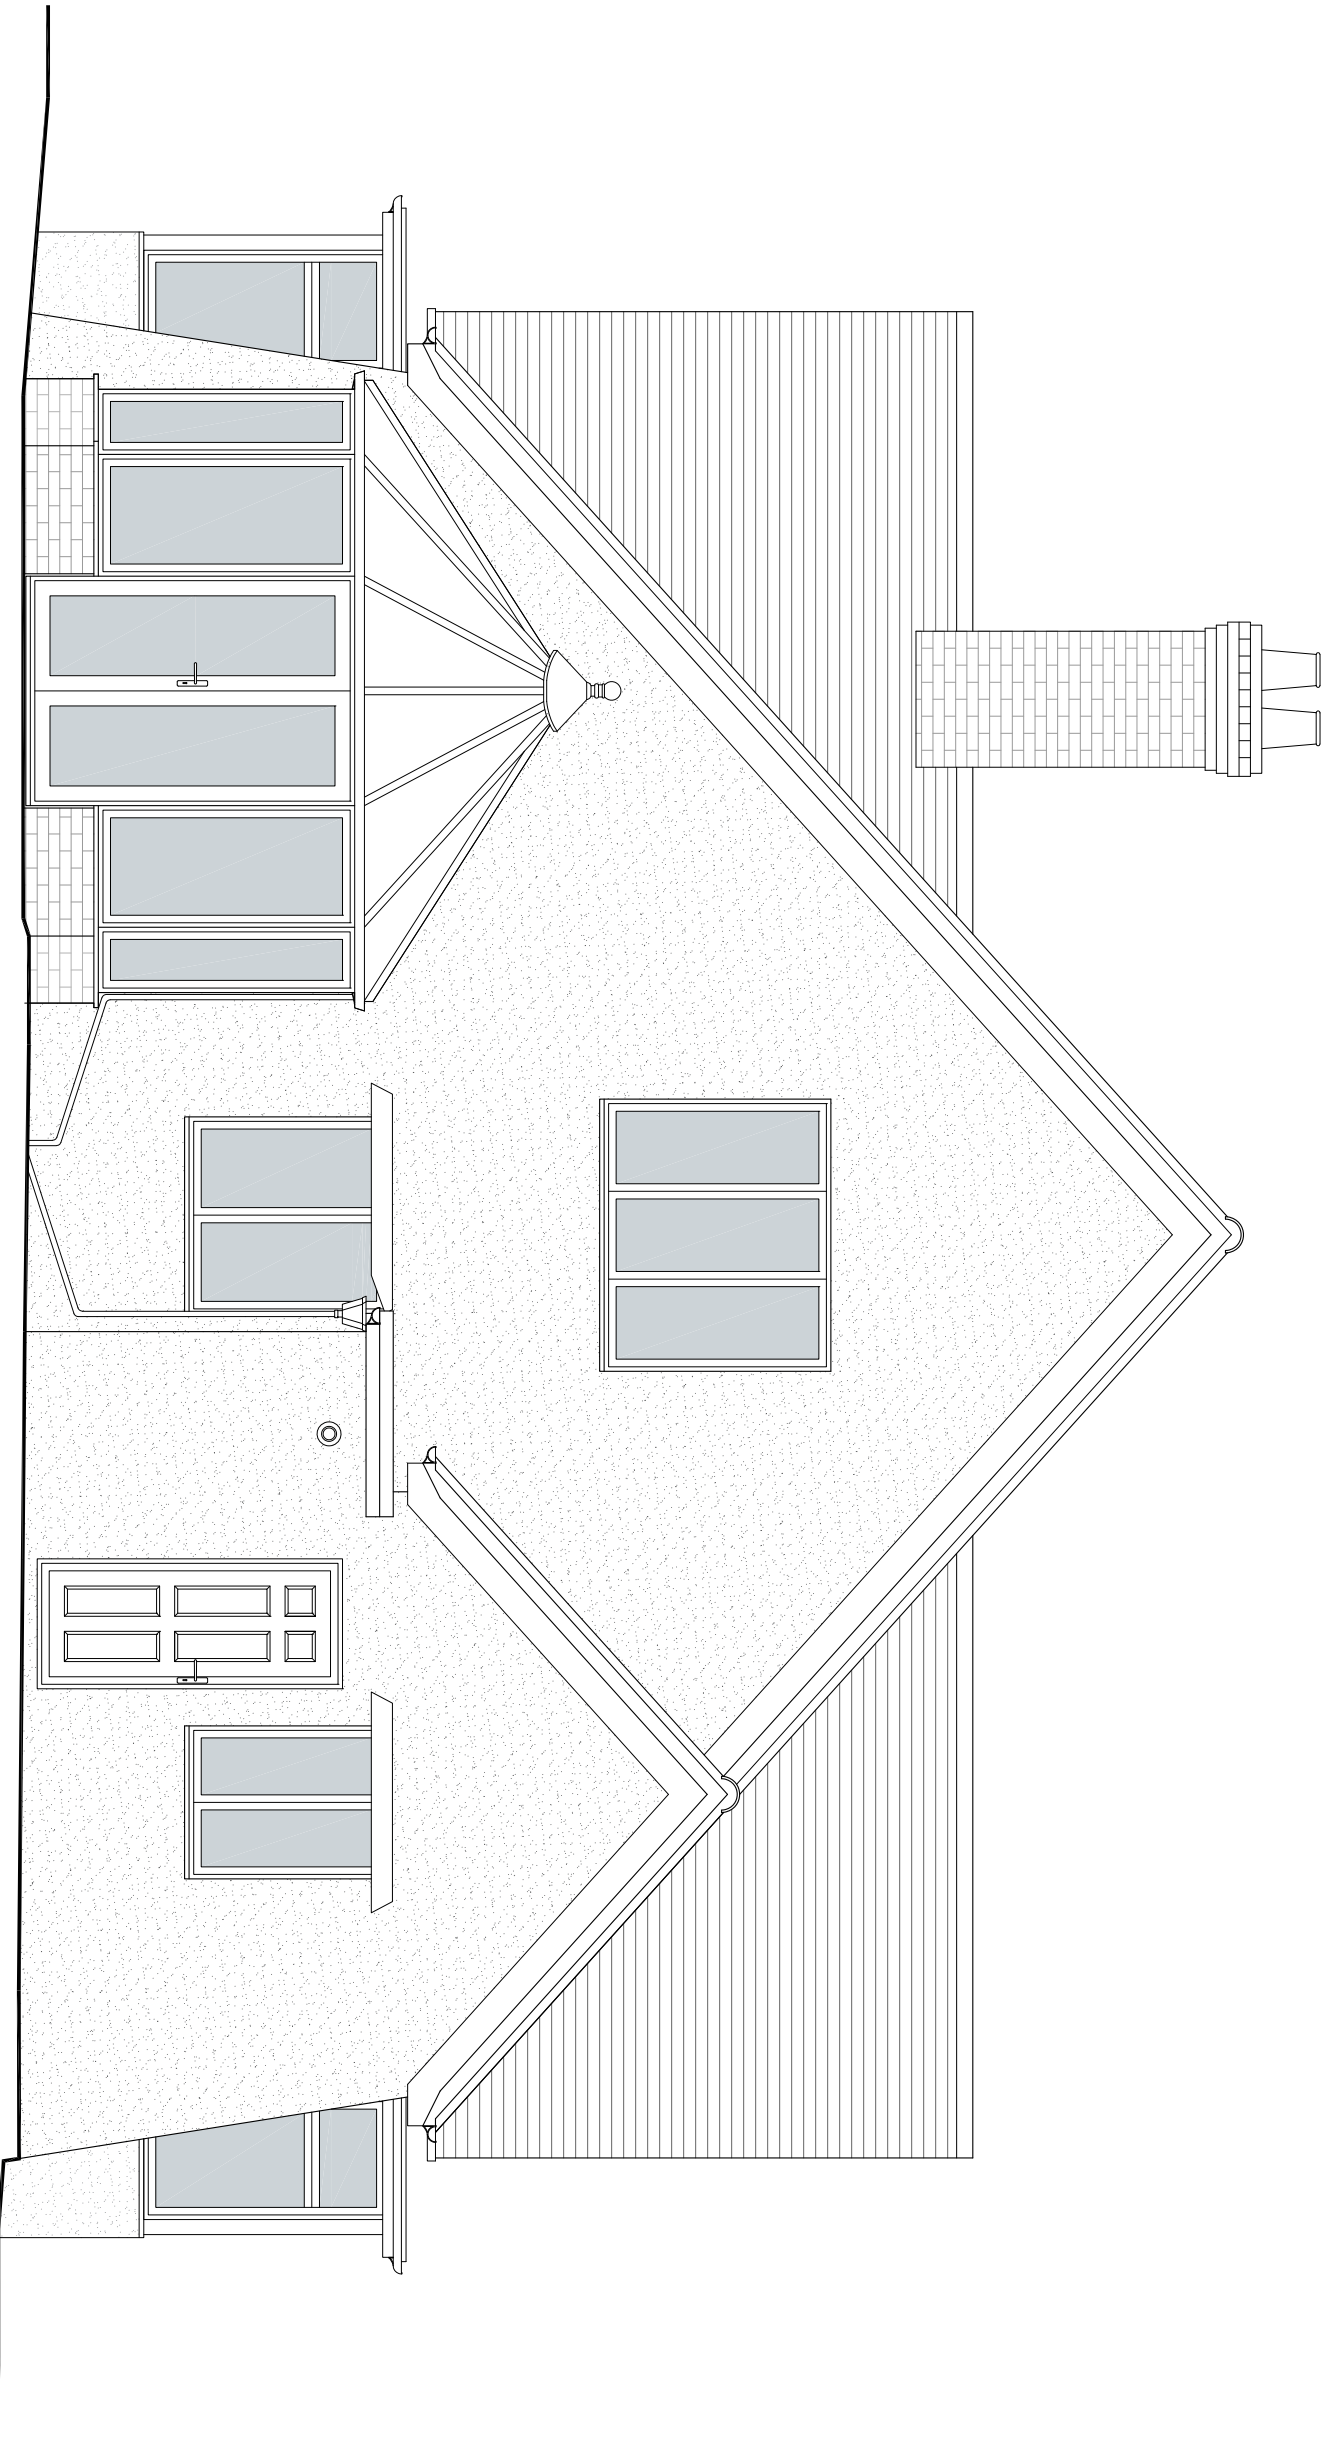

EXISTING REAR (SW) ELEVATION

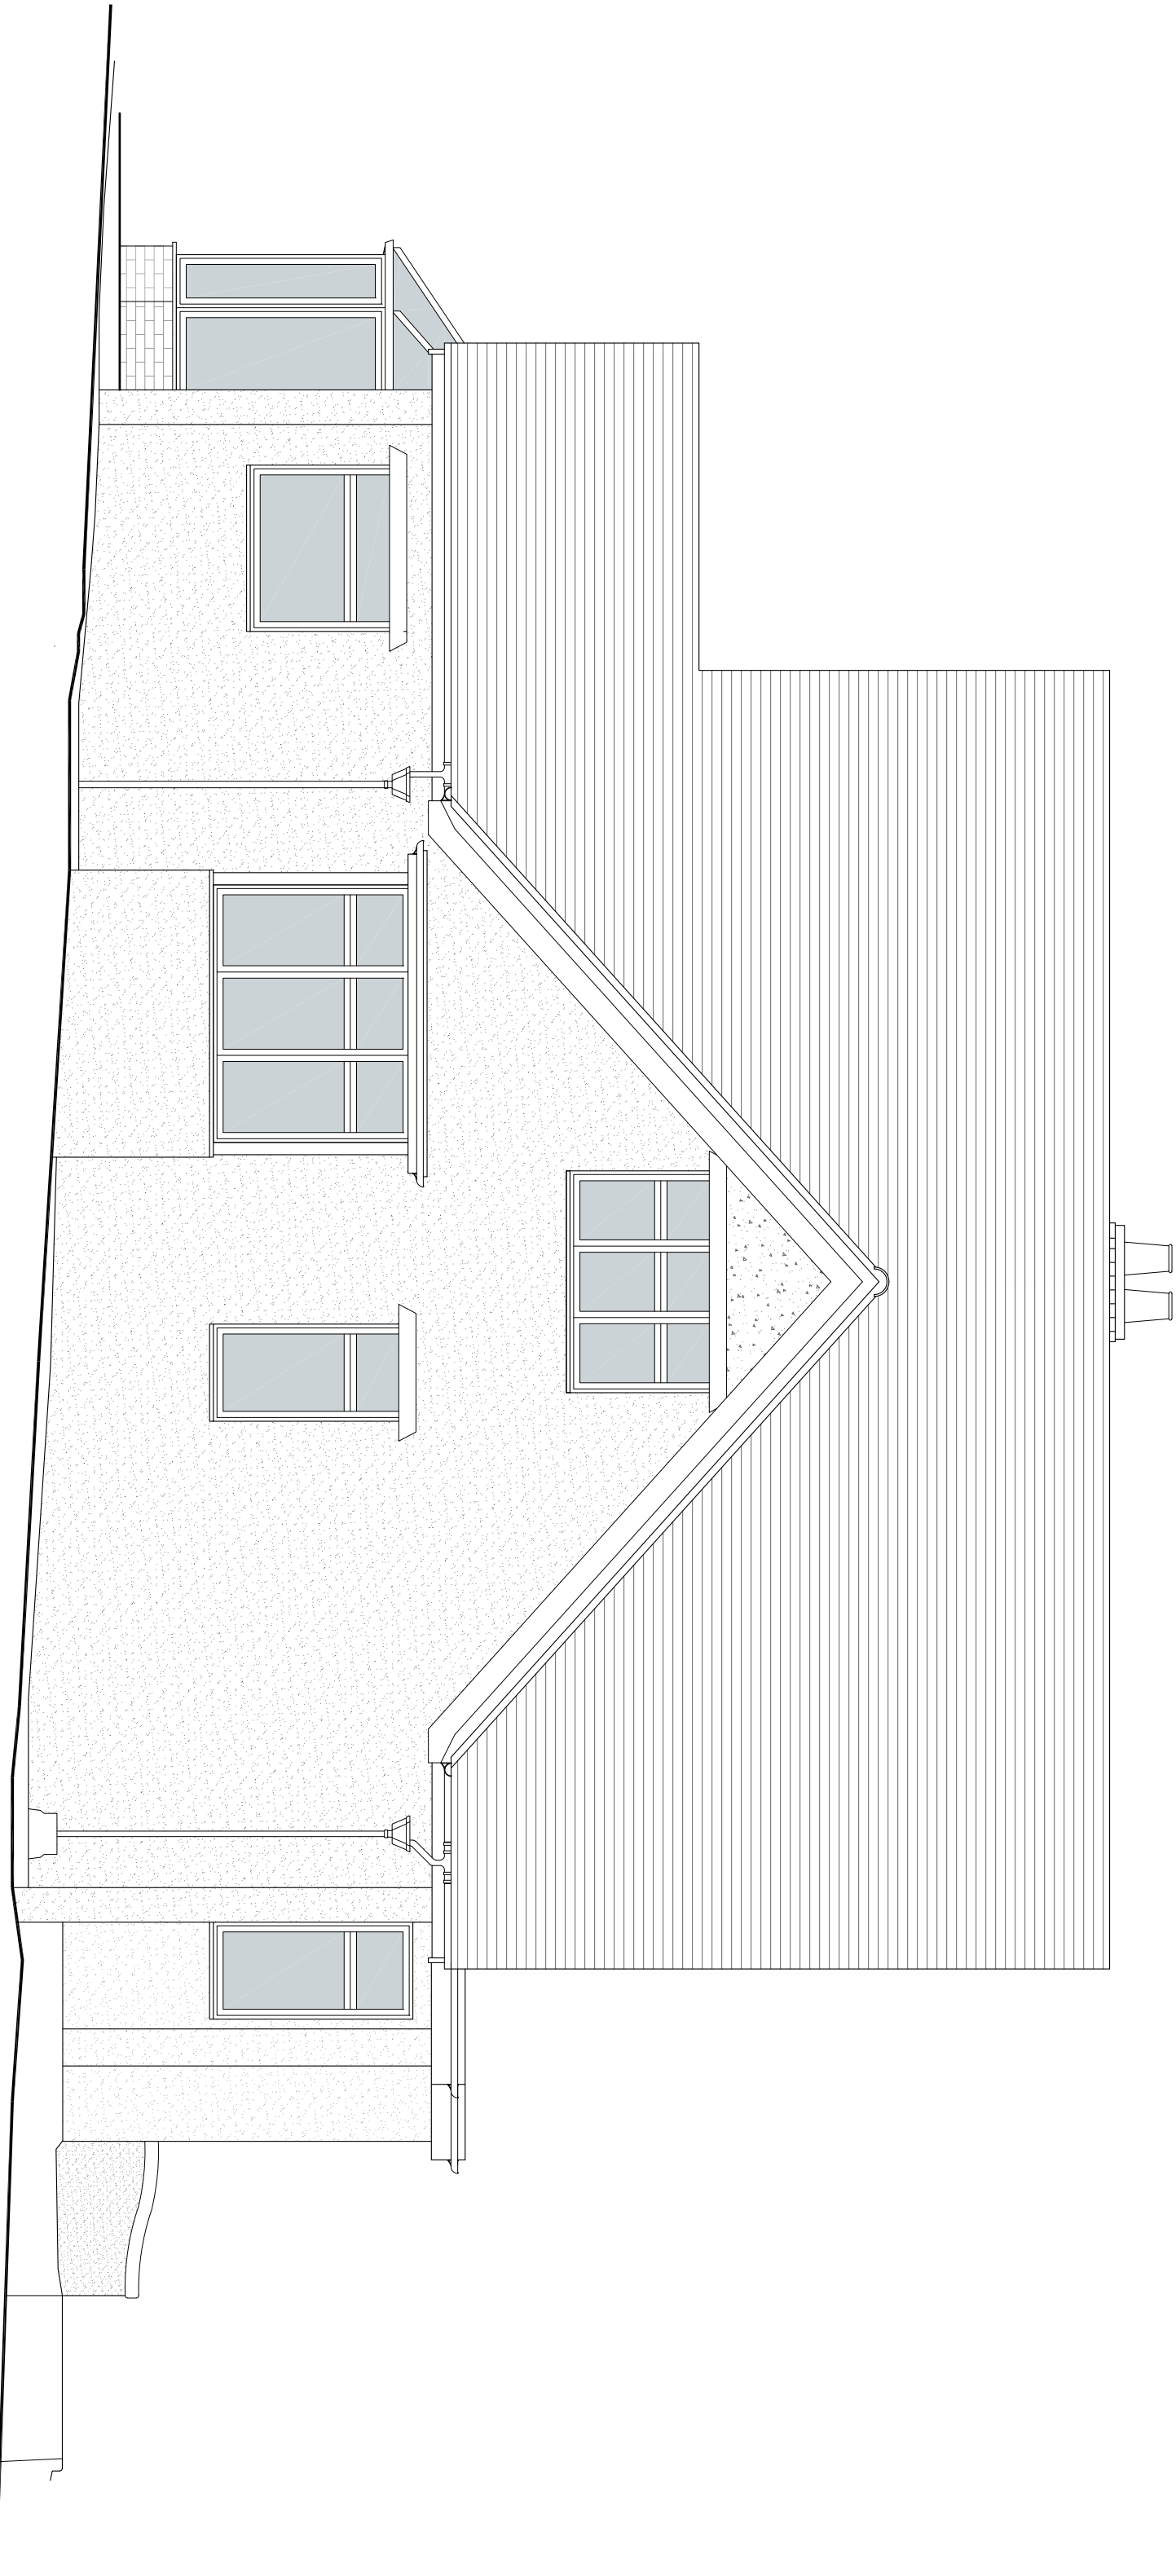

EXISTING SIDE (SE) ELEVATION



PROJECT		AT 16 Dark Lane Wargrave Reading RG10 8JU		www.phillipwedge.co.uk info@phillipwedge.co.uk 01635 736440	
CLIENT					
TITLE		EXISTING ELEVATIONS		DATE 17/01/25	
SCALE 1:50 @ A1 1:100 @ A3		DRAWING NUMBER 24044/PL/05		Rev -	
All Rights Reserved © Philip Wedge Associates Ltd 2025					