

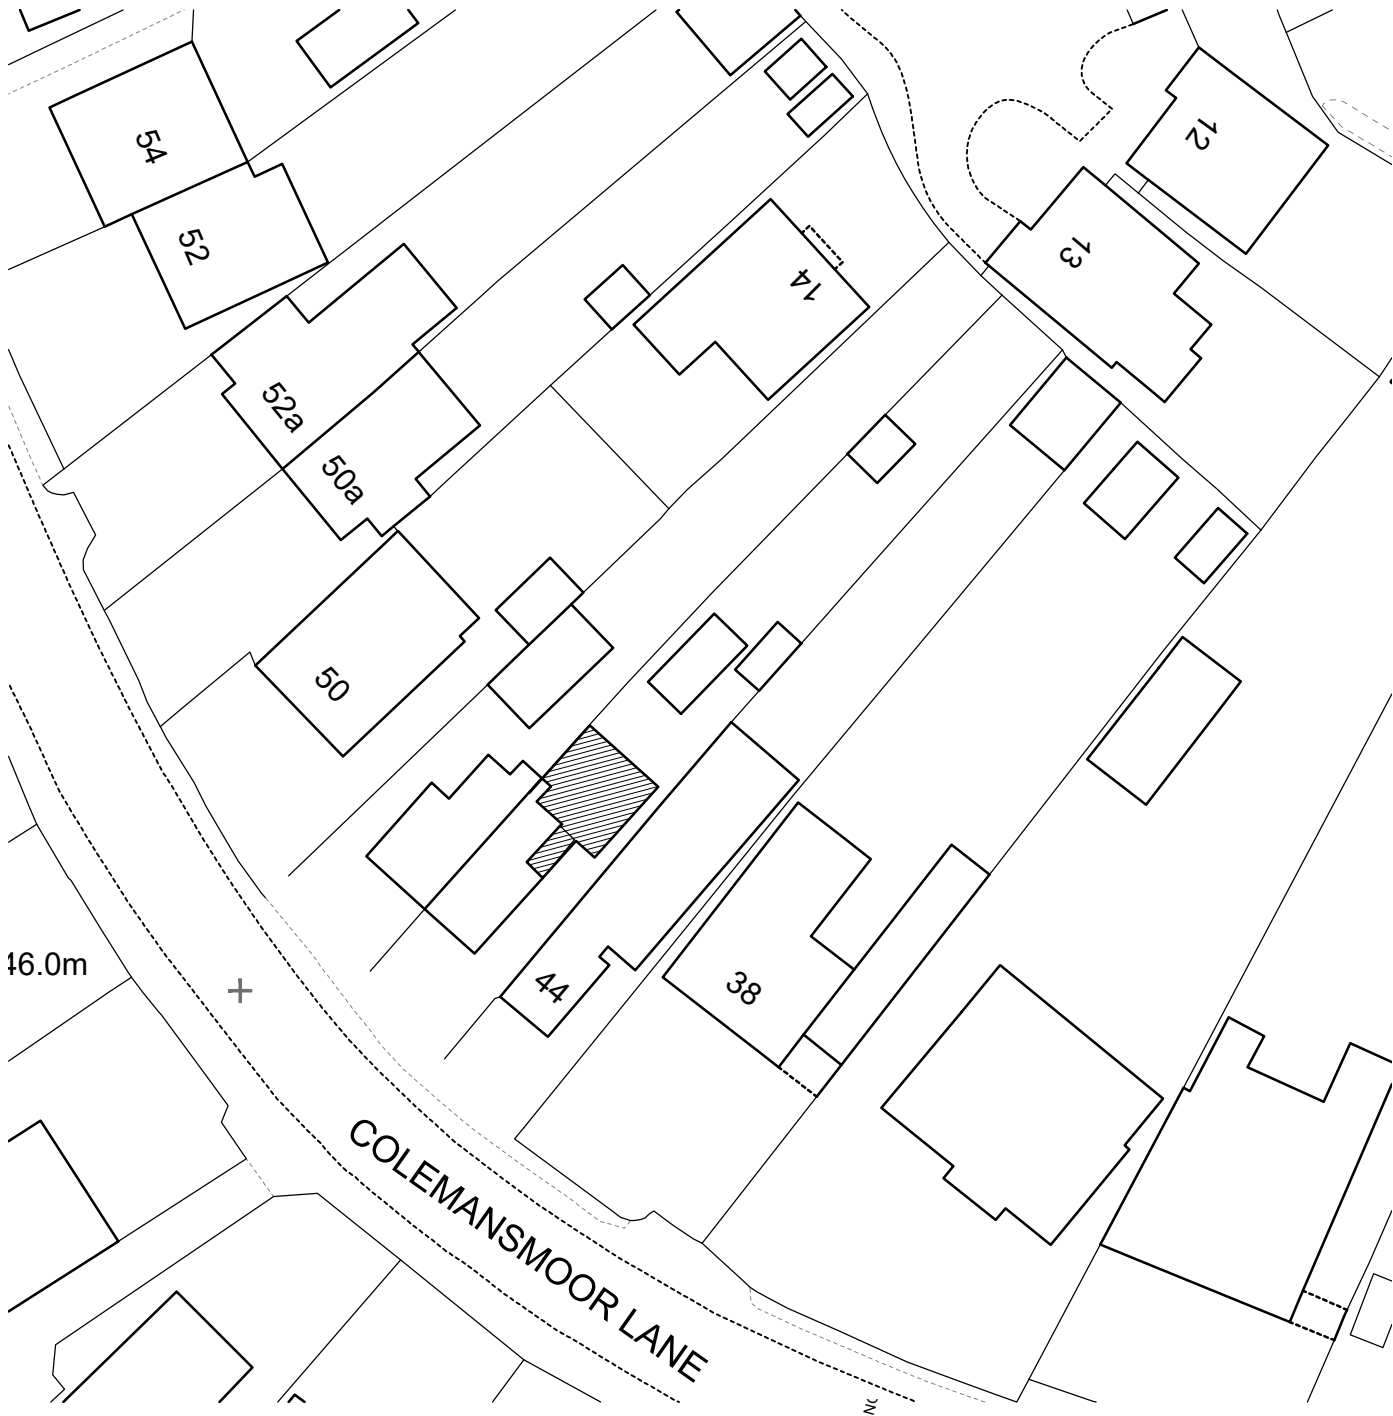


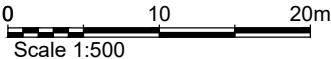

© Crown copyright 2025 Ordnance Survey 100053143

BLOCK PLAN

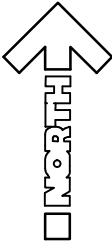

No. Revision		Date		
Project Proposed extension and alterations 46, Colemansmoor Lane, Woodley, Reading, RG5 4BT		Project No AL 01685	Drg No 02	Rev -
Drawing Title Block Plan		Scale 1:500 @ A4	Drawn by CG	
		Date May 2025		
Rowan Lodge Φ Southend Road Φ Southend Bradfield Φ RG7 6ES tel: 0118 9745100 Φ e-mail: enquiries@archytas.co.uk Architectural Design Services Φ Planning Φ Building Design Φ Surveying New Build Φ Extensions Φ Residential and Commercial Φ Listed Buildings				

