
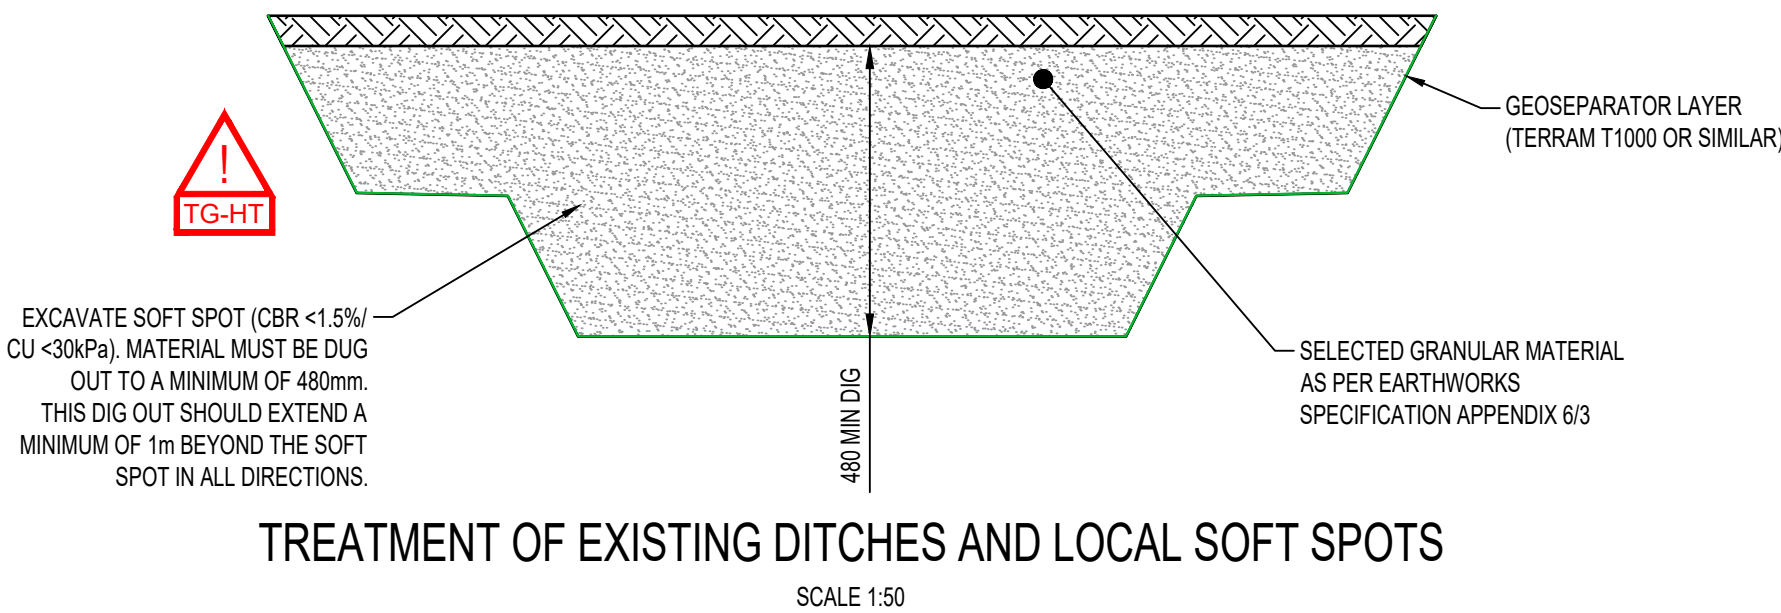
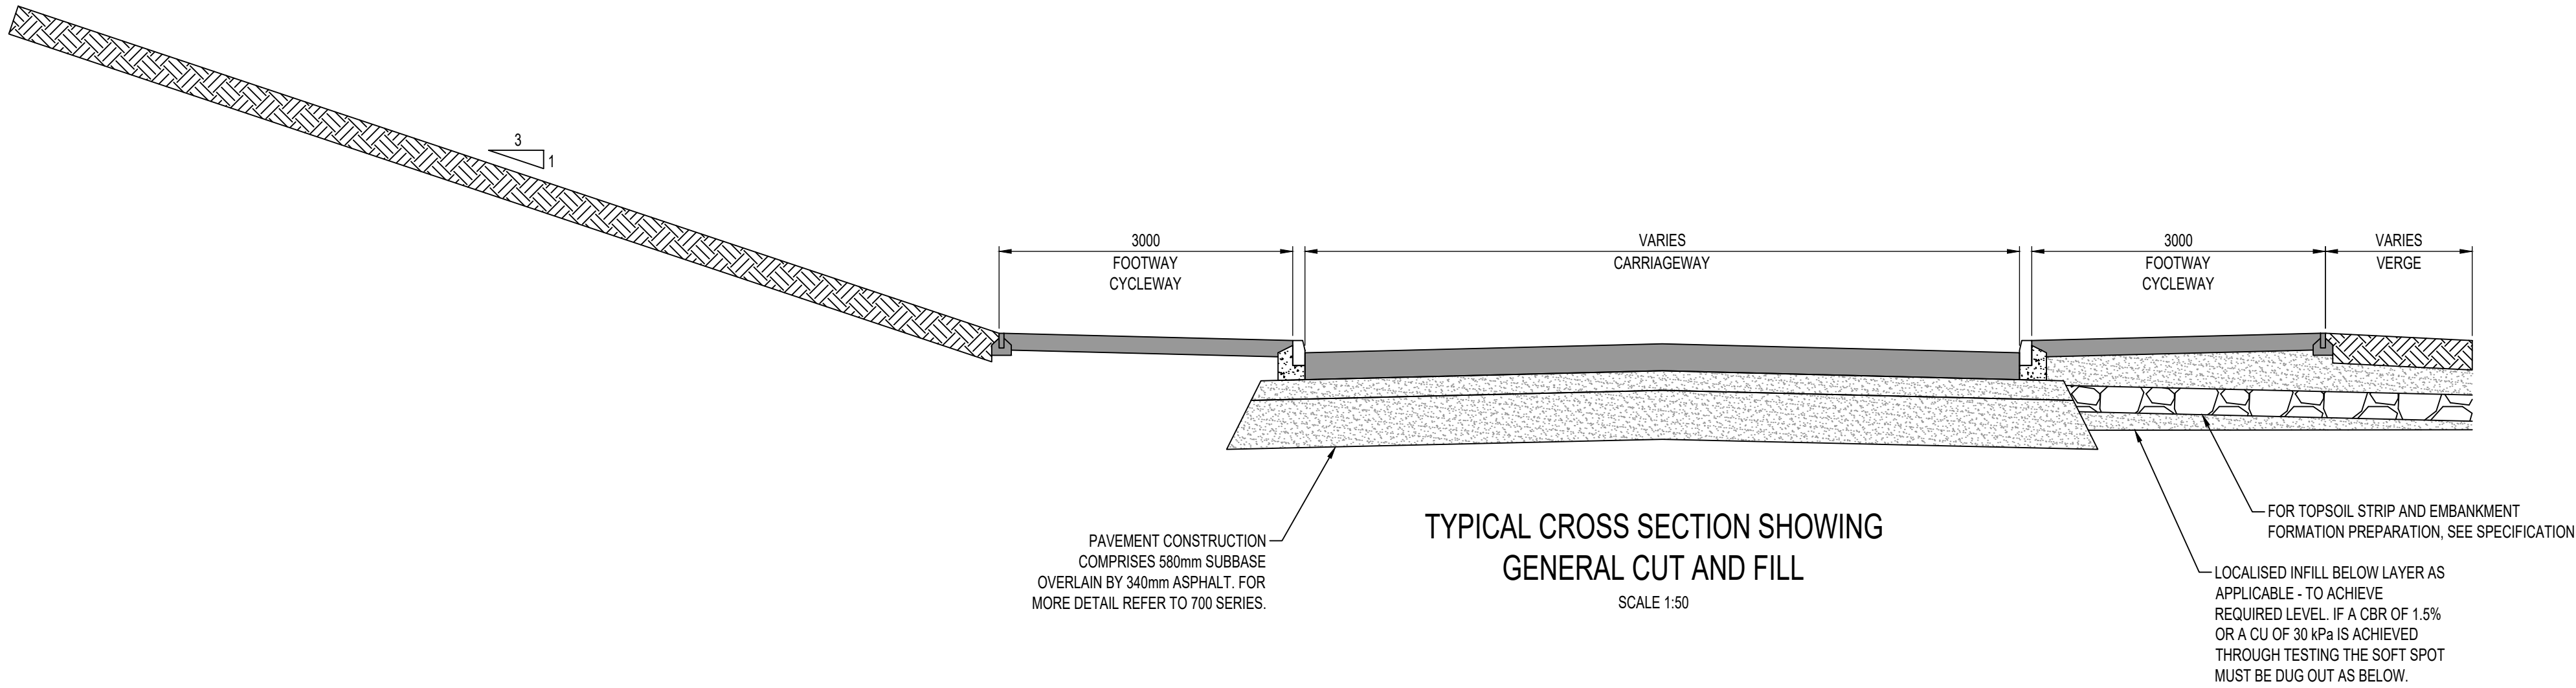
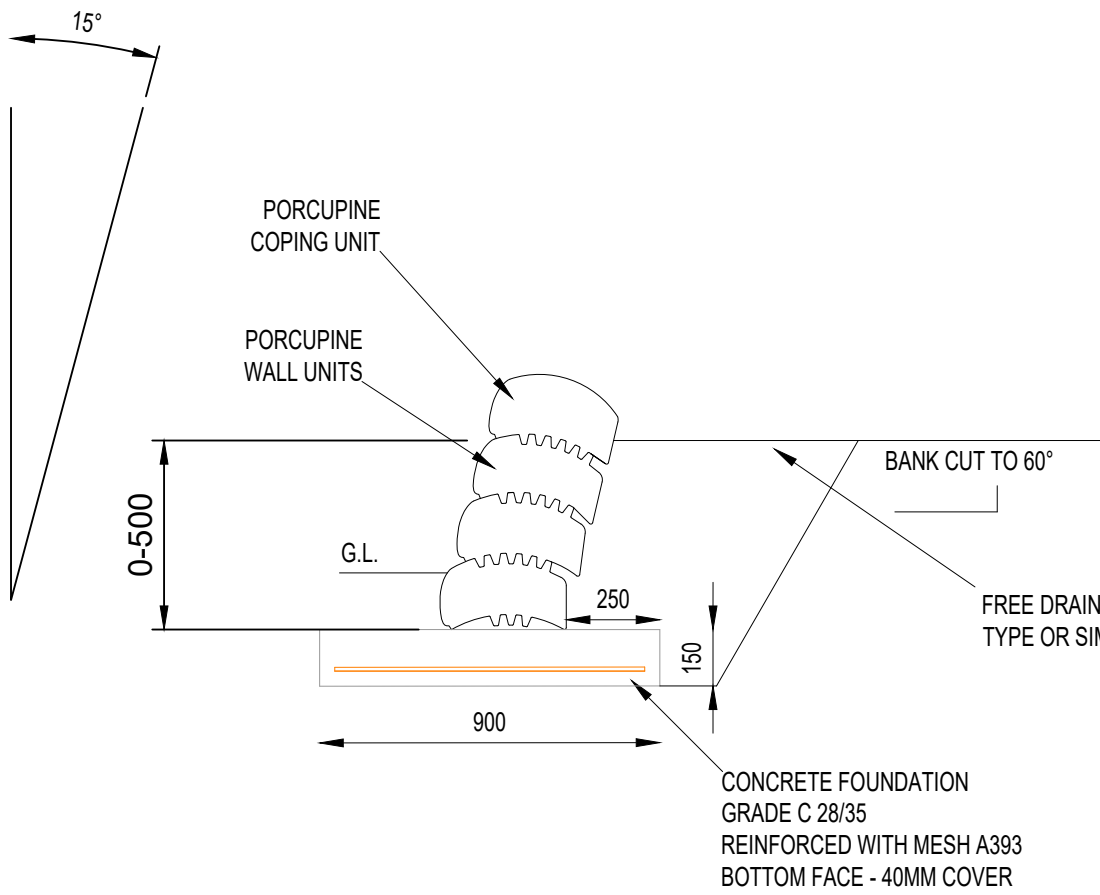


File name: S:\PROJECTS\2018\1804\BIM\01\WIP\DRAWINGS\WMHP-TG-WG2-DR-GE-0602.DWG, printed on 30 July 2021 15:46:55, by Ben Hawkins

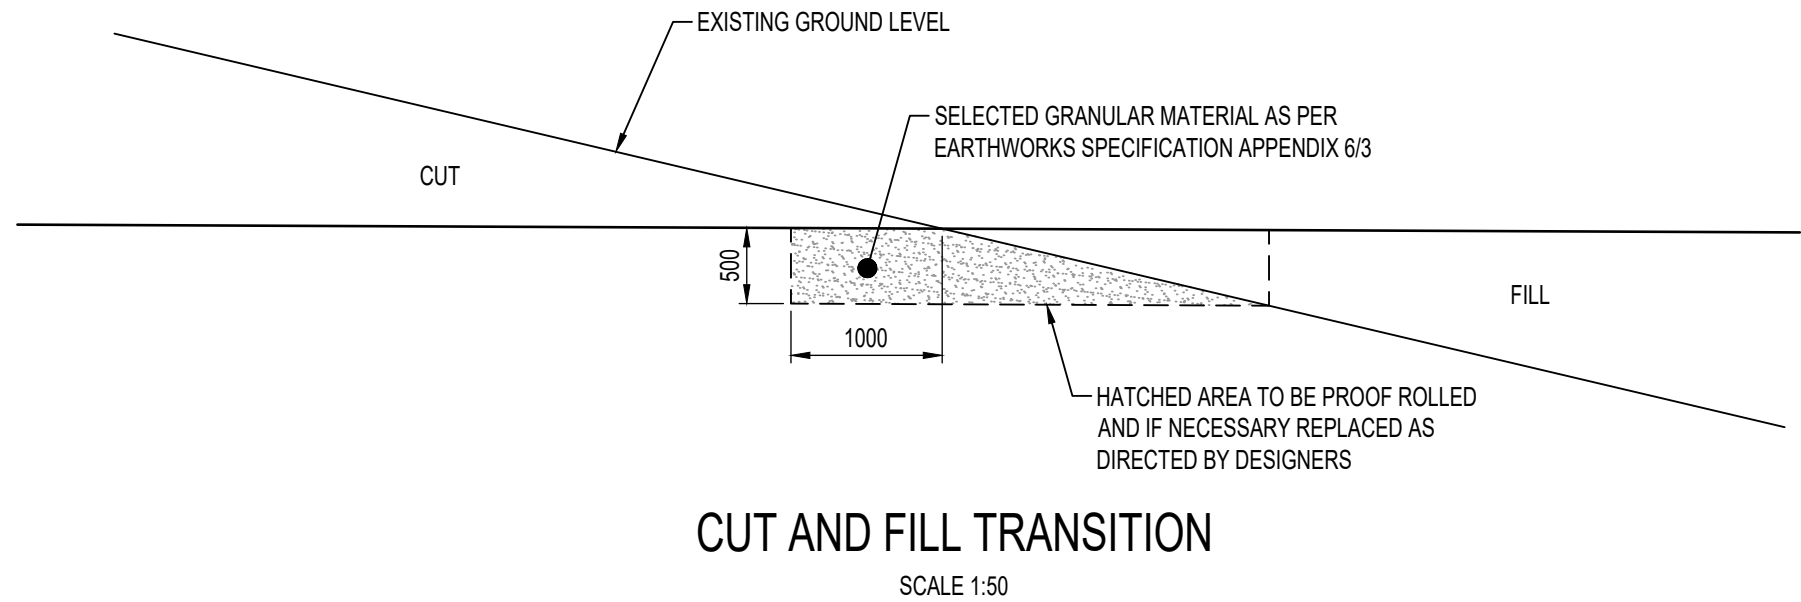


SIGNIFICANT RESIDUAL HAZARDS		
RESIDUAL HAZARD	STAGE	SUGGESTED CONTROL MEASURE
 SOFT GROUND CBR <1.5 %	C	DIG OUT 480MM BELOW SOFT SPOT AND BACK FILL WITH CAPPING MATERIAL AS PER EARTHWORKS SPECIFICATION APPENDIX 6/3
NOTE: The above hazards do not include every hazard or assumption, but identify significant residual construction hazards that are not likely to be obvious to a competent contractor and those that could be difficult to manage effectively. Refer also to the designer's risk documentation.		

DO NOT SCALE

- NOTES:
- ALL DIMENSIONS ARE IN MILLIMETRES UNLESS NOTED OTHERWISE.
 - ALL LEVELS ARE IN METRES AOD UNLESS NOTED OTHERWISE.
 - THIS DRAWING IS TO BE READ IN CONJUNCTION WITH THE EARTHWORKS SPECIFICATION. (WMHP-TG-WG2-SP-GE-0600)
 - THIS DRAWING IS TO BE READ IN CONJUNCTION WITH WMHP-TG-WG2-DR-GE-0601.
 - ALL AREAS TO BE STRIPPED OF TOPSOIL AND MADE GROUND. ADDITIONAL REQUIREMENTS FOR SOFT SPOTS. REFER TO 700 SERIES.
 - CBR TESTING OF THE FORMATION AT A RATE OF 1 TEST PER 10M FORMATION NOT TO BE LEFT EXPOSED BEYOND THE SHIFT. ONCE THE FORMATION IS EXPOSED THE FORMATION MUST BE PROTECTED. IF FORMATION IS TO BE LEFT CAPPING SHOULD BE PLACED AT WITH A 2.5% FALL.

LEGEND


-  TOP SOIL
-  PAVEMENT CONSTRUCTION SEE 700 SERIES SPECIFICATION AND DRAWING

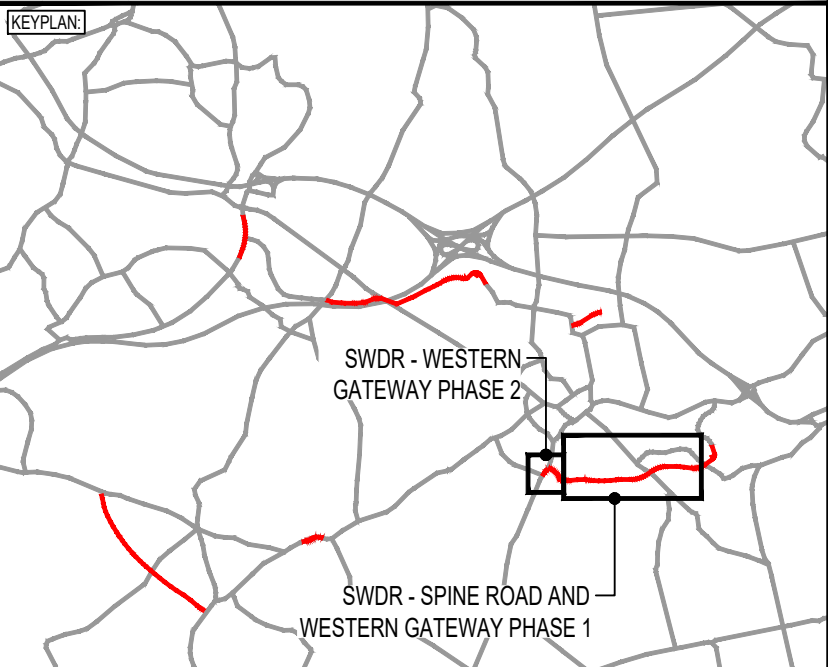

REV	DATE	BY	DESCRIPTION	CHK	APP
P02	30/07/2021	BPH	REVISED FOR PLANNING DISCHARGE AND SCD COMMENTS	BH	JC
P01	19/02/2020	TCH	FIRST ISSUE	SD	RN

DRAWING STATUS: **SUITABLE FOR EXAMINATION** **S8**

DESIGNER:

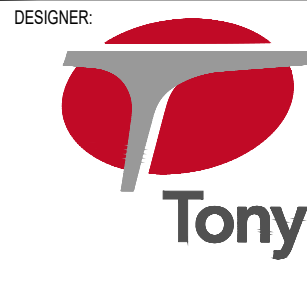 **Tony Gee**

Tony Gee and Partners LLP
Hardy House
140 High Street
Esher, Surrey
KT10 9QJ
Tel: 01372 461600
www.tonygee.com
Consulting Civil, Structural and Geotechnical Engineers

CONTRACTOR:

Balfour Beatty

CLIENT:

 **WOKINGHAM BOROUGH COUNCIL**

Shute End, Wokingham, Berkshire RG40 1BN
Tel: (0118) 974 6000 Web: www.wokingham.gov.uk

PROJECT: **WOKINGHAM MAJOR HIGHWAYS PROGRAMME**
SWDR WESTERN GATEWAY PHASE 2

TITLE: **ROUNDAABOUT ENHANCEMENT**
EARTHWORKS
CROSS SECTIONS

SCALE @ AT: 1:50	CHECKED: SD	APPROVED: RN
PROJECT NO: C118048	DESIGNED: SD	DRAWN: TCH
DRAWING NO: WMHP-TG-WG2-DR-GE-0602	DATE: July 21	REV: P02