




File name: S:\PROJECTS\2018\1804\BIM\02\WIP\DRAWINGS\WMHP-TG-WG2-DR-HI-0104.DWG, printed on: 30 July 2021 12:51:53, by: Ben Hawkins

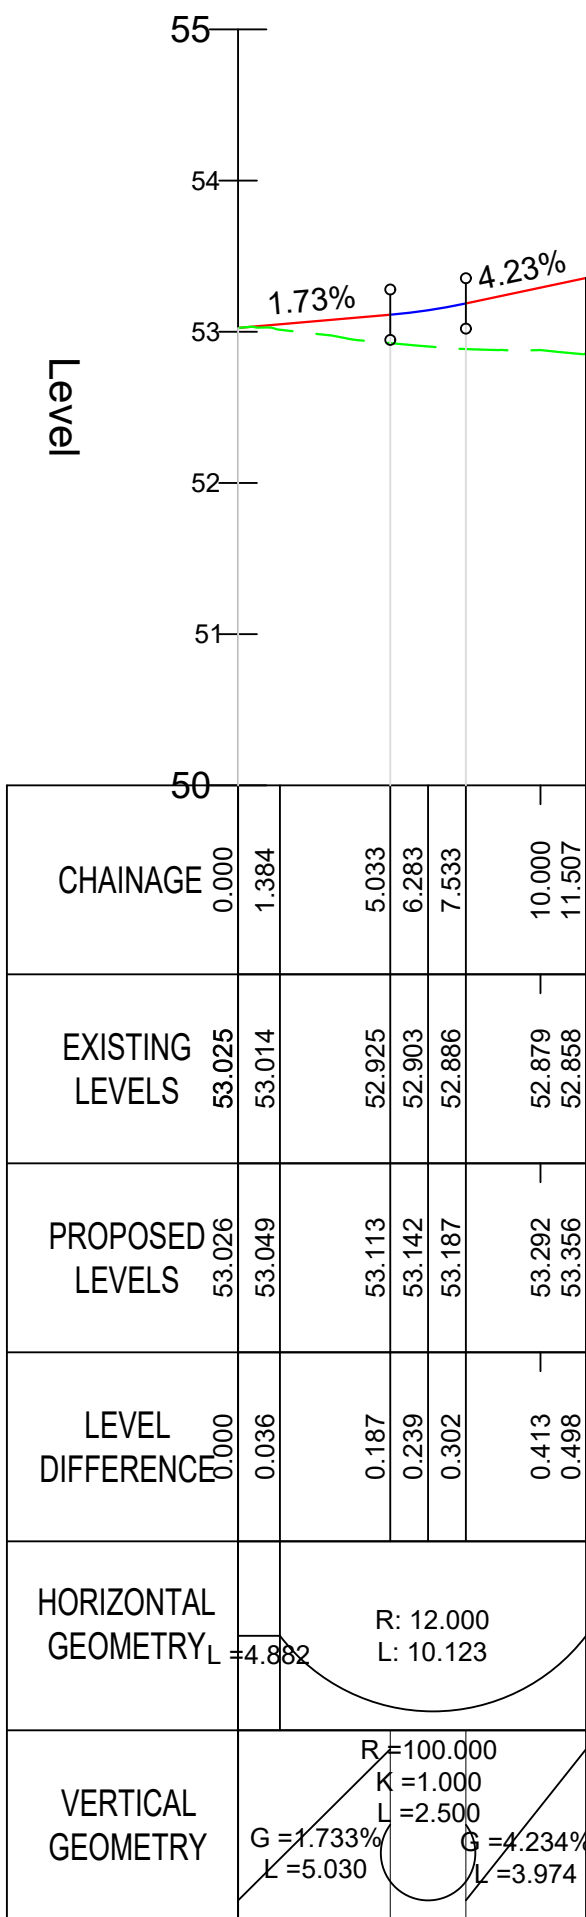


GARAGE LHS LONGSECTION (C001)
SCALE: H 1:250, V 1:50. DATUM: 50.000

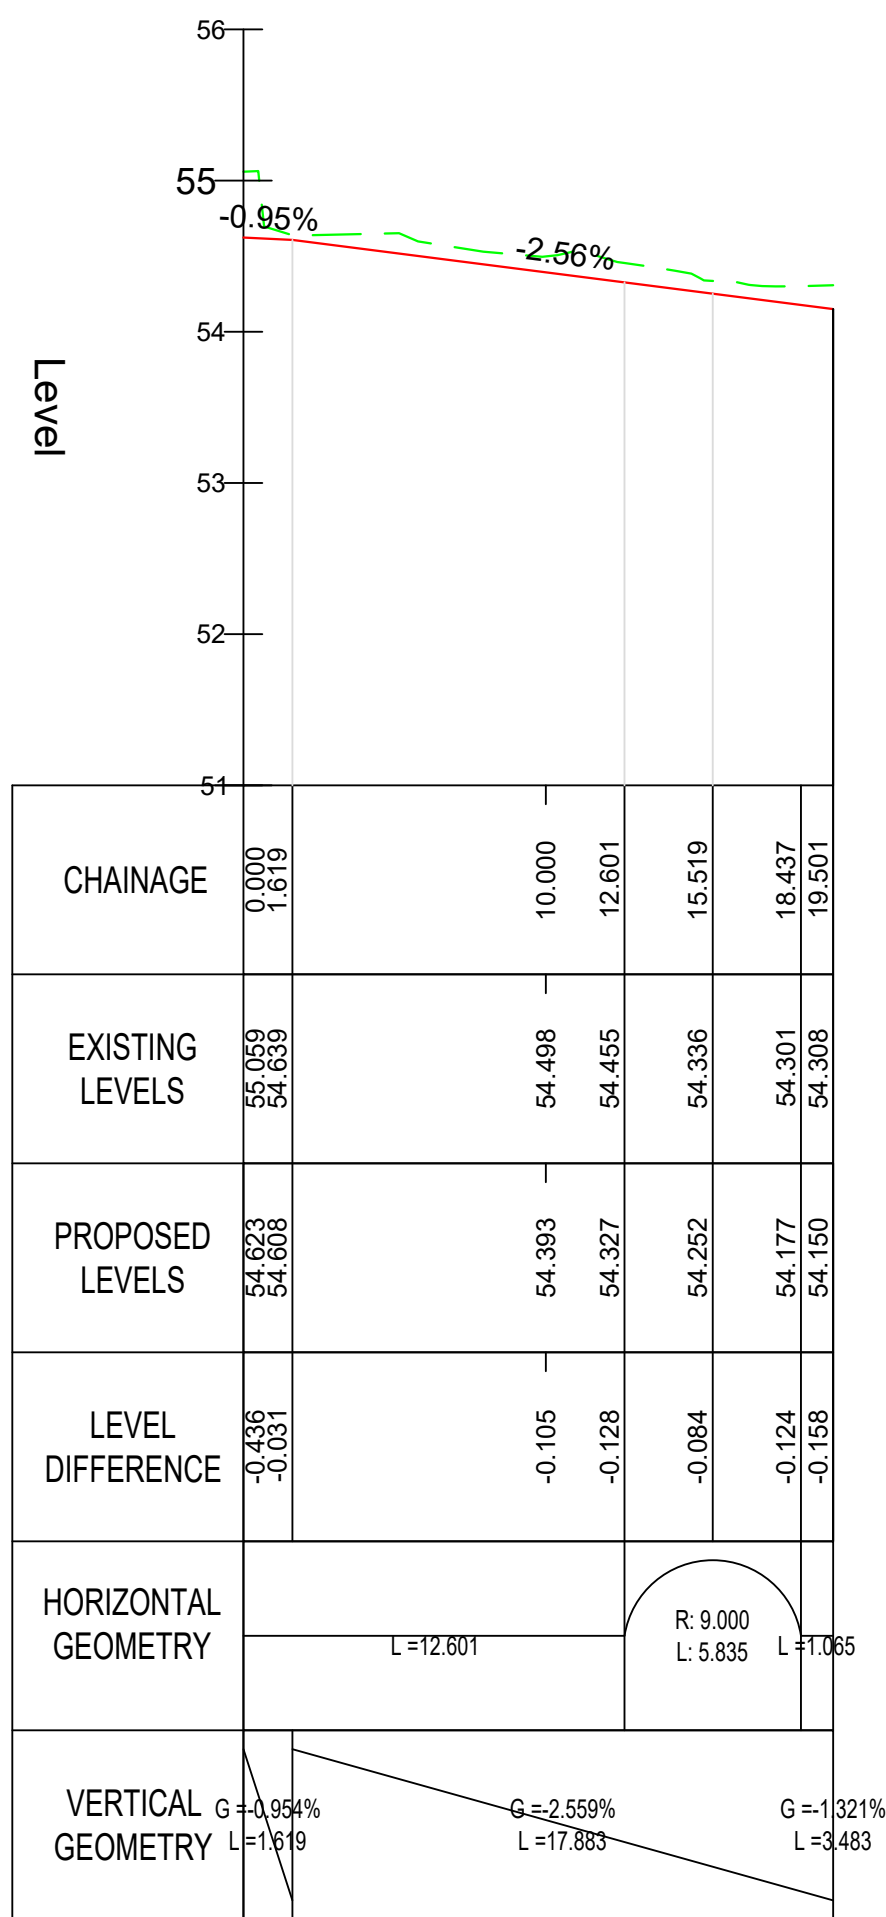


ACCESS TO NO.87 LONGSECTION (C002)
SCALE: H 1:250, V 1:50. DATUM: 50.000

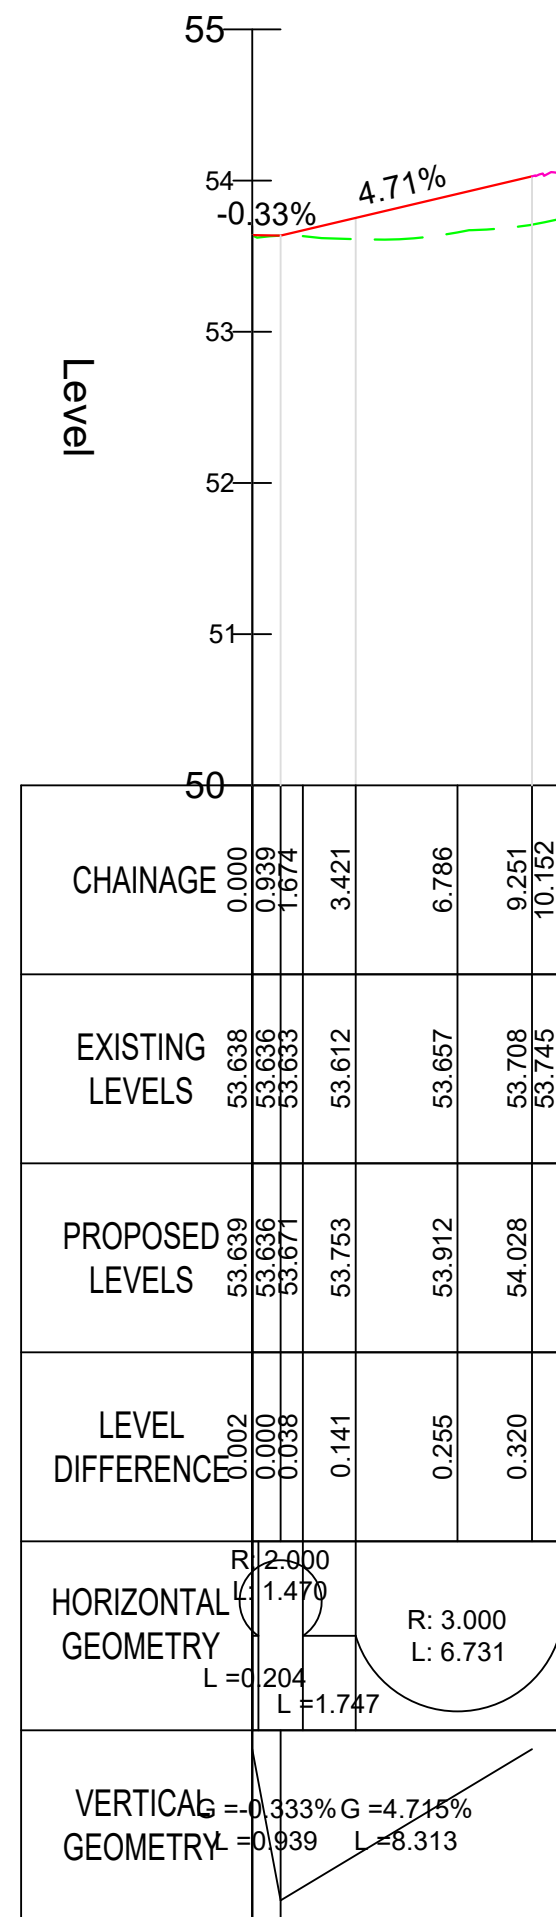

ACCESS TO NO.92 LHS LONGSECTION (C003)
SCALE: H 1:250, V 1:50. DATUM: 50.000

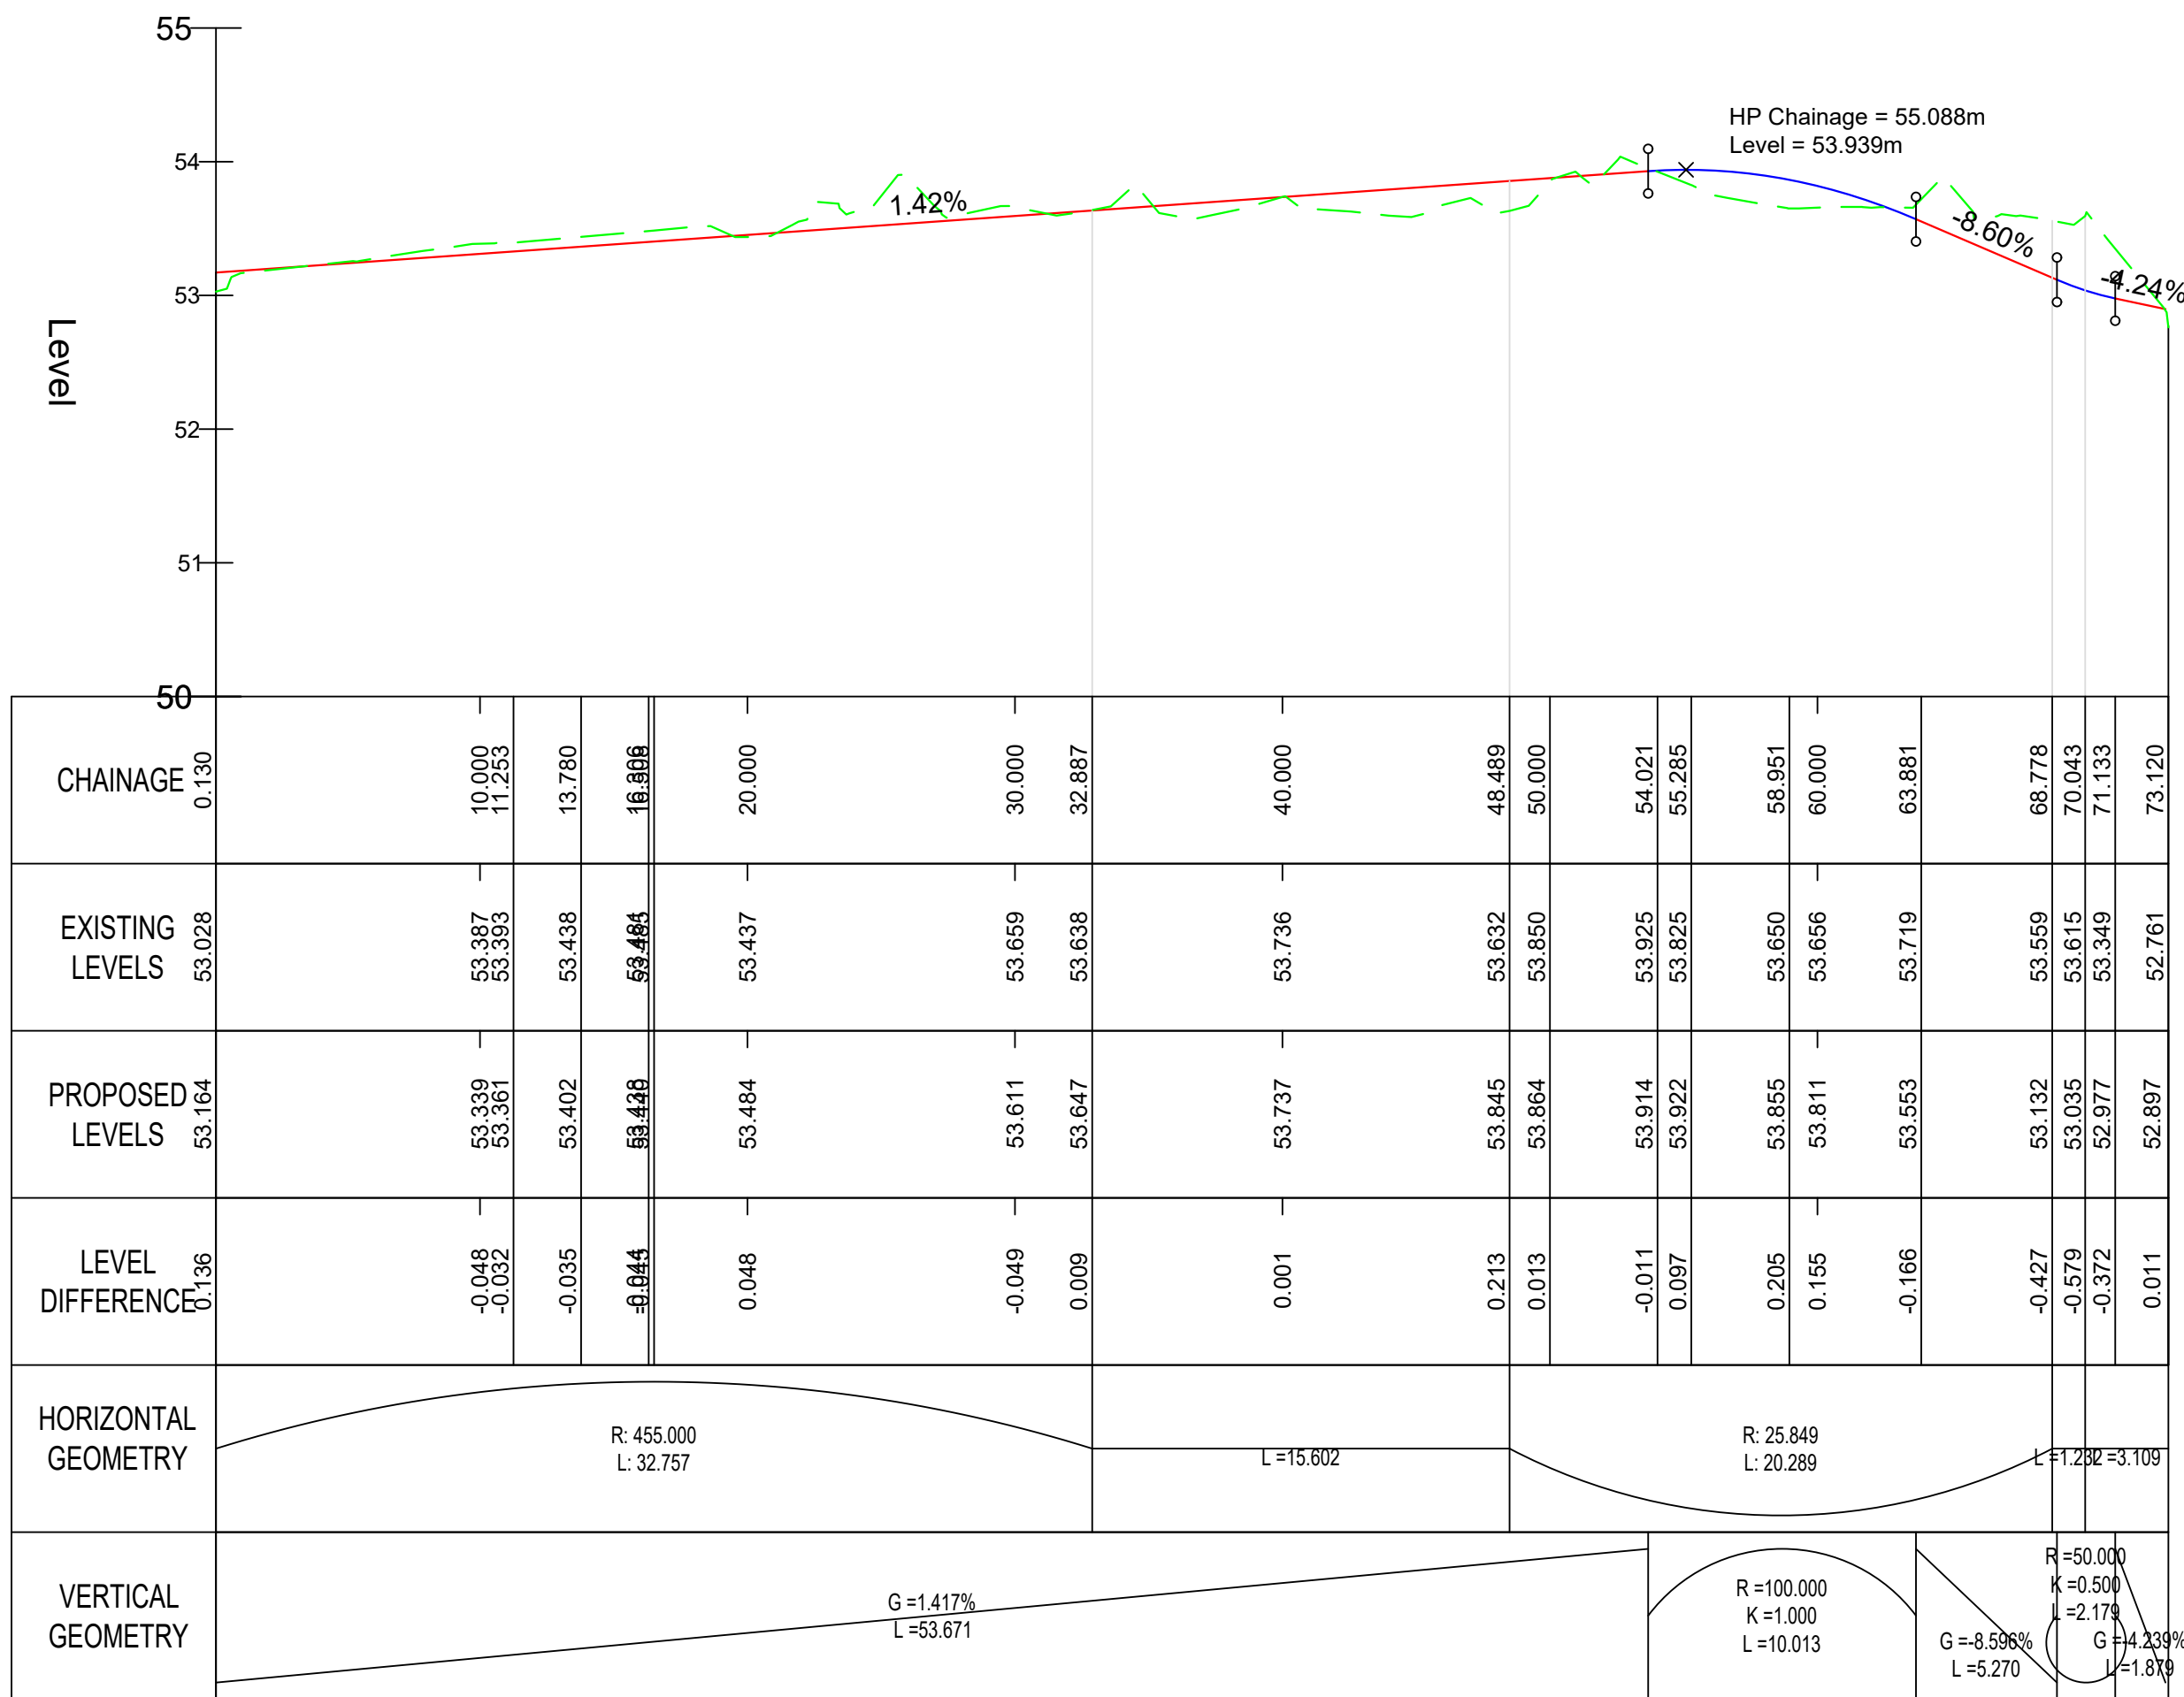

MOLLY MILLARS NORTH FOOTPATH LONGSECTION (F001)
SCALE: H 1:250, V 1:50. DATUM: 50.000

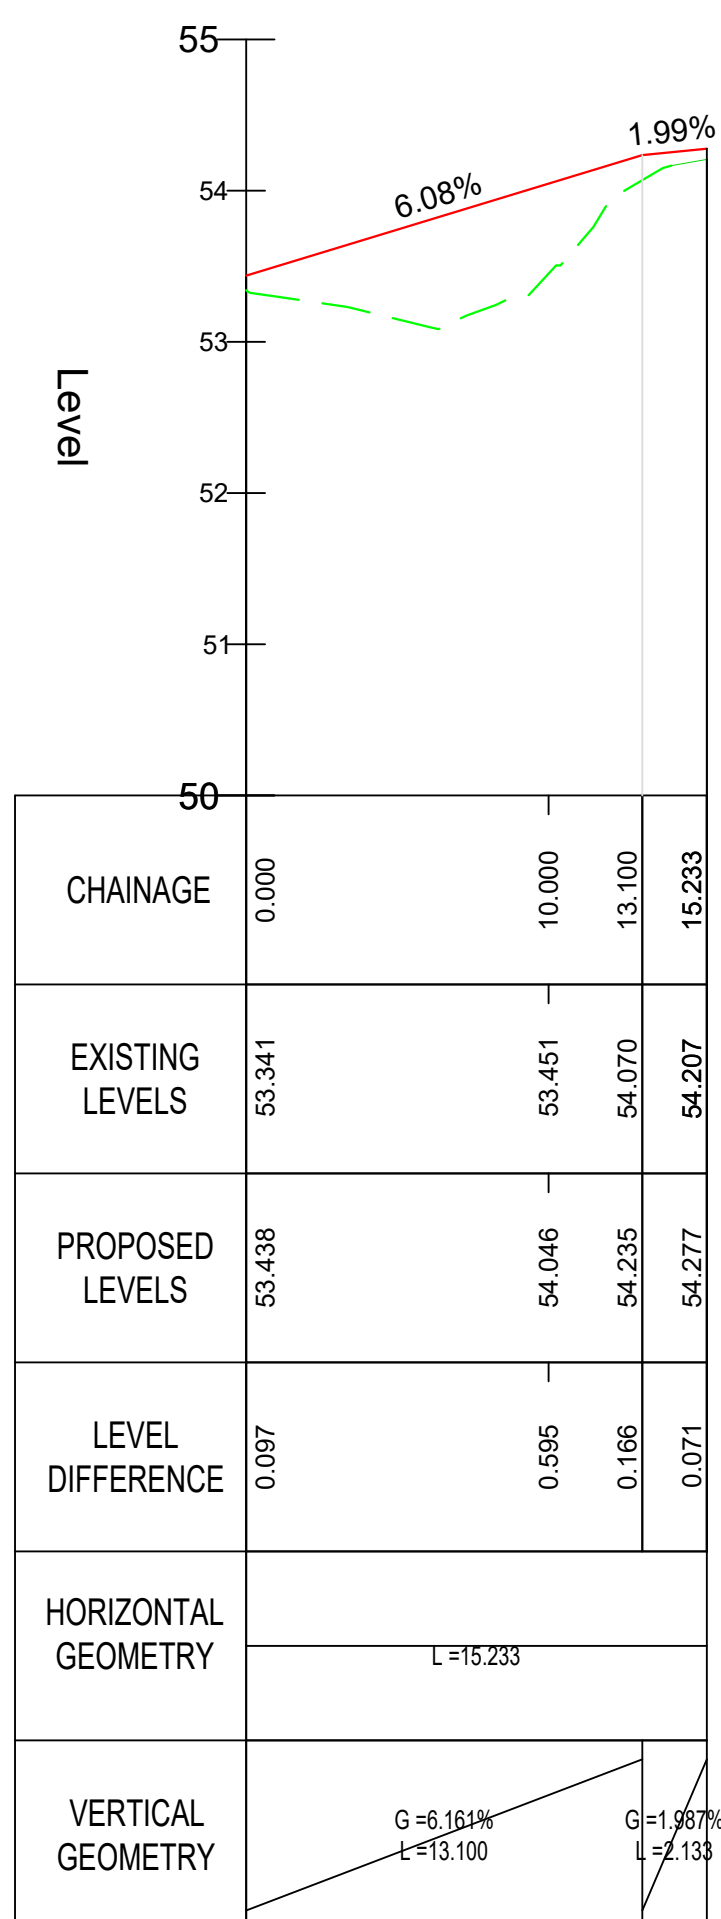


MOLLY MILLARS NORTH FOOTPATH ACCESS TO CROSSING LONGSECTION (F002)
SCALE: H 1:250, V 1:50. DATUM: 50.000

DO NOT SCALE

NOTES:

- ALL DIMENSIONS ARE IN MILLIMETRES UNLESS NOTED OTHERWISE.
- ALL LEVELS ARE IN METRES AOD UNLESS NOTED OTHERWISE.
- THIS DRAWING SHOULD BE READ IN CONJUNCTION WITH DRAWINGS WMHP-TG-WG2-DR-HI-0101 TO 0103 AND WMHP-TG-WG2-DR-HI-0121.
- THIS DRAWING IS TO BE READ IN CONJUNCTION WITH SPECIFICATION WMHP-TG-WG2-SP-HI-0101.

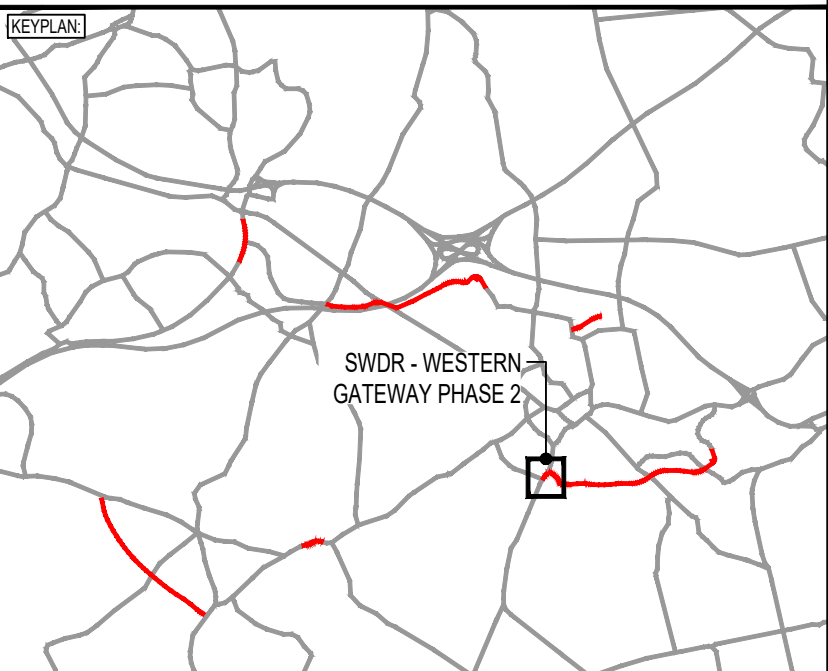

REV	DATE	BY	DESCRIPTION	CHK	APP
P02	30/07/2021	BPH	REVISED FOR PLANNING DISCHARGE AND SCO COMMENTS	BH	JC
P01	05/02/2021	RDS	DETAILED DESIGN ISSUE	BH	JC

DRAWING STATUS: **SUITABLE FOR EXAMINATION** **S8**

DESIGNER: **Tony Gee and Partners LLP**
Hardy House
140 High Street
Esher, Surrey
KT10 9QJ
Tel: 01372 461600
www.tonygee.com
Consulting Civil, Structural and Geotechnical Engineers

CONTRACTOR: **Balfour Beatty**

CLIENT: **WOKINGHAM BOROUGH COUNCIL**
Shute End, Wokingham, Berkshire RG40 1BN
Tel: (0118) 974 6000 Web: www.wokingham.gov.uk

PROJECT: **WOKINGHAM MAJOR HIGHWAYS PROGRAMME
SWDR WESTERN GATEWAY PHASE 2**

TITLE: **ROUNDAABOUT ENHANCEMENT
ALIGNMENT
PROFILES**

SCALE @ AT: **AS SHOWN** CHECKED: **BH** APPROVED: **JC**

PROJECT NO: **C118048** DESIGNED: **RDS** DRAWN: **RDS** DATE: **July 21**

DRAWING No: **WMHP-TG-WG2-DR-HI-0104** REV: **P02**