



File name: S:\PROJECTS\2018\01804\BIM\01\WIP\DRAWINGS\WMP-TG-WG2-DR-HI-0124.DWG, printed on: 29 July 2021 17:40:19, by: Ben Hawkins

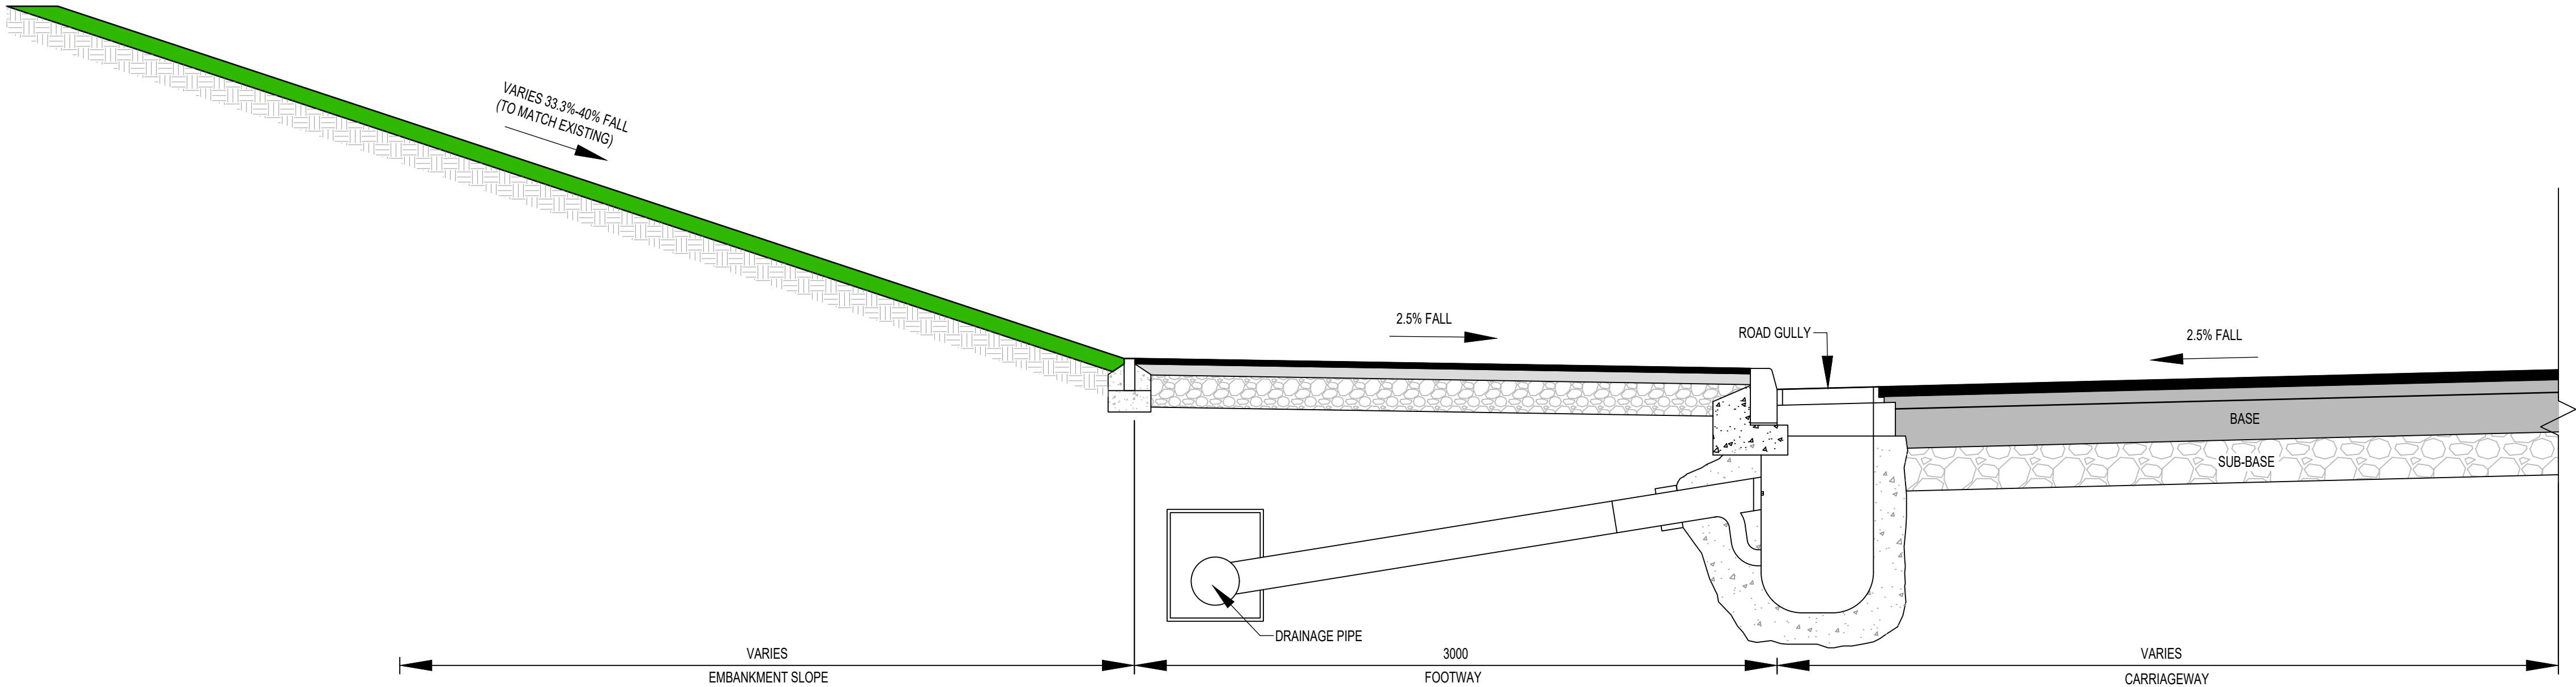

TYPICAL CROSS-SECTION  
AT GULLY LOCATIONS  
(VARIOUS CHAINAGES)  
SCALE 1:20

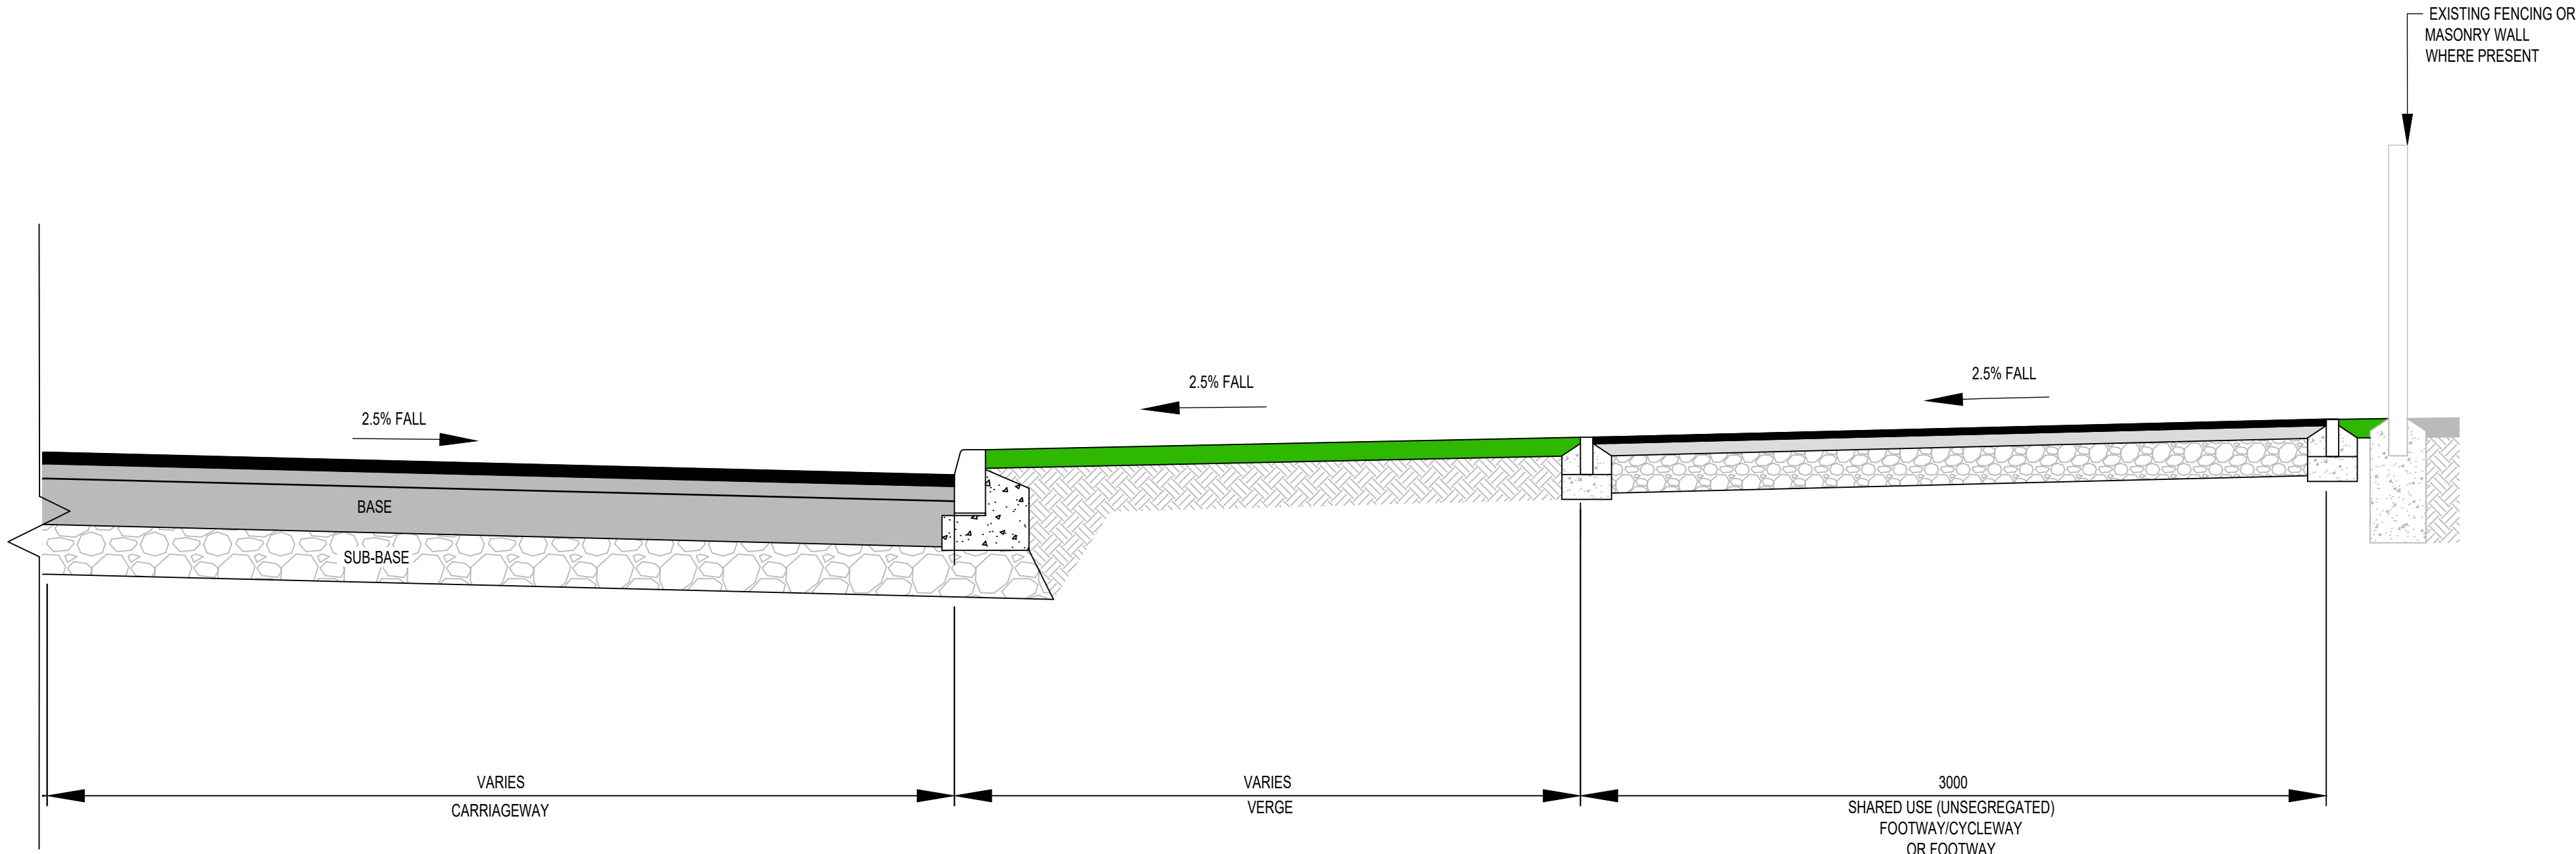


TYPICAL CROSS-SECTION  
(VARIOUS CHAINAGES)  
SCALE 1:20



DO NOT SCALE

NOTES:

- ALL DIMENSIONS ARE IN MILLIMETRES UNLESS NOTED OTHERWISE.
- ALL LEVELS ARE IN METRES AOD UNLESS NOTED OTHERWISE.

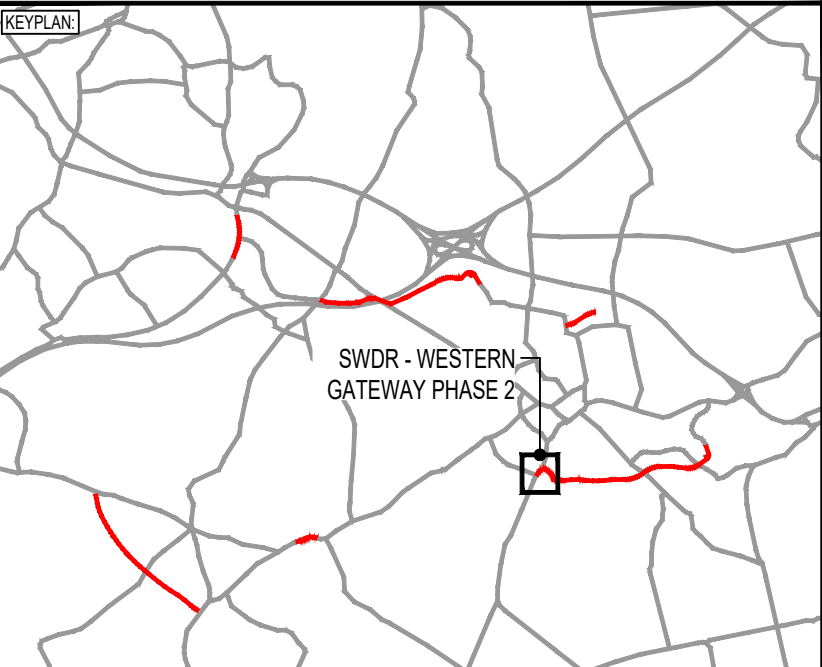

|     |            |     |                                                 |     |     |
|-----|------------|-----|-------------------------------------------------|-----|-----|
| 0   | 0          | 0   | 0                                               | 0   | 0   |
| P02 | 30/07/2021 | BPH | REVISED FOR PLANNING DISCHARGE AND SCD COMMENTS | BH  | JC  |
| P01 | 05/02/2021 | MS  | DETAILED DESIGN ISSUE                           | BH  | JC  |
| REV | DATE       | BY  | DESCRIPTION                                     | CHK | APP |

DRAWING STATUS: **SUITABLE FOR EXAMINATION** **S8**

DESIGNER: **Tony Gee** **Tony Gee and Partners LLP**  
Hardy House  
140 High Street  
Esher, Surrey  
KT10 9QJ  
Tel: 01372 461600  
www.tonygee.com  
Consulting Civil, Structural and Geotechnical Engineers

CONTRACTOR: **Balfour Beatty**

CLIENT: **WOKINGHAM BOROUGH COUNCIL**  
Shute End, Wokingham, Berkshire RG40 1BN  
Tel: (0118) 974 6000 Web: www.wokingham.gov.uk

PROJECT: **WOKINGHAM MAJOR HIGHWAYS PROGRAMME  
SWDR WESTERN GATEWAY PHASE 2**

TITLE: **ROUNDBOUT ENHANCEMENT  
ALIGNMENT  
TYPICAL CROSS SECTION** 0

|                                       |                  |                 |
|---------------------------------------|------------------|-----------------|
| SCALE @ A1:<br>AS SHOWN               | CHECKED:<br>BH   | APPROVED:<br>JC |
| PROJECT NO:<br>C118048                | DESIGNED:<br>MS  | DRAWN:<br>MS    |
| DRAWING No:<br>WMHP-TG-WG2-DR-HI-0124 | DATE:<br>July 21 | REV:<br>P02     |