

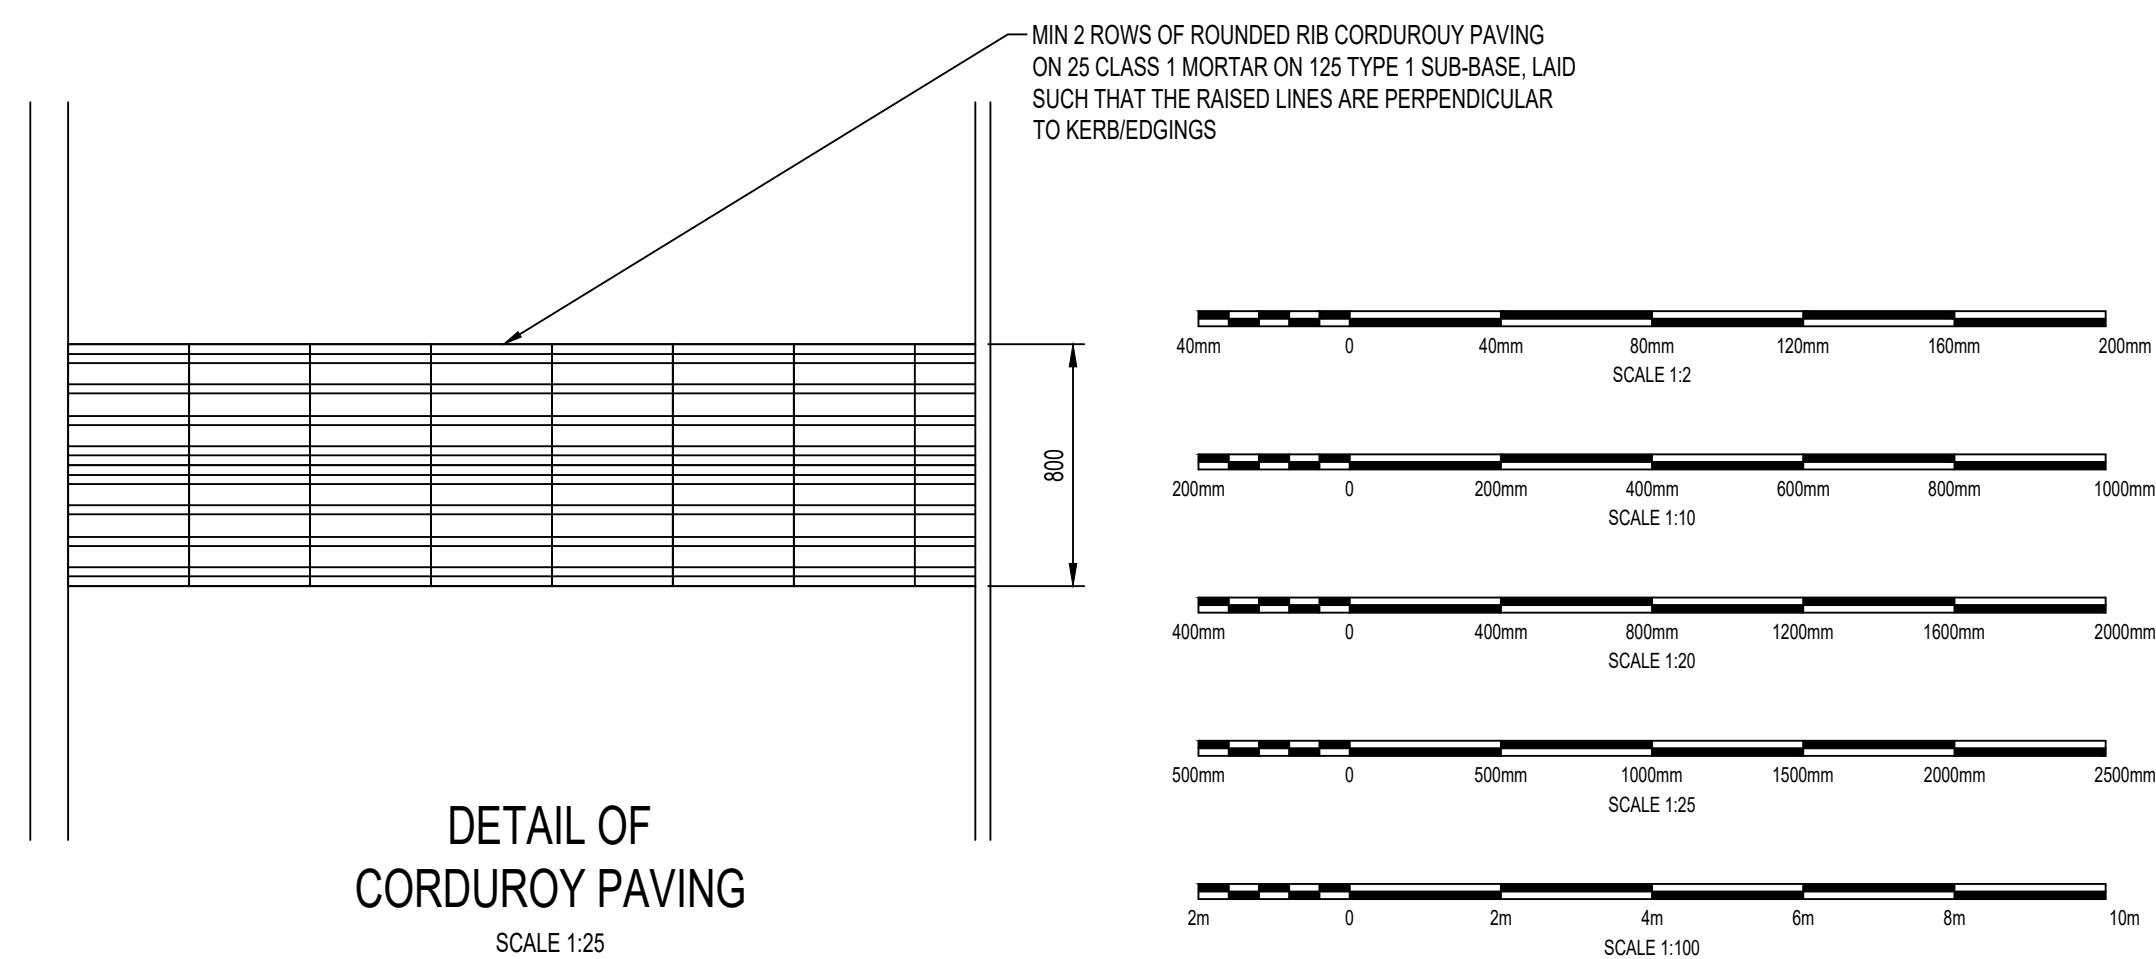
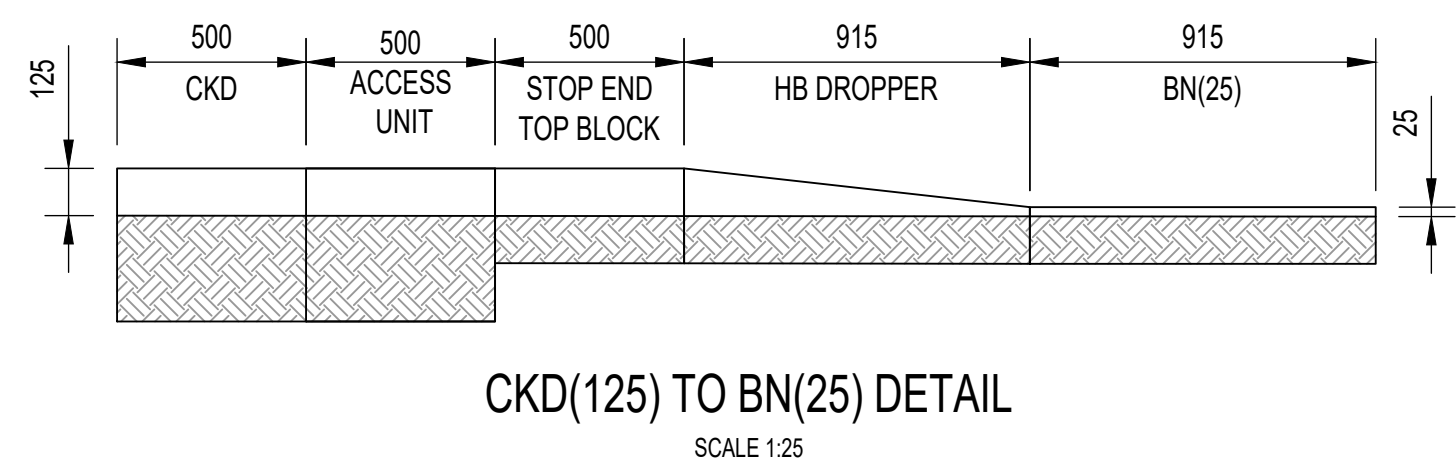
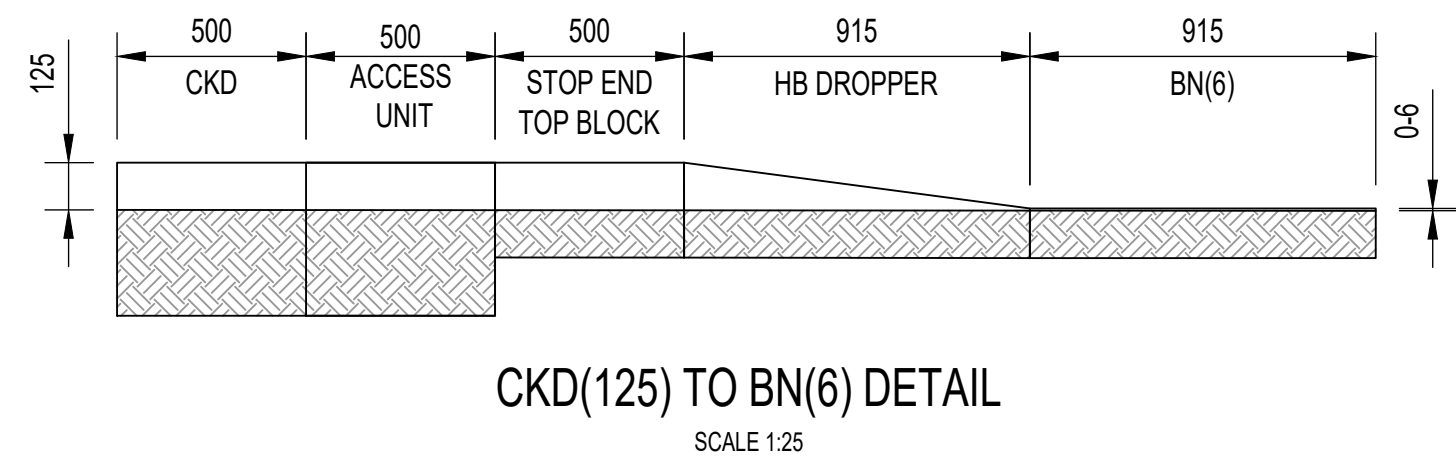
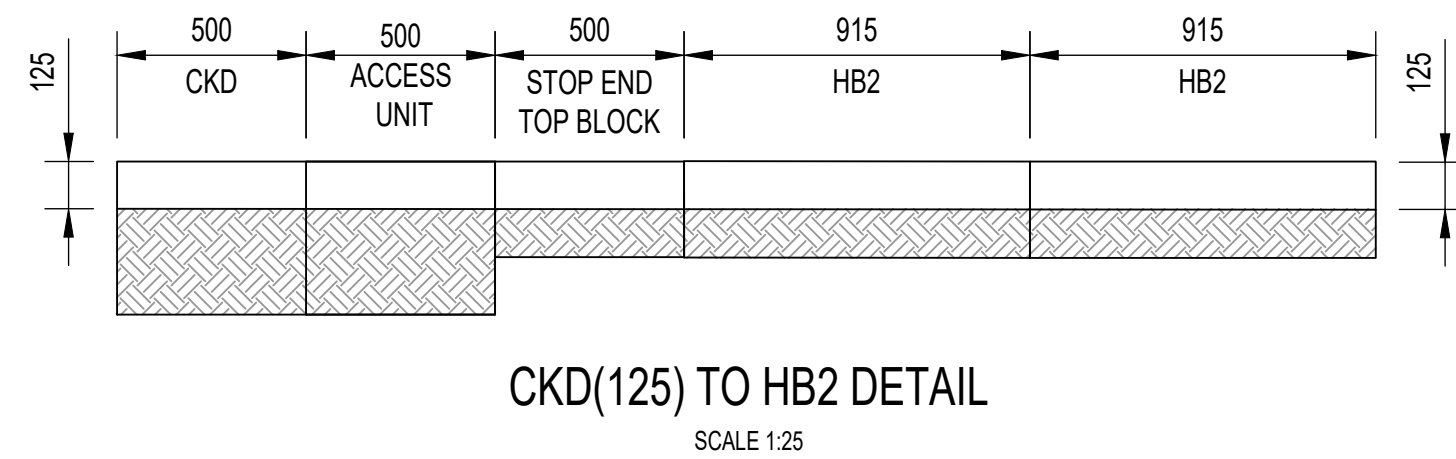
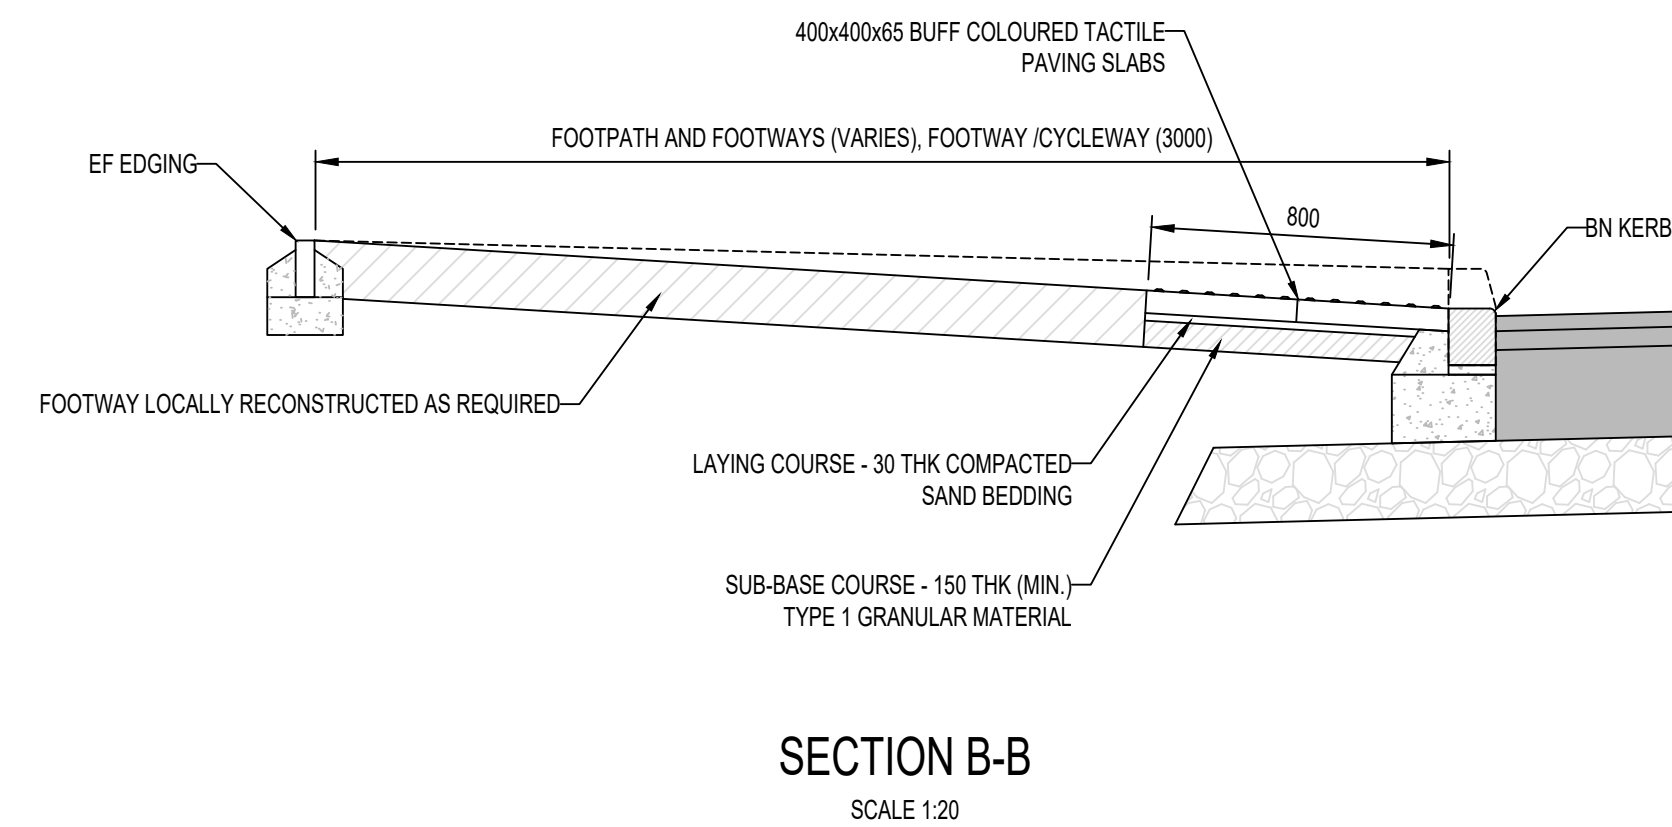
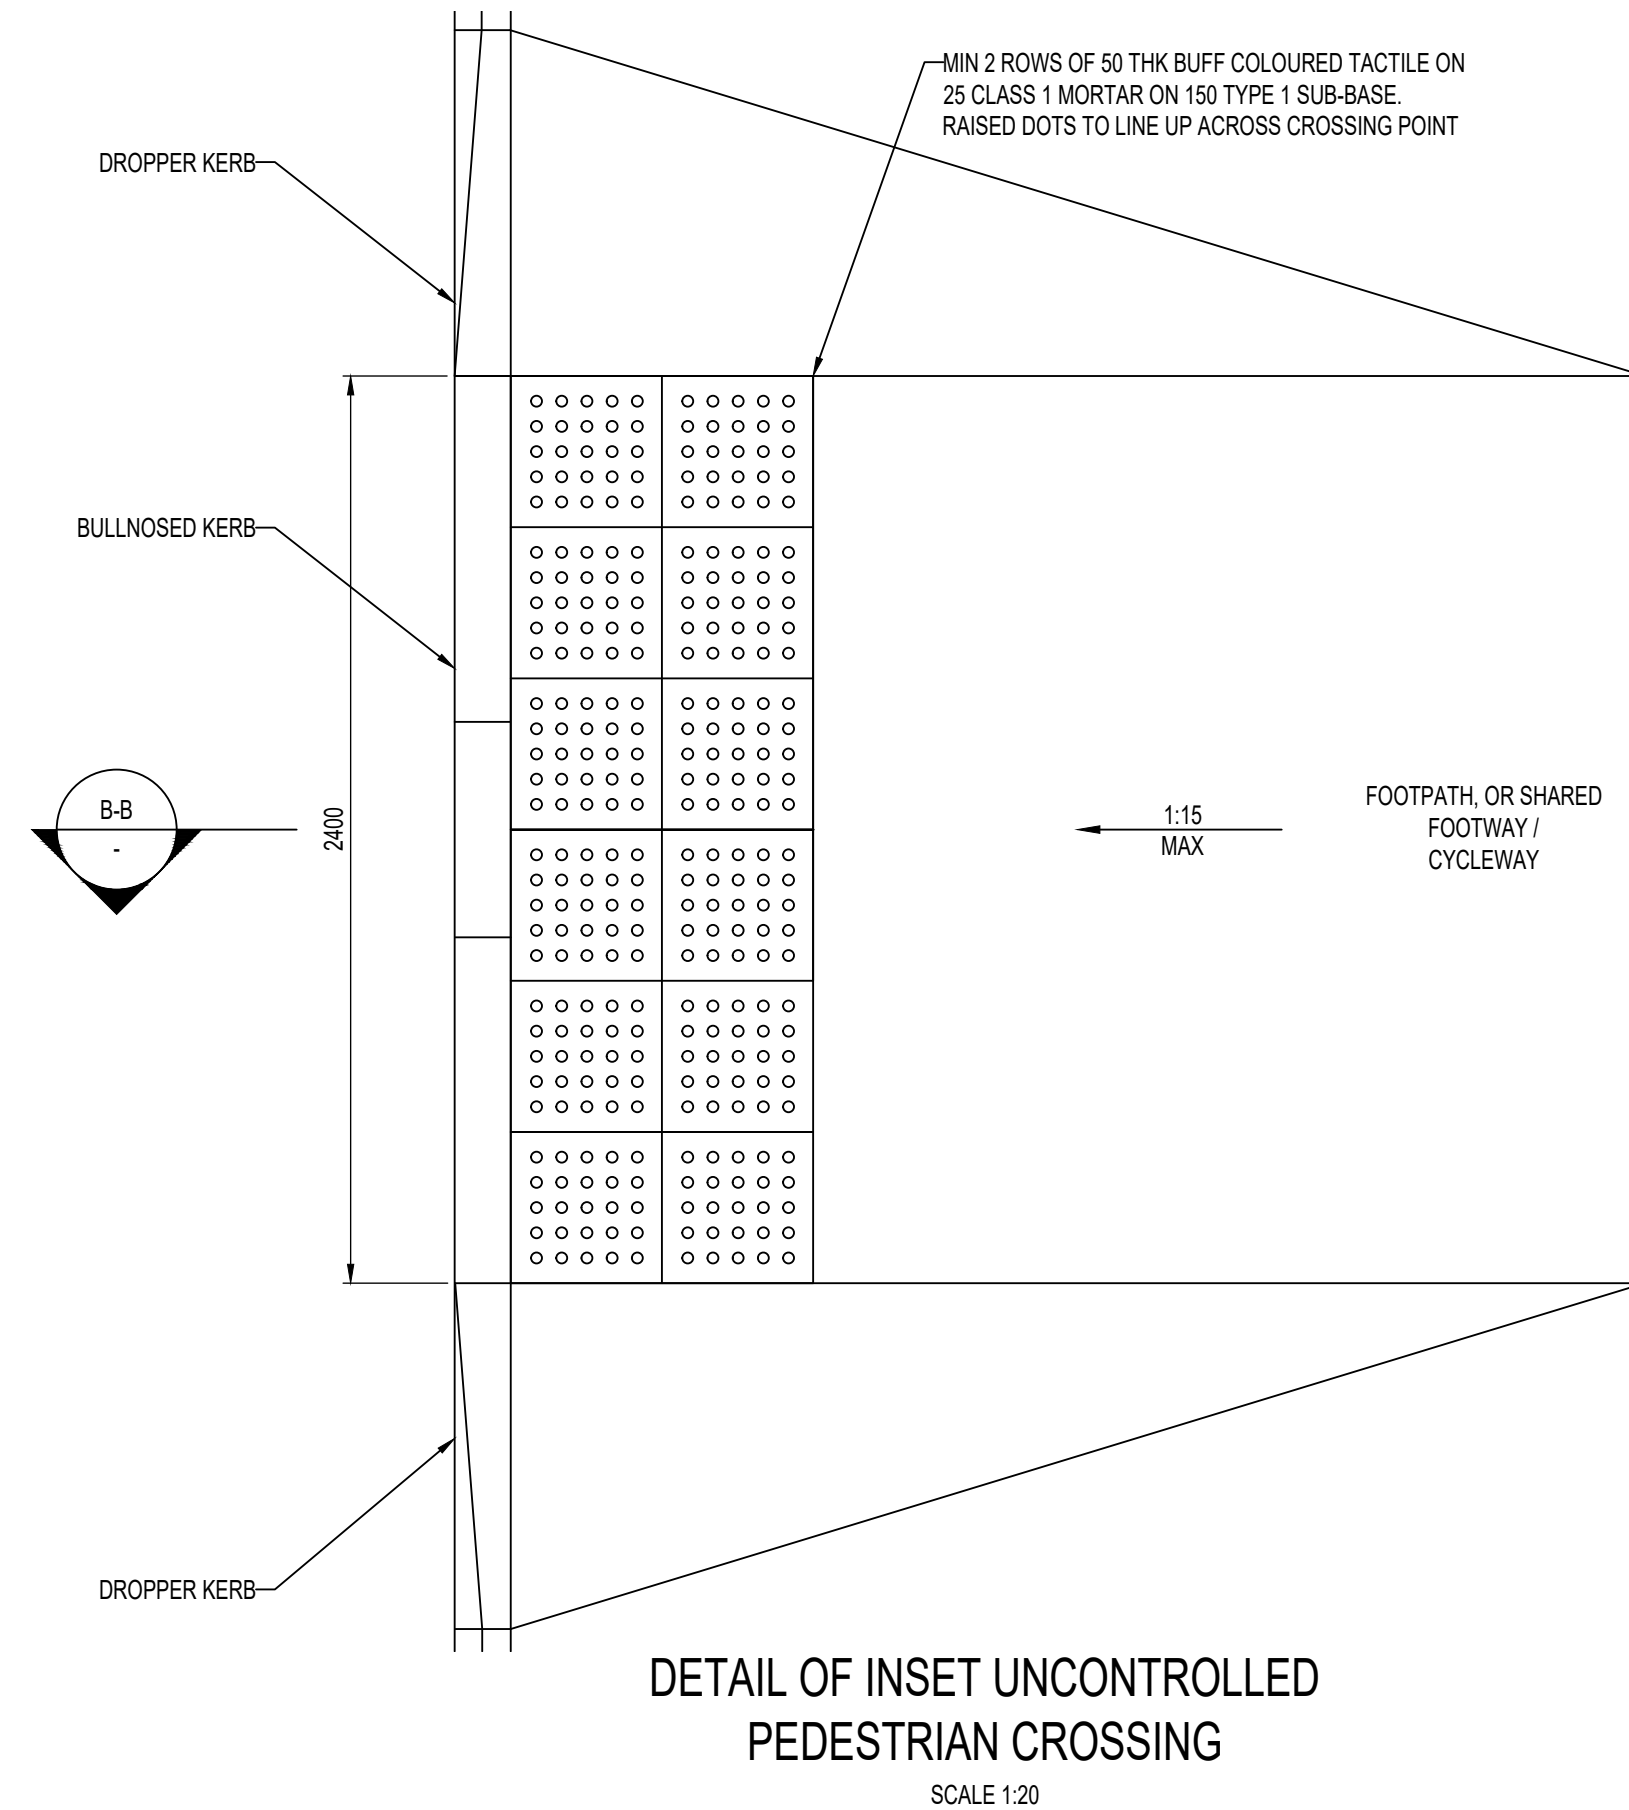
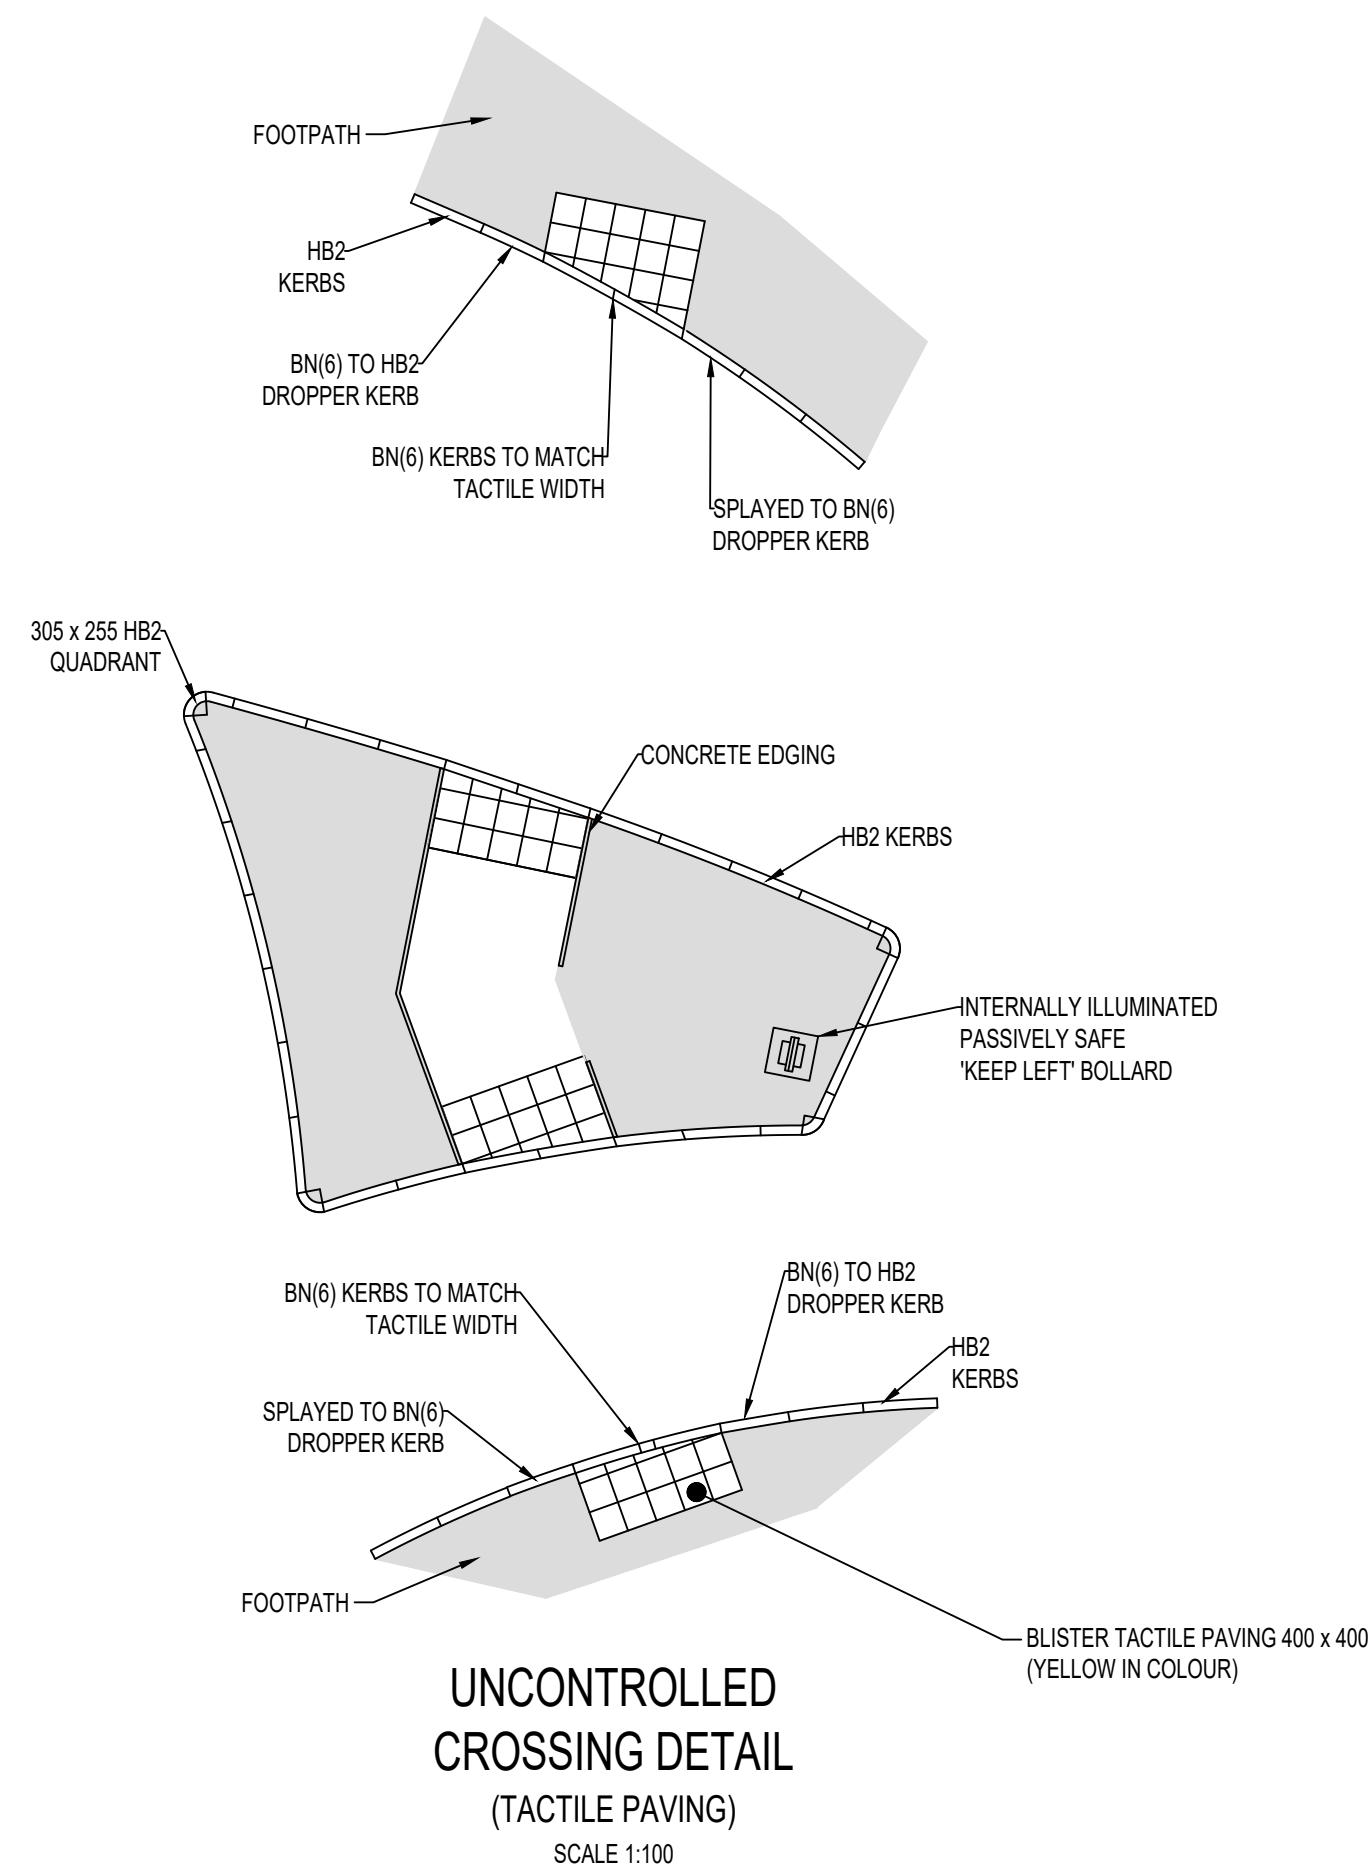
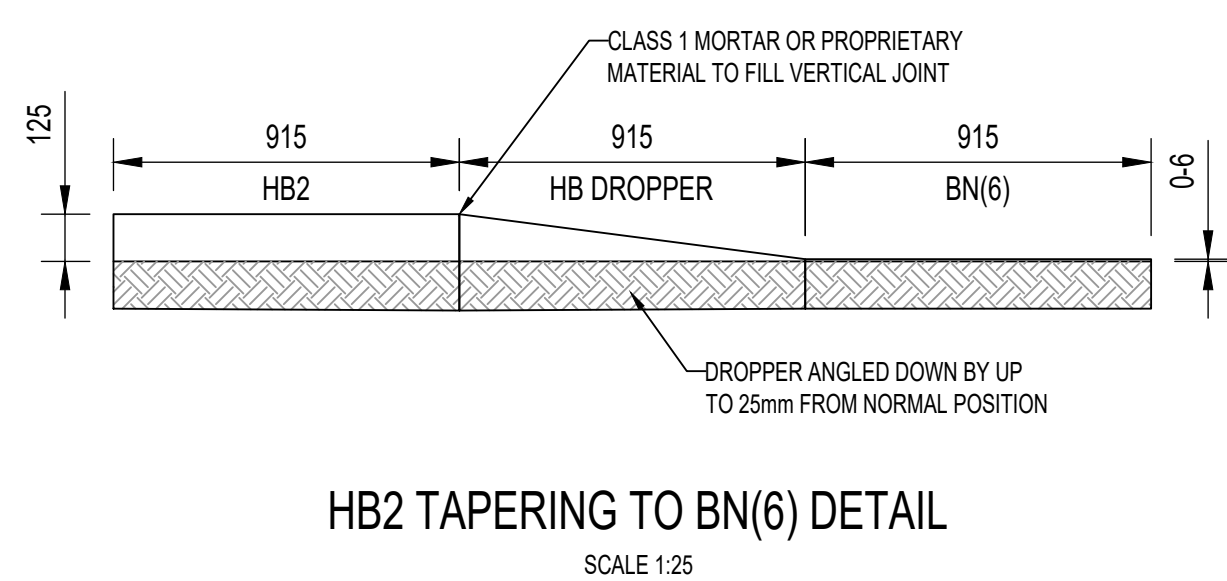
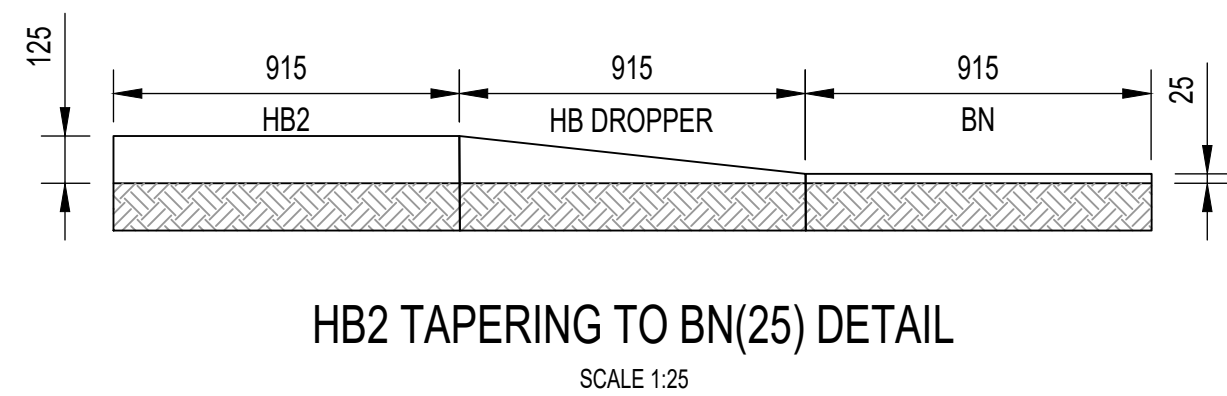
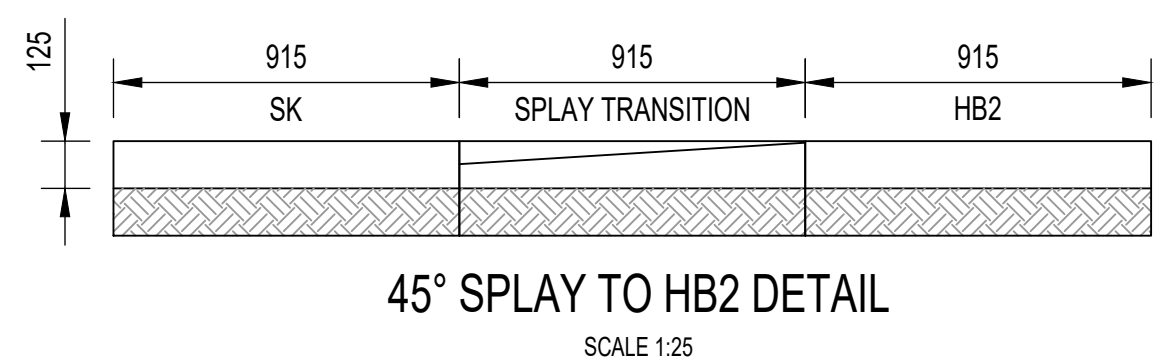
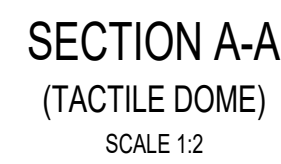
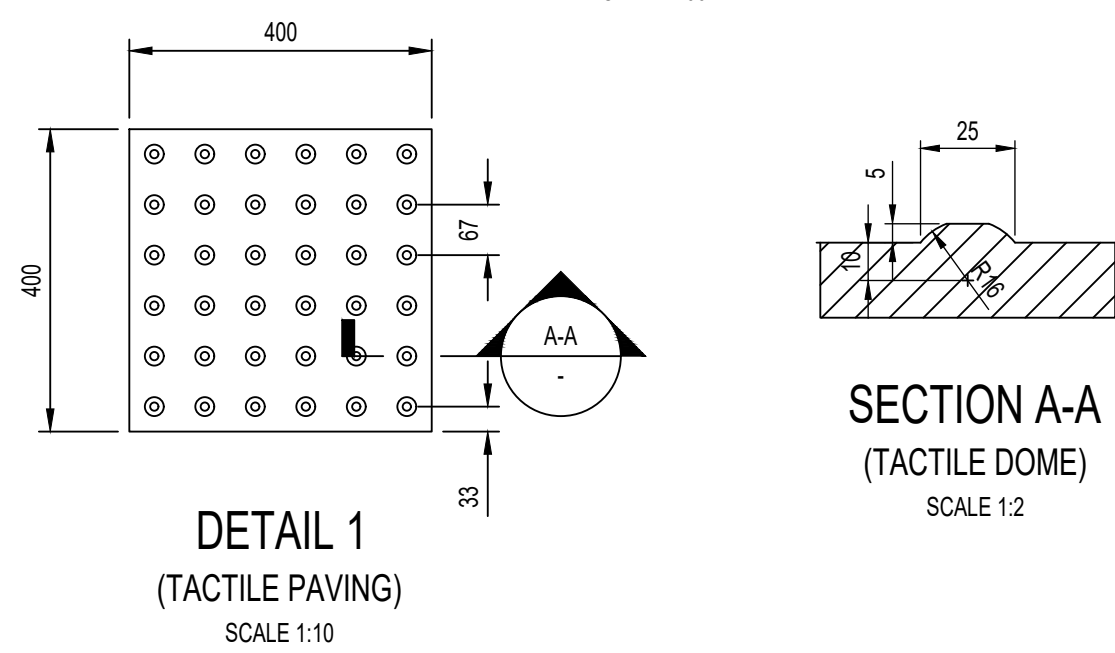


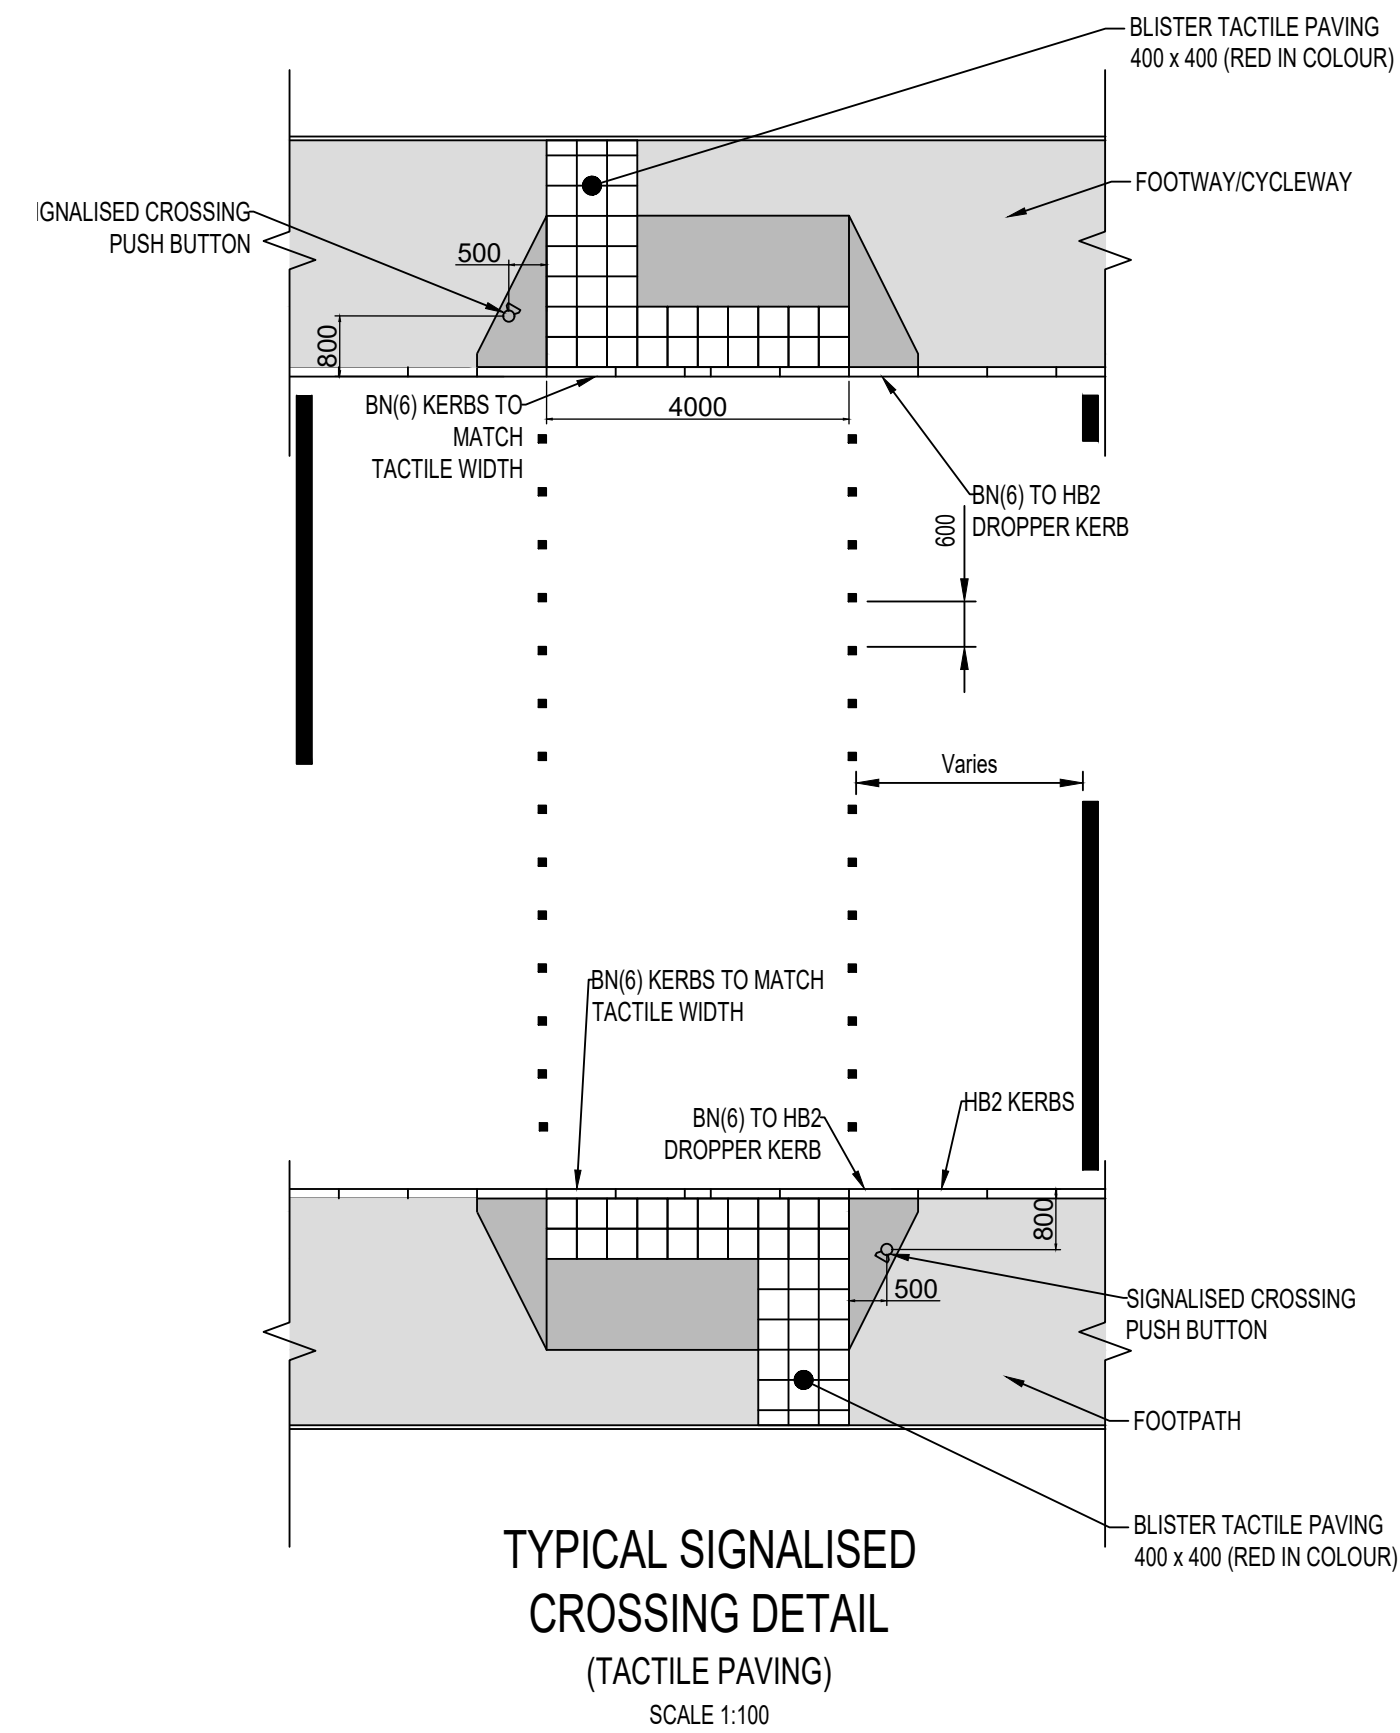

DO NOT SCALE

NOTES:

1. ALL DIMENSIONS ARE IN MILLIMETRES UNLESS NOTED OTHERWISE.
2. ALL LEVELS ARE IN METRES AOD UNLESS NOTED OTHERWISE.
3. THIS DRAWING IS TO BE READ IN CONJUNCTION WITH DRAWINGS WMHP-TG-WG2-DR-HI-0701, WMHP-TG-WG2-DR-HI-1101 AND WMHP-TG-WG2-DR-HI-1111.
4. ALL MATERIAL WITHIN 450mm OF ROAD SURFACE FOR MAINLINE PAVEMENT TYPE SHALL BE NON-FROST SUSCEPTIBLE.
5. SOFT SPOTS WITH A CBR OF LESS THAN 2.5% SHALL BE IDENTIFIED ON SITE AND THE EXTENT AGREED WITH THE DESIGNER. THE SUB-FORMATION IN THESE AREAS TO CONSIST OF A GEOTEXTILE SEPARATION MEMBRANE AND A SUITABLE DEPTH OF CAPPING MATERIAL.

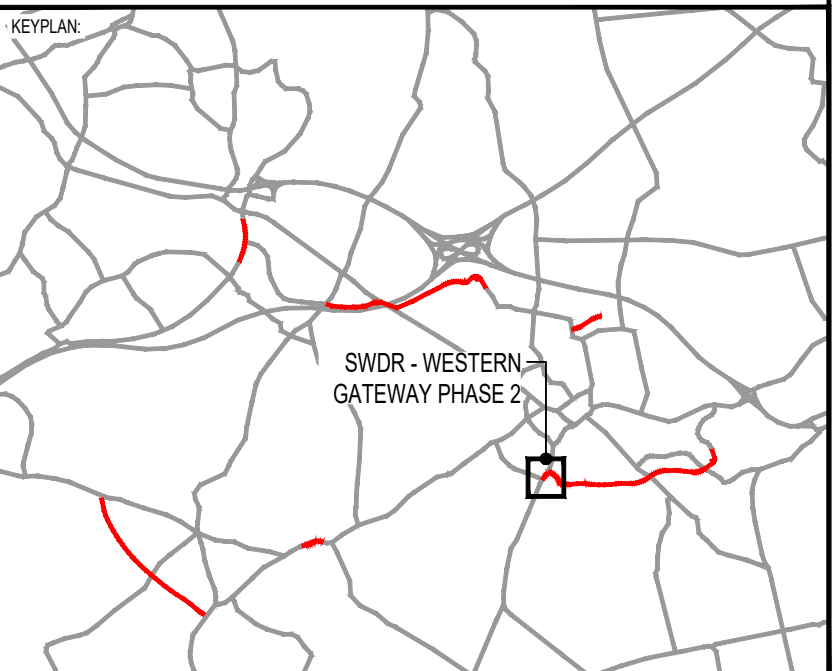

P02	30/07/2021	BPH	REVISED FOR PLANNING DISCHARGE AND SCO COMMENTS	BH	JC
P01	08/02/2021	RDS	DETAILED DESIGN ISSUE	BH	JC
REV	DATE	BY	DESCRIPTION	CHK	APP

SUITABLE FOR EXAMINATION

S8



CONTRACTOR:



CLIENT:



Shute End, Wokingham, Berkshire RG40 1BN
Tel: (0118) 974 6000 Web: www.wokingham.gov.uk

PROJECT:

WOKINGHAM MAJOR HIGHWAYS PROGRAMME
SWDR WESTERN GATEWAY PHASE 2

TITLE:

ROUNDBOAT ENHANCEMENT KERBS, FOOTWAYS AND PAVED AREAS DETAILS

SHEET 2 OF 2

SCALE @ AT: AS SHOWN		CHECKED: BH	APPROVED: JC
PROJECT NO: C118048	DESIGNED: RDS	DRAWN: RDS	DATE: February 21
DRAWING No: WMHP-TG-WG2-DR-HI-1112			REV: P02