



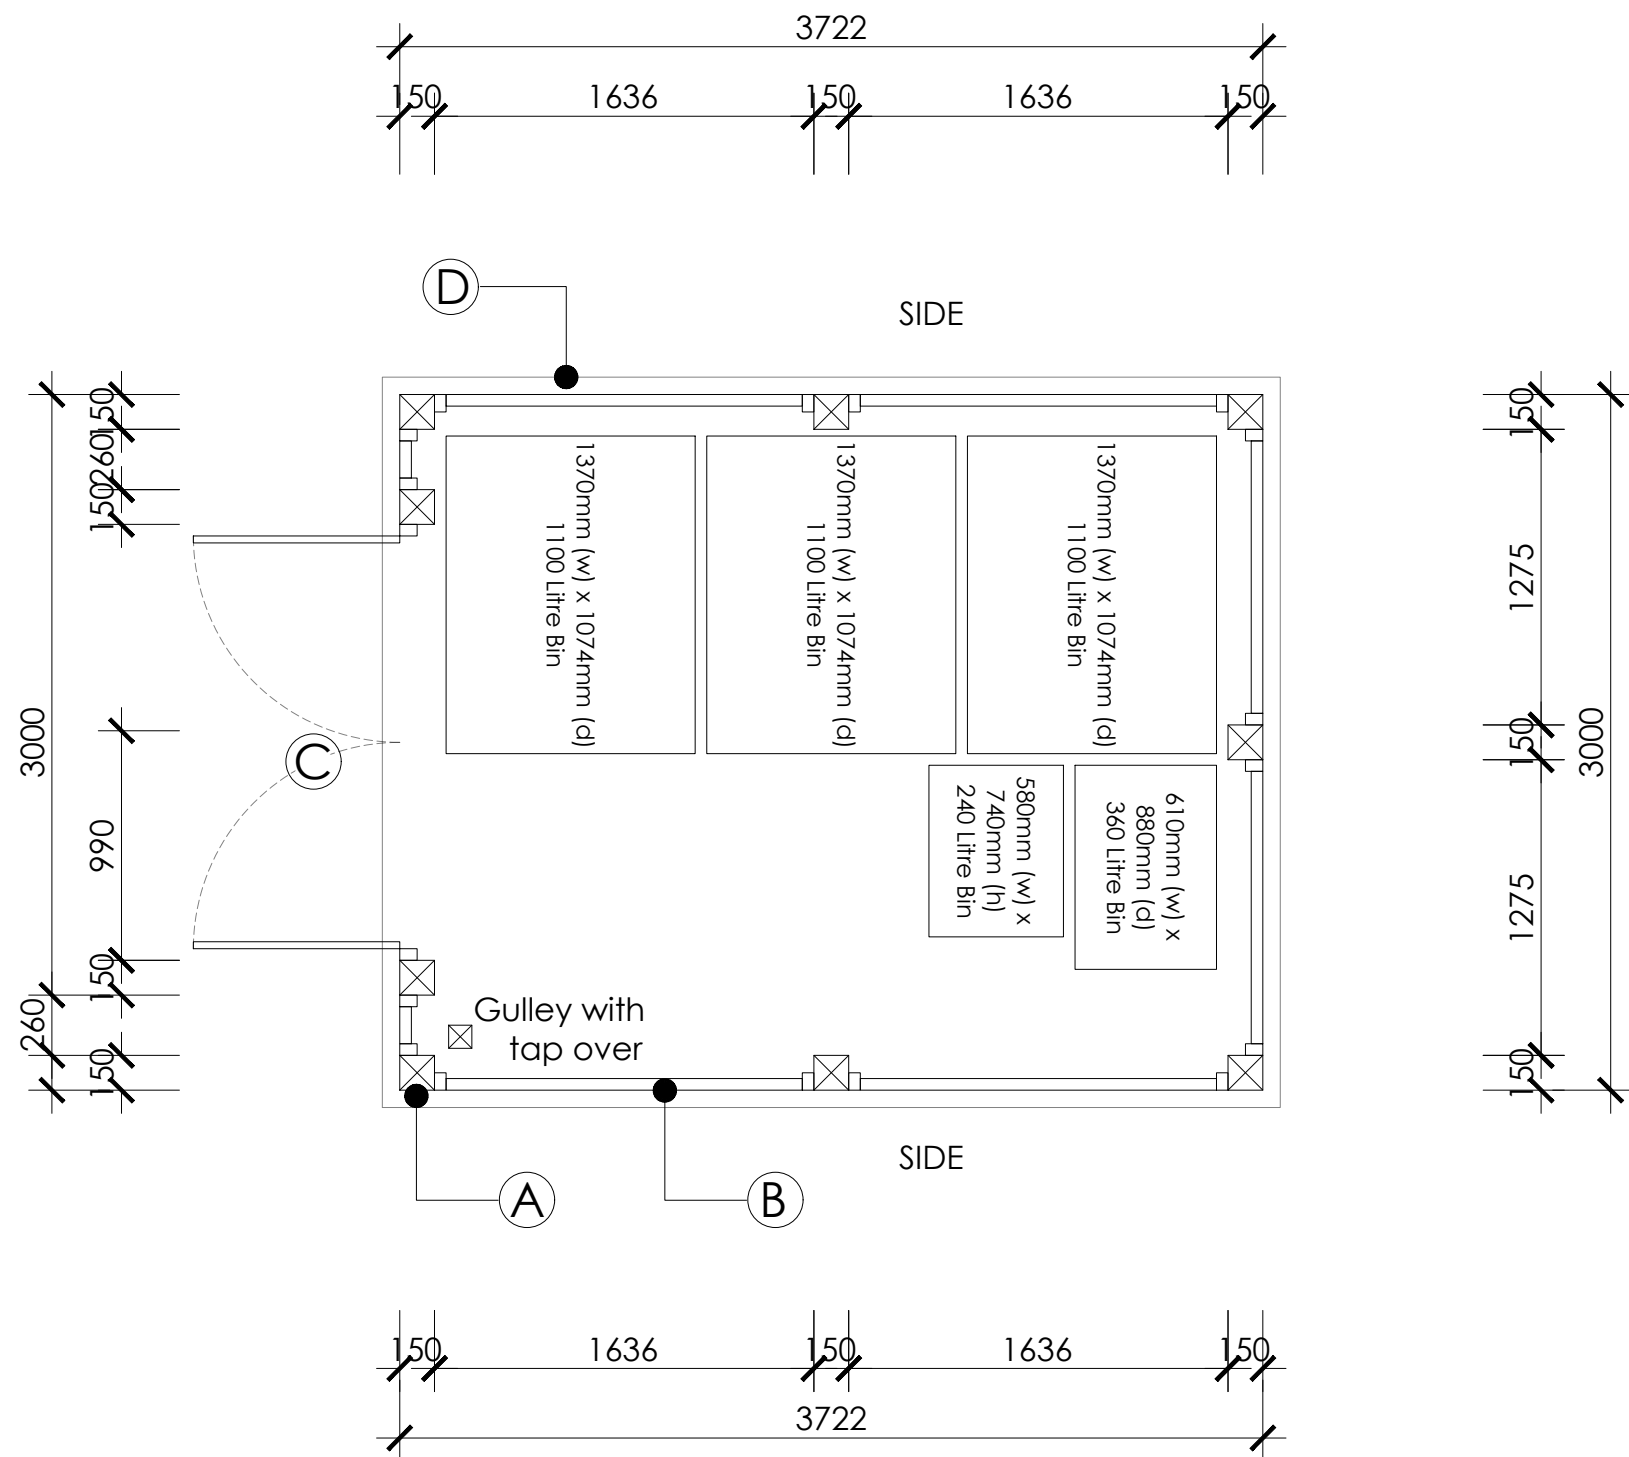


- KEY**
- (A) 150x150mm Timber post fixed to concrete slab via metal shoe (in accordance with engineer's & client specification)
 - (B) Feather edge treated timber boarding to created fence, fixed to intermediate posts with timber aris rails
 - (C) Timber gate
 - (D) Concrete slab to engineer's details
 - (E) Metal shoe to base of post, fixed to concrete slab, all in accordance with engineer's details


**BIN STORE
PLAN**

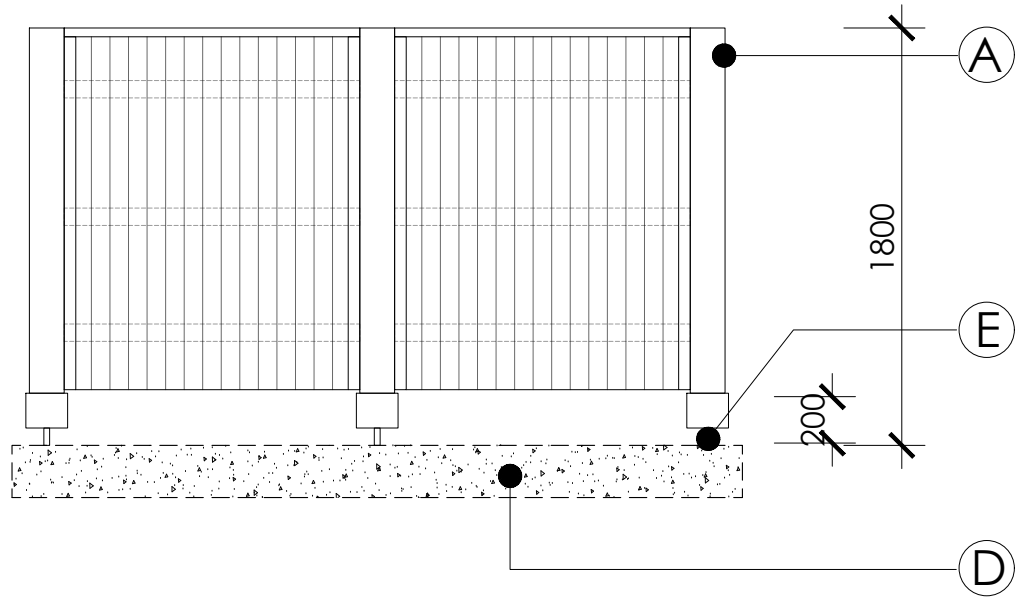

**BIN STORE
REAR ELEVATION**

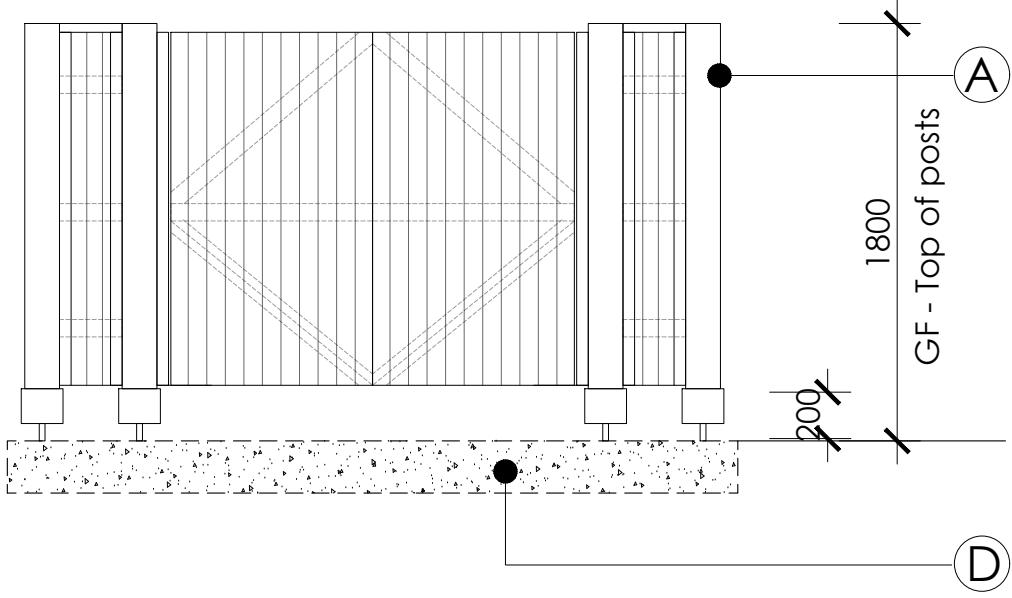

**BIN STORE
FRONT ELEVATION**

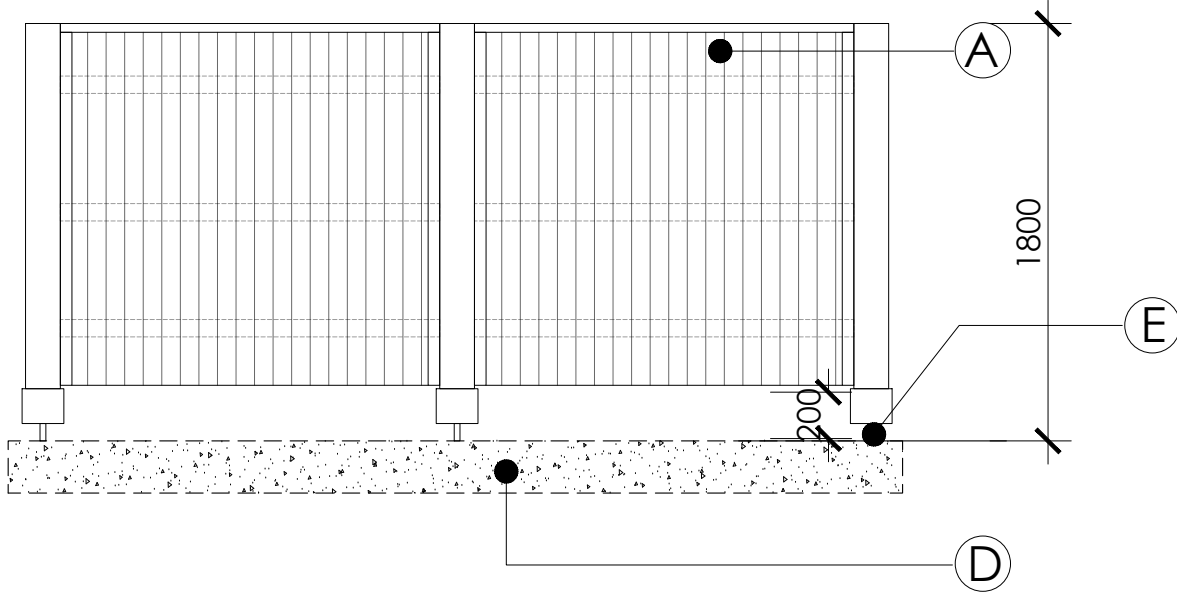

**BIN STORE
SIDE ELEVATION**