


30 Valley Crescent - Single Storey Rear Extension



0 20
Metres

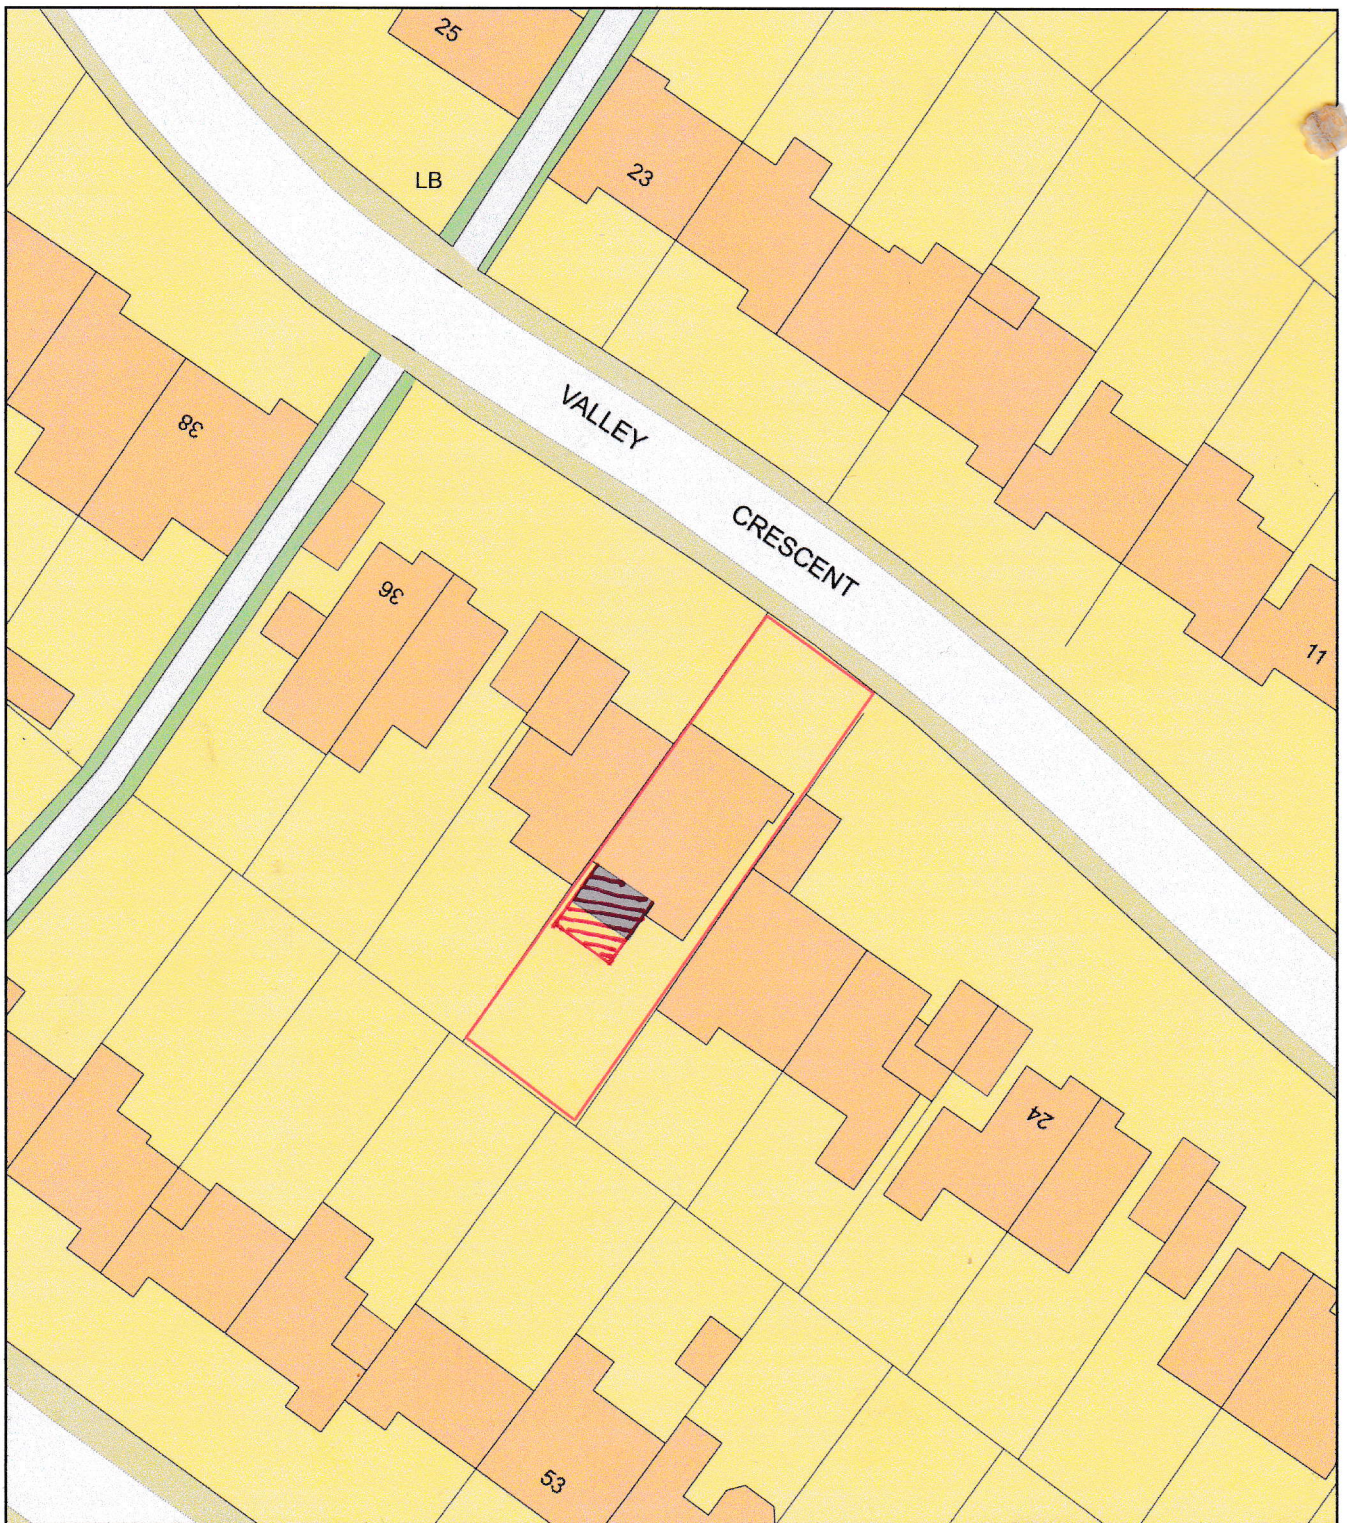

Plan Produced for: Neil Shackleford

Date Produced: 06 Feb 2026

Plan Reference Number: TQRQM26037205028674

Scale: 1:500 @ A4