


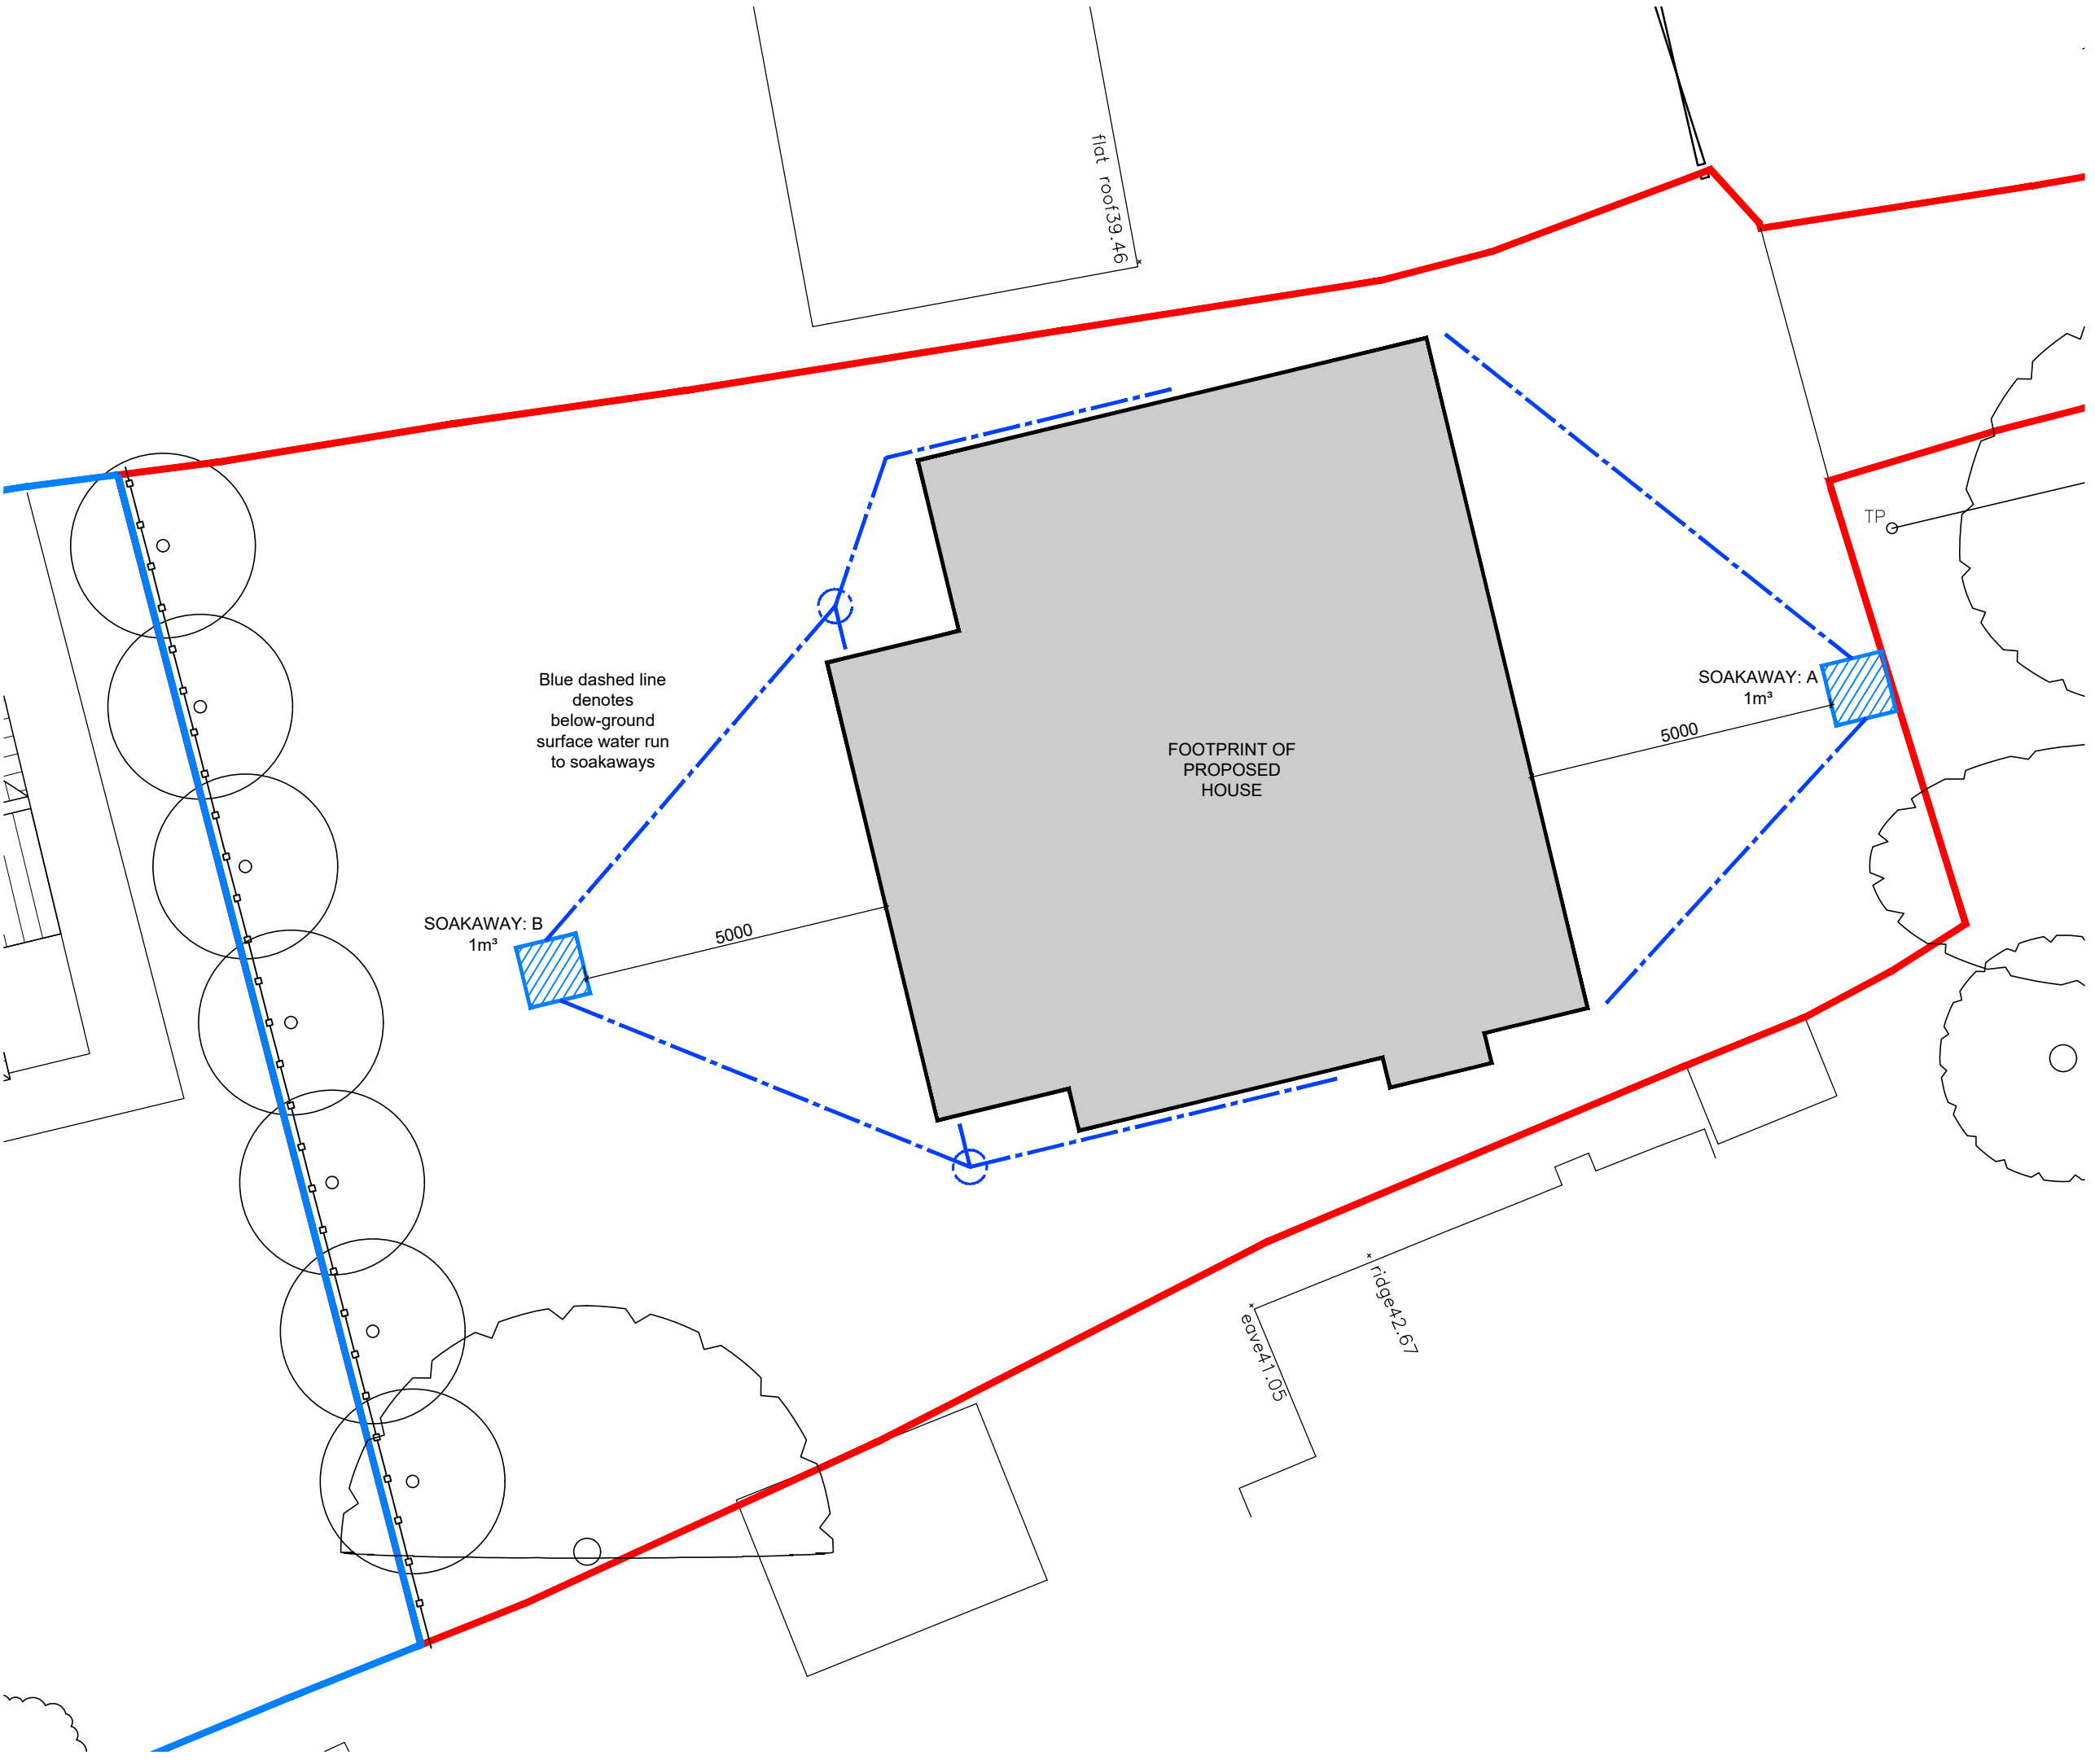

- NOTES:
- All dimensions and levels are to be checked on site.
 - Any discrepancies are to be reported to the Architect before any work commences.
 - This drawing shall not be scaled to ascertain any dimension. Work to figured dimensions only.
 - This drawing shall not be reproduced without express written permission from the Architect.
 - Title overlay drawings and ownership boundaries are produced using all reasonable endeavors. The Architect cannot be responsible for the accuracy or scale discrepancy of base plans supplied to them.

CLIENT: MR L MASSARELLA

PROJECT: PROPOSED NEW DWELLING WITHIN LAND AT;

ALMA COTTAGE
LODGE ROAD
WHISTLEY GREEN
RG10 0EH

STAGE: DISCHARGE CONDITIONS

DRAWING: PROPOSED DRAINAGE

SCALE: 1:100 @ A3

DATE: JAN 2025

DRAWING I.D
004 / 04 (02) 700