


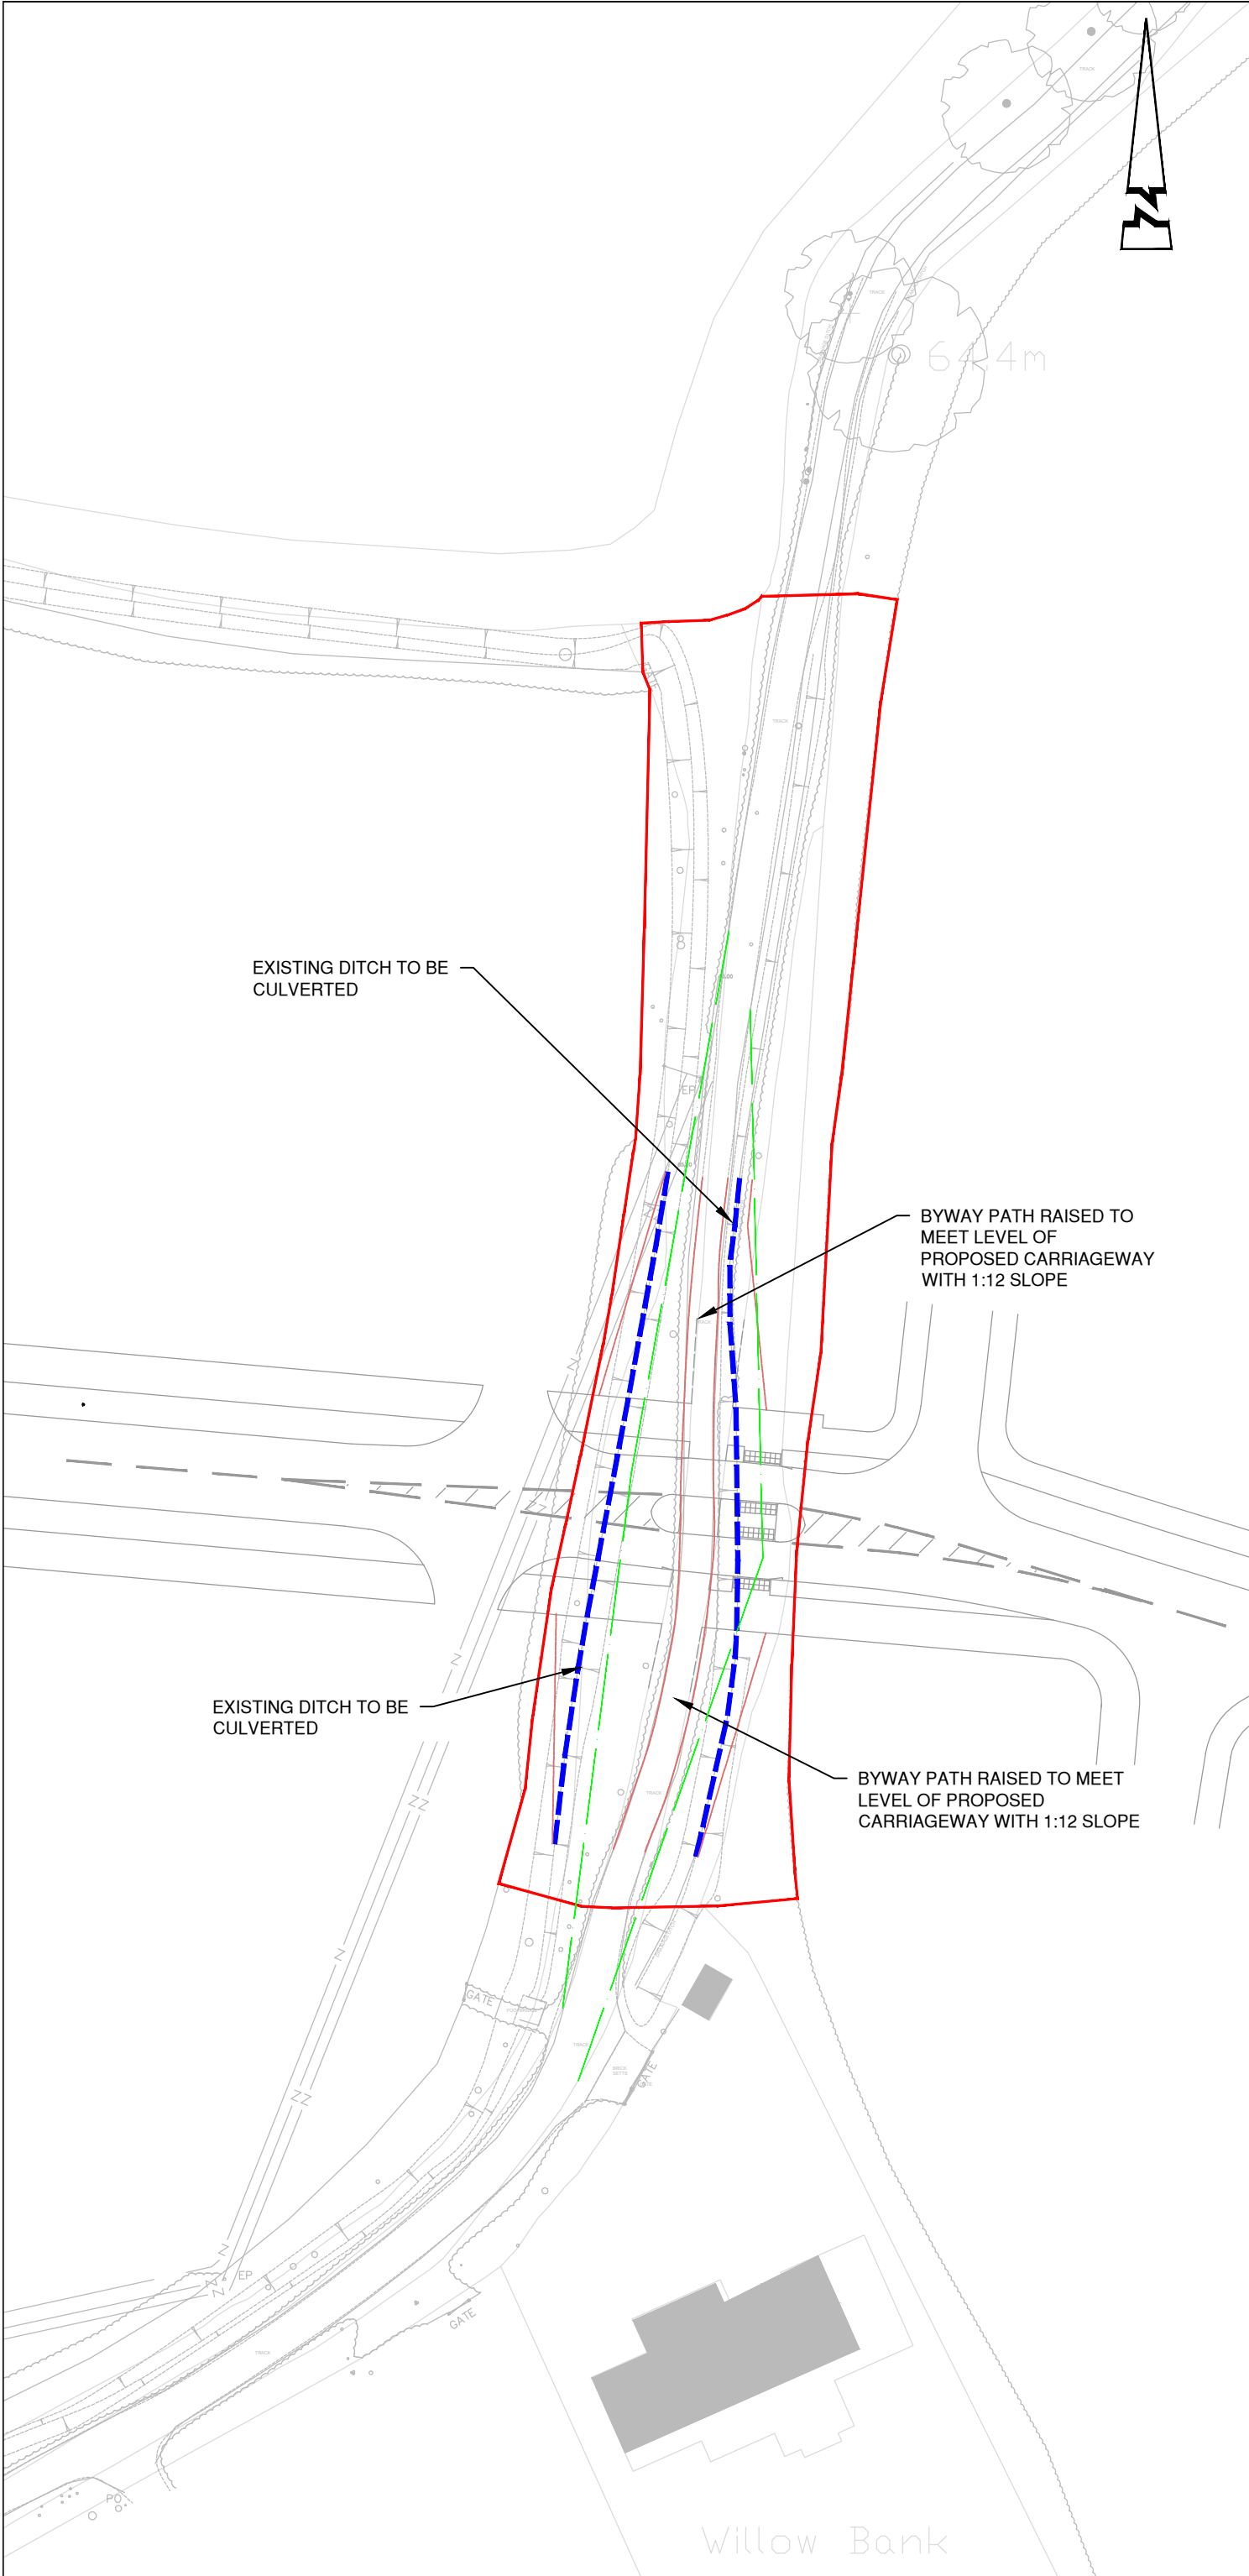

© ABLEY LETCHFORD PARTNERSHIP LTD.
This drawing should not be reproduced without consent.

KEY

- APPLICATION BOUNDARY
- CULVERT
- POTENTIAL EARTHWORKS
- 2.4m X 43m VISIBILITY SPLAY

EXISTING DITCH TO BE CULVERTED

BYWAY PATH RAISED TO MEET LEVEL OF PROPOSED CARRIAGEWAY WITH 1:12 SLOPE

EXISTING DITCH TO BE CULVERTED

BYWAY PATH RAISED TO MEET LEVEL OF PROPOSED CARRIAGEWAY WITH 1:12 SLOPE

P1	02.24	FIRST ISSUE	TDM	NB
Rev	Date	Description	Drawn	Checked



3 Tealgate, Charnham Park
Hungerford, Berkshire RG17 0YT
www.alpce.co.uk Tel: 01488 684390

Client
**NICHOLAS KING
LIGHTWOOD STRATEGIC**

Project
**SOUTH WOKINGHAM SDL
EXTENSION**

Title
**POTENTIAL WORKS ALONG
BYWAY CROSSING**

Status
PRELIMINARY

Scale 1:500 @ A3	Date FEB 2024	Drawn TDM	Checked NB
---------------------	------------------	--------------	---------------

Drawing No A218-037	Revision P1
------------------------	----------------