


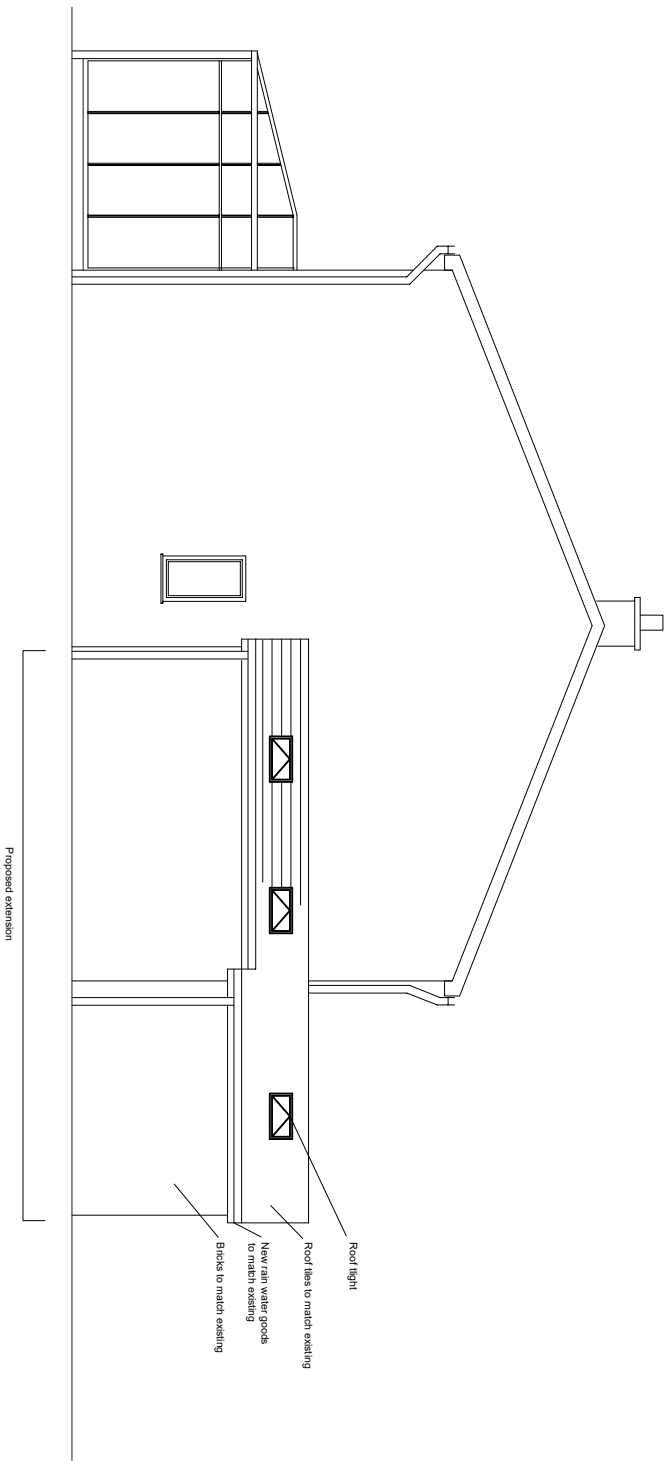


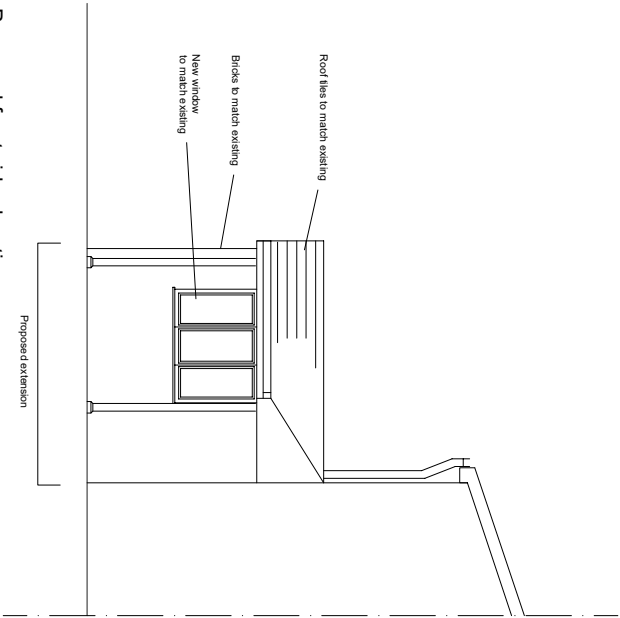

Proposed side elevation

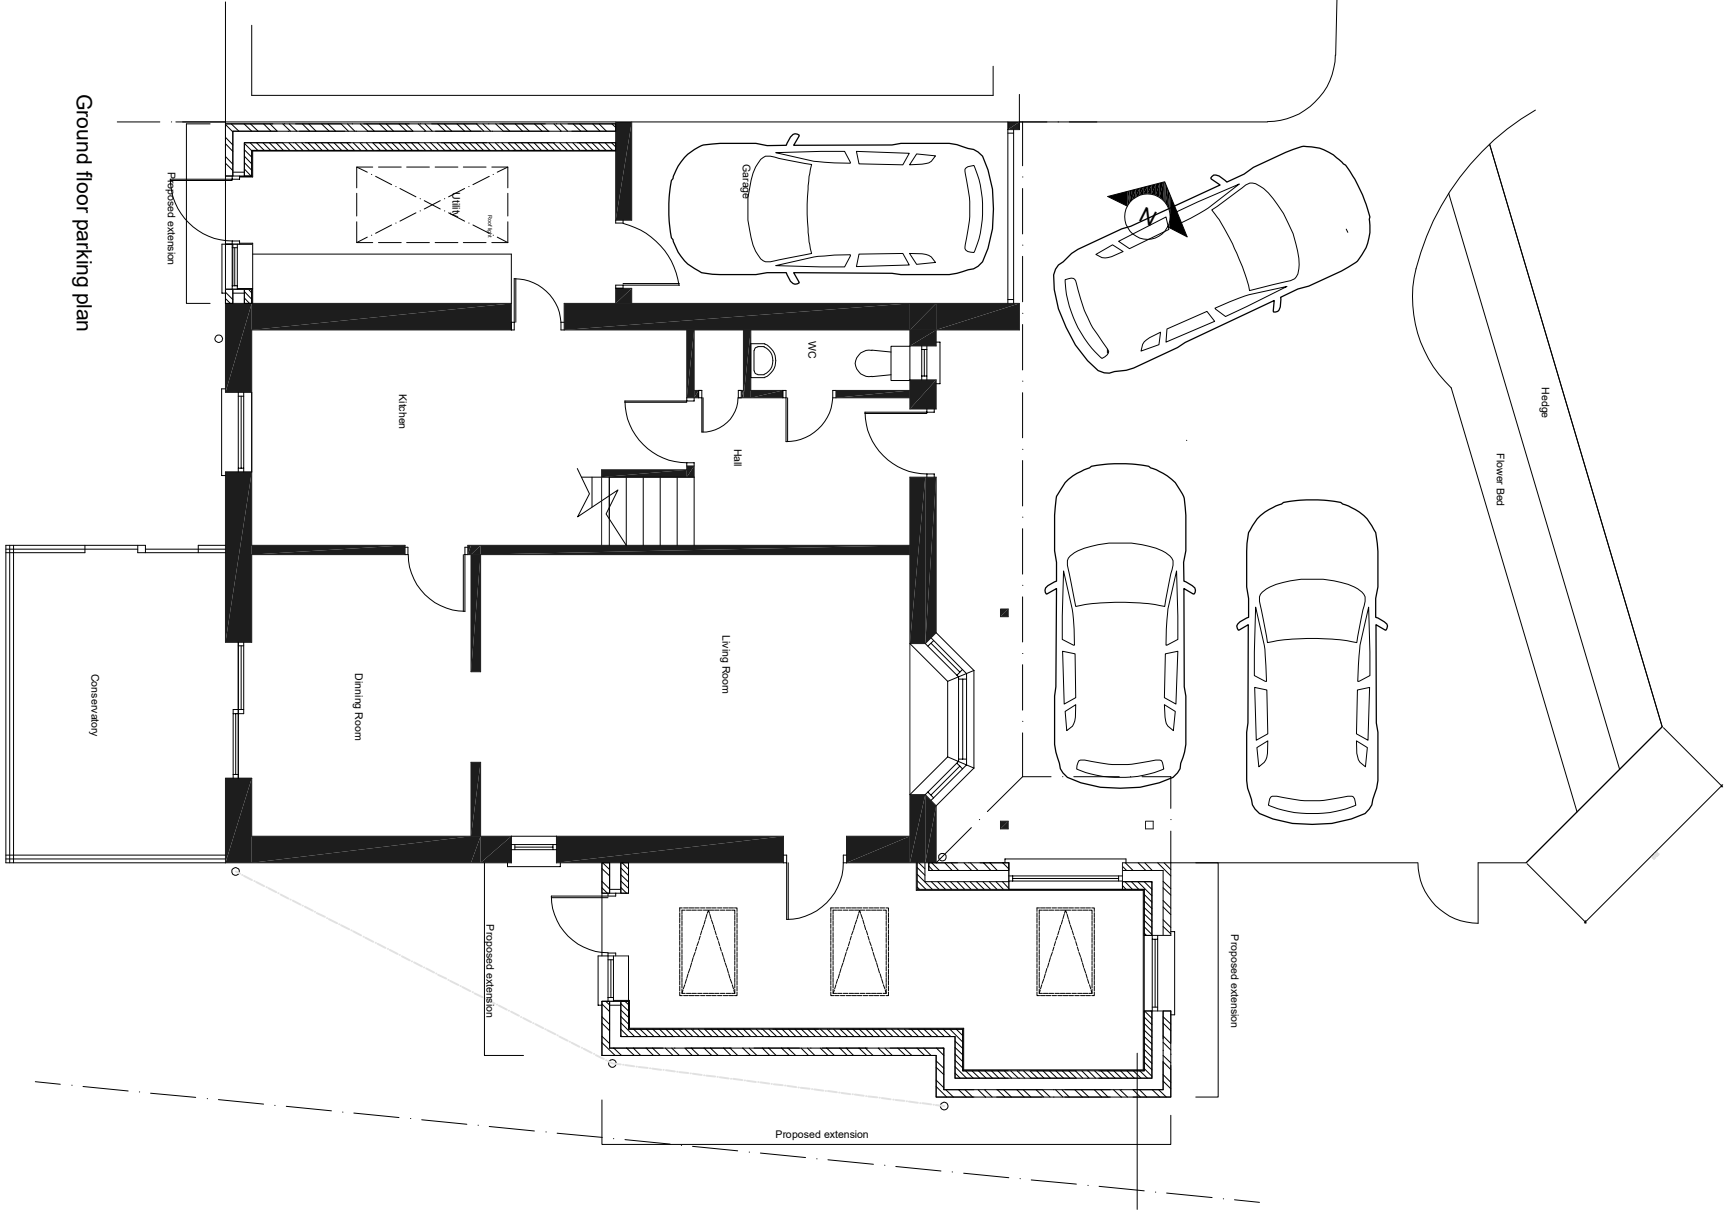

Proposed front side elevation

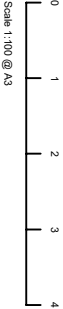

Ground floor parking plan