



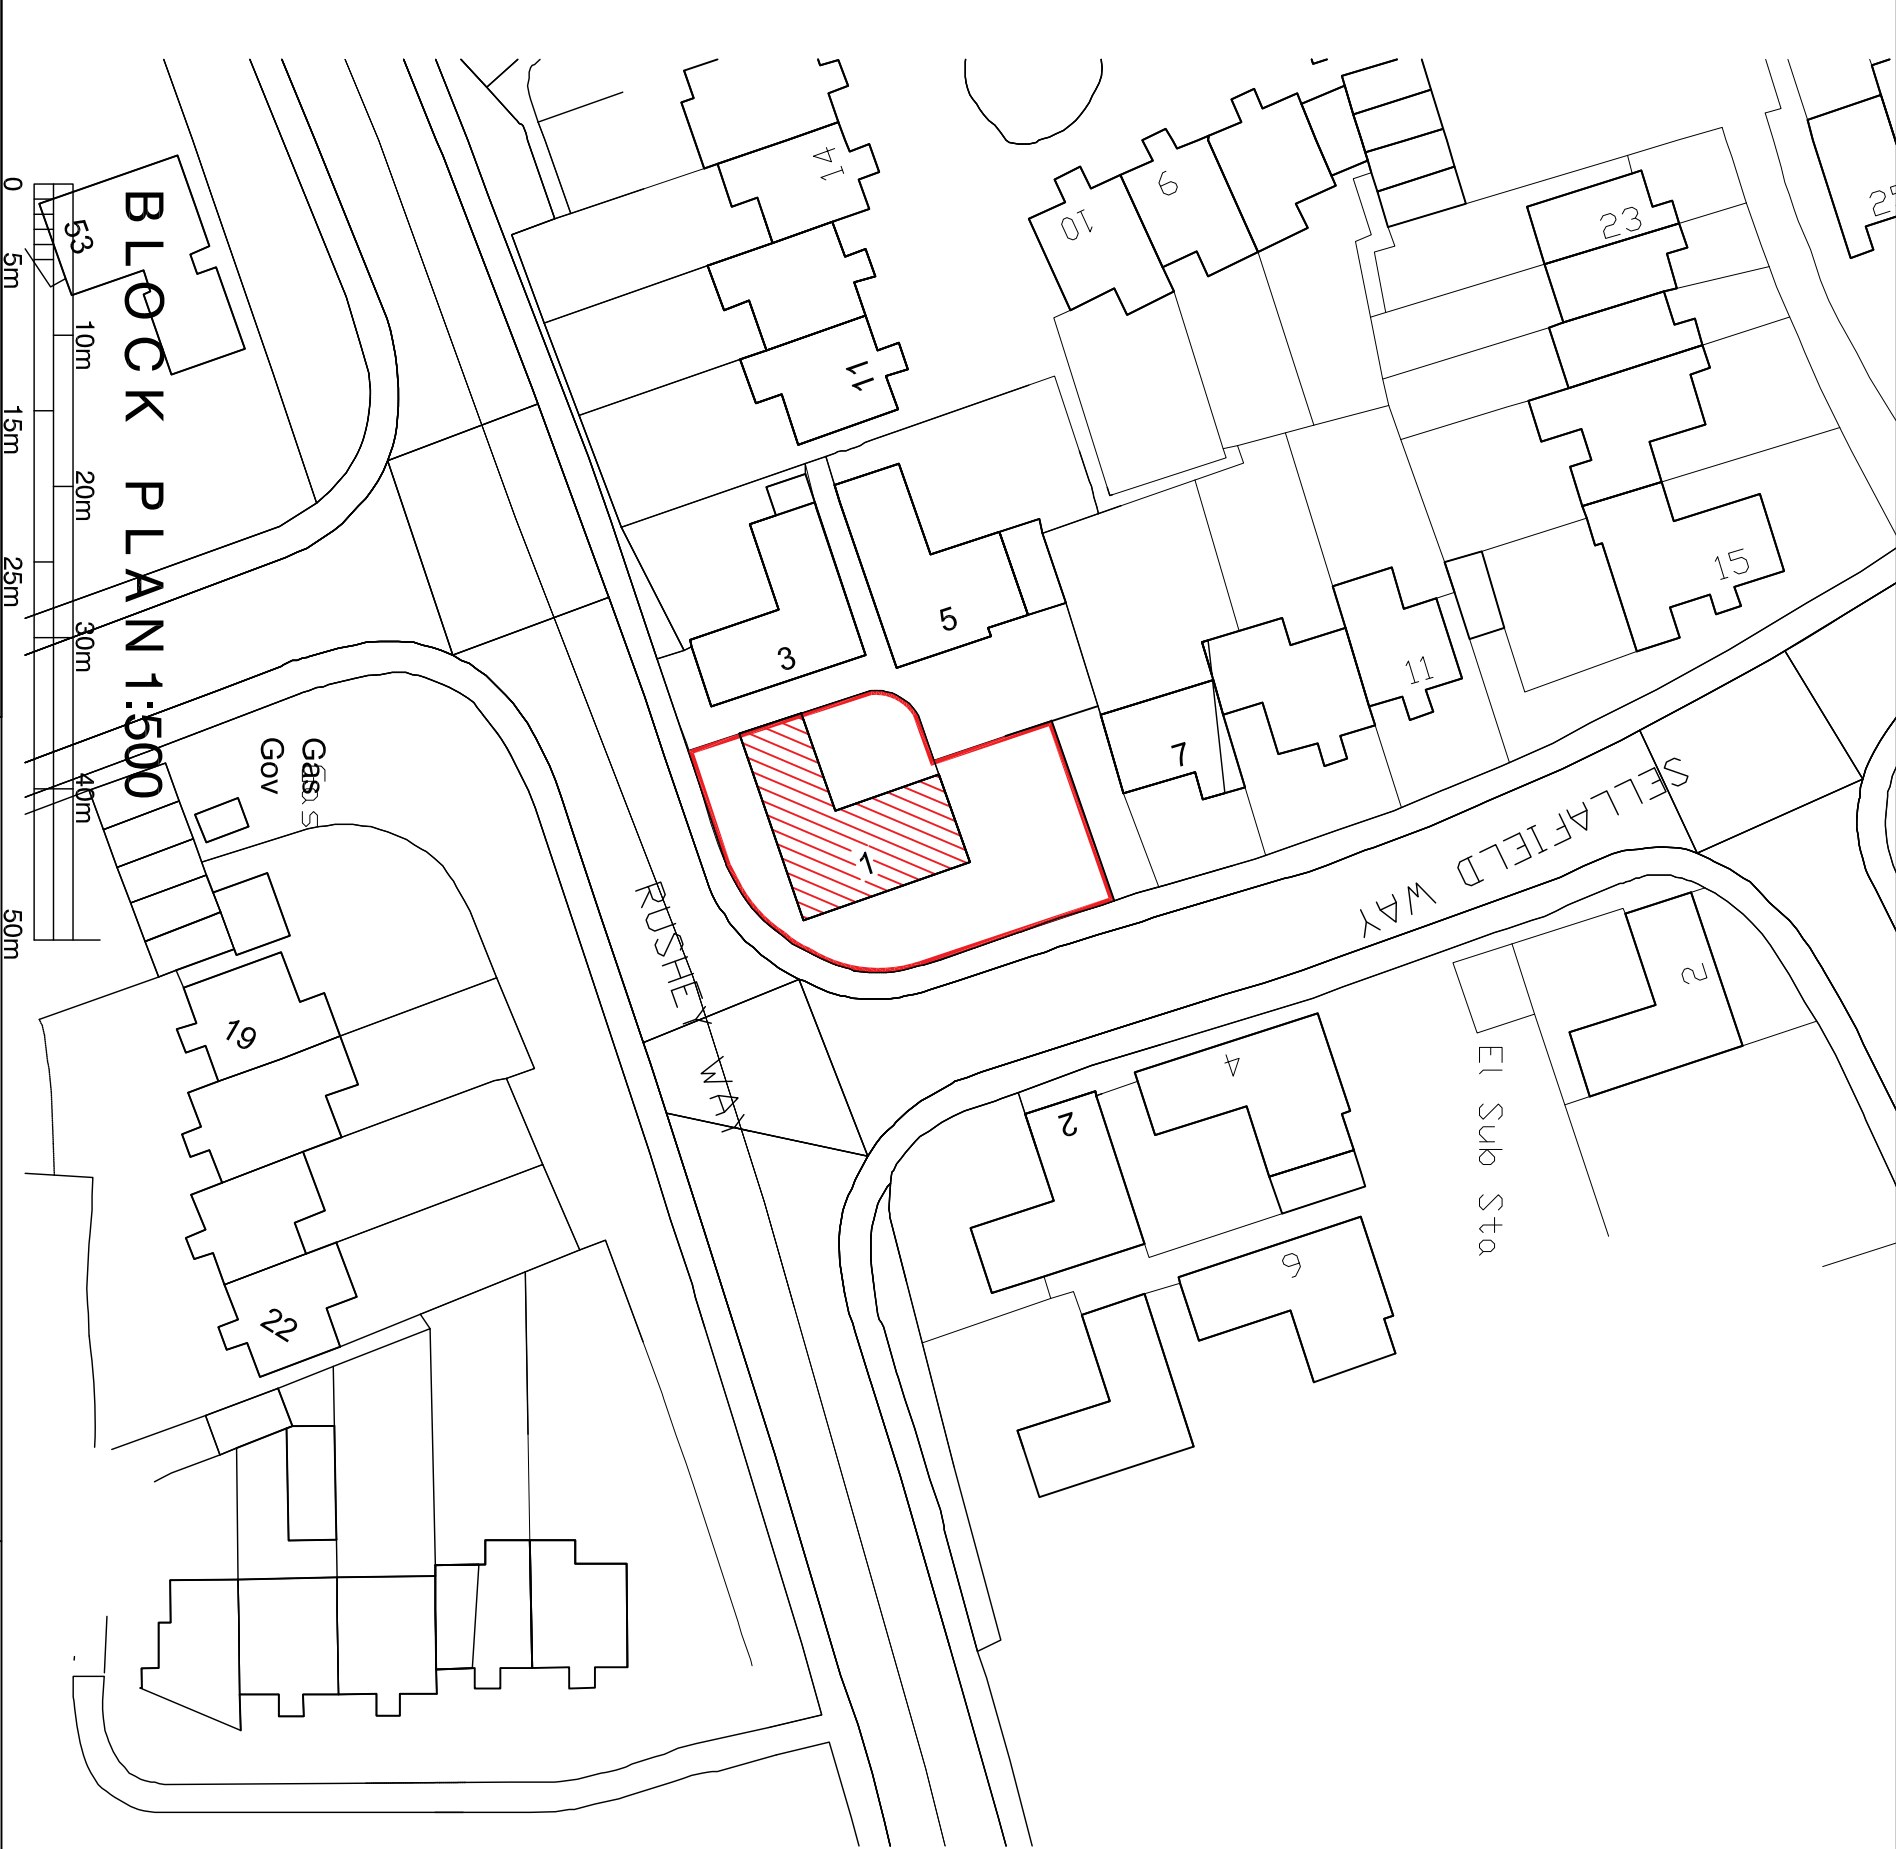

© Crown copyright and database rights [2025] Ordnance Survey 0100031673

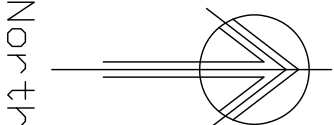

Site Location plan 1:1250

Proposed vertical extension to existing bungalow

at No 1 Sellafield Way, Lower Earley RG6 3BT
for Mr H Gill

Block and Location Plans

Scale: 1/500 & 1/1250
Date: April 2025 SW01:001 Rev -