



Elevation to Rushey Way


Elevation to Sellafeld Way (side)

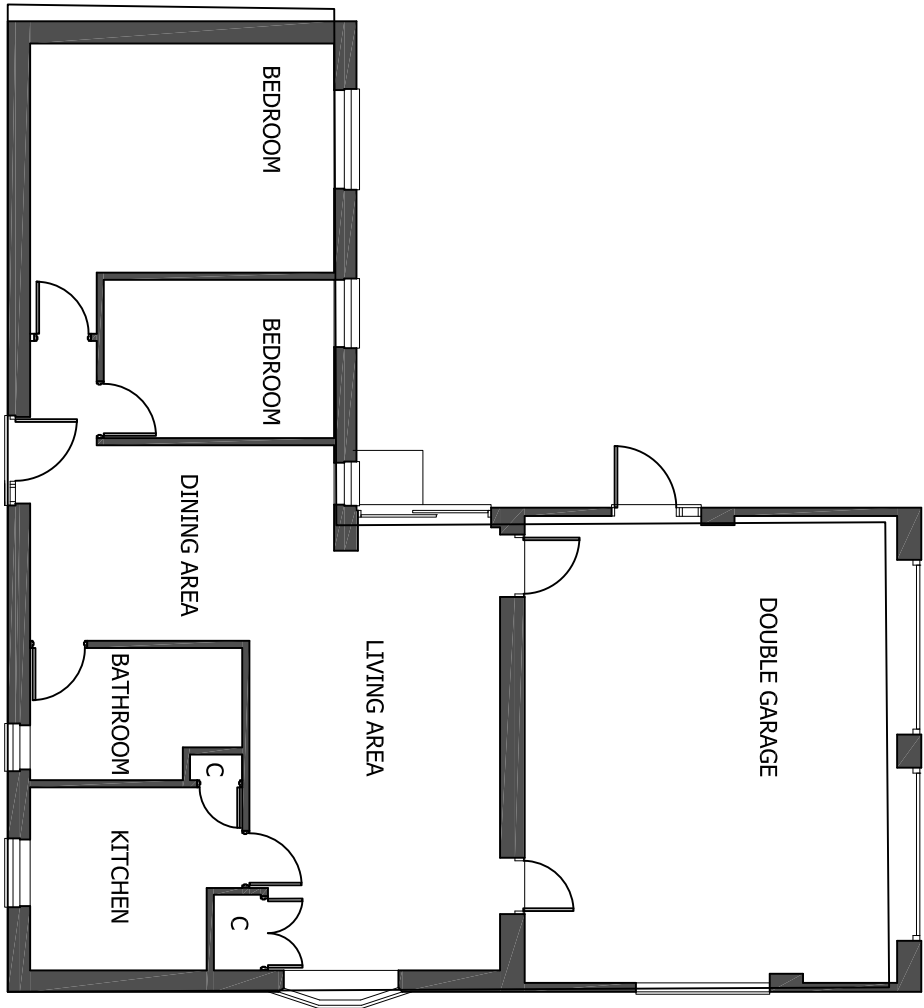


Ground Floor Plan

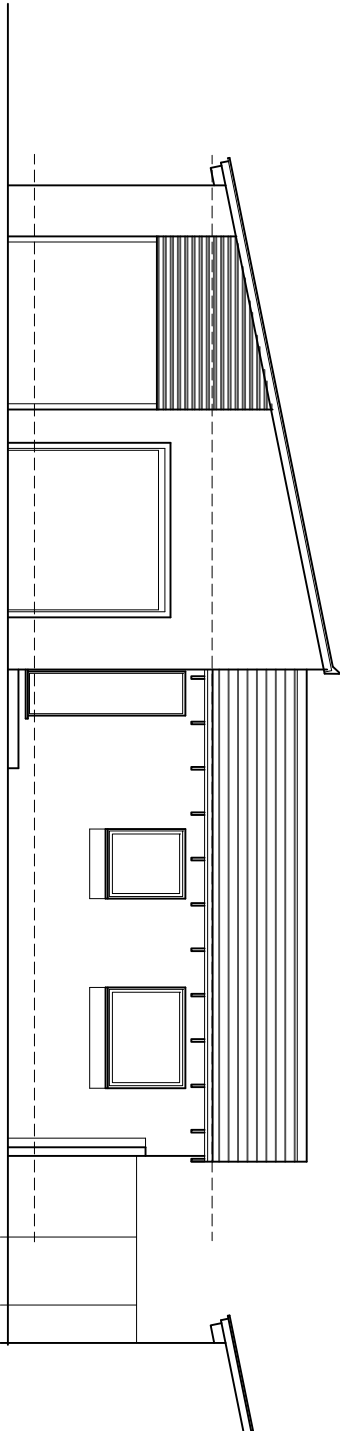

Elevation to parking court (rear)

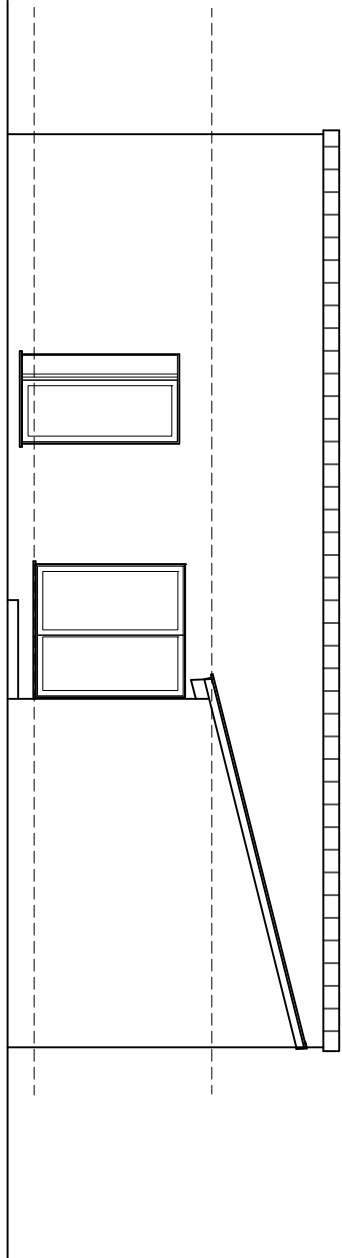

Elevation facing No 3 (side)

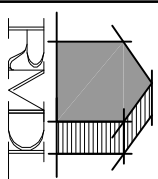

RAMMURTI DESIGN LTD
ARCHITECTURAL & PLANNING SERVICES
268 TILGHURST ROAD, READING RG30 2NE
TEL/FAX: 01189510628 MOB: 07799883574

0m 1 2 3 4 5 6 7 8 9 10m

Proposed vertical extension to existing bungalow

Existing floor plan and elevations

at No 1 Sellafeld Way, Lower Earley RG6 3BT
for Mr H Gill

Scale: 1/100
Date: April 2025

SW01:002 Rev -