




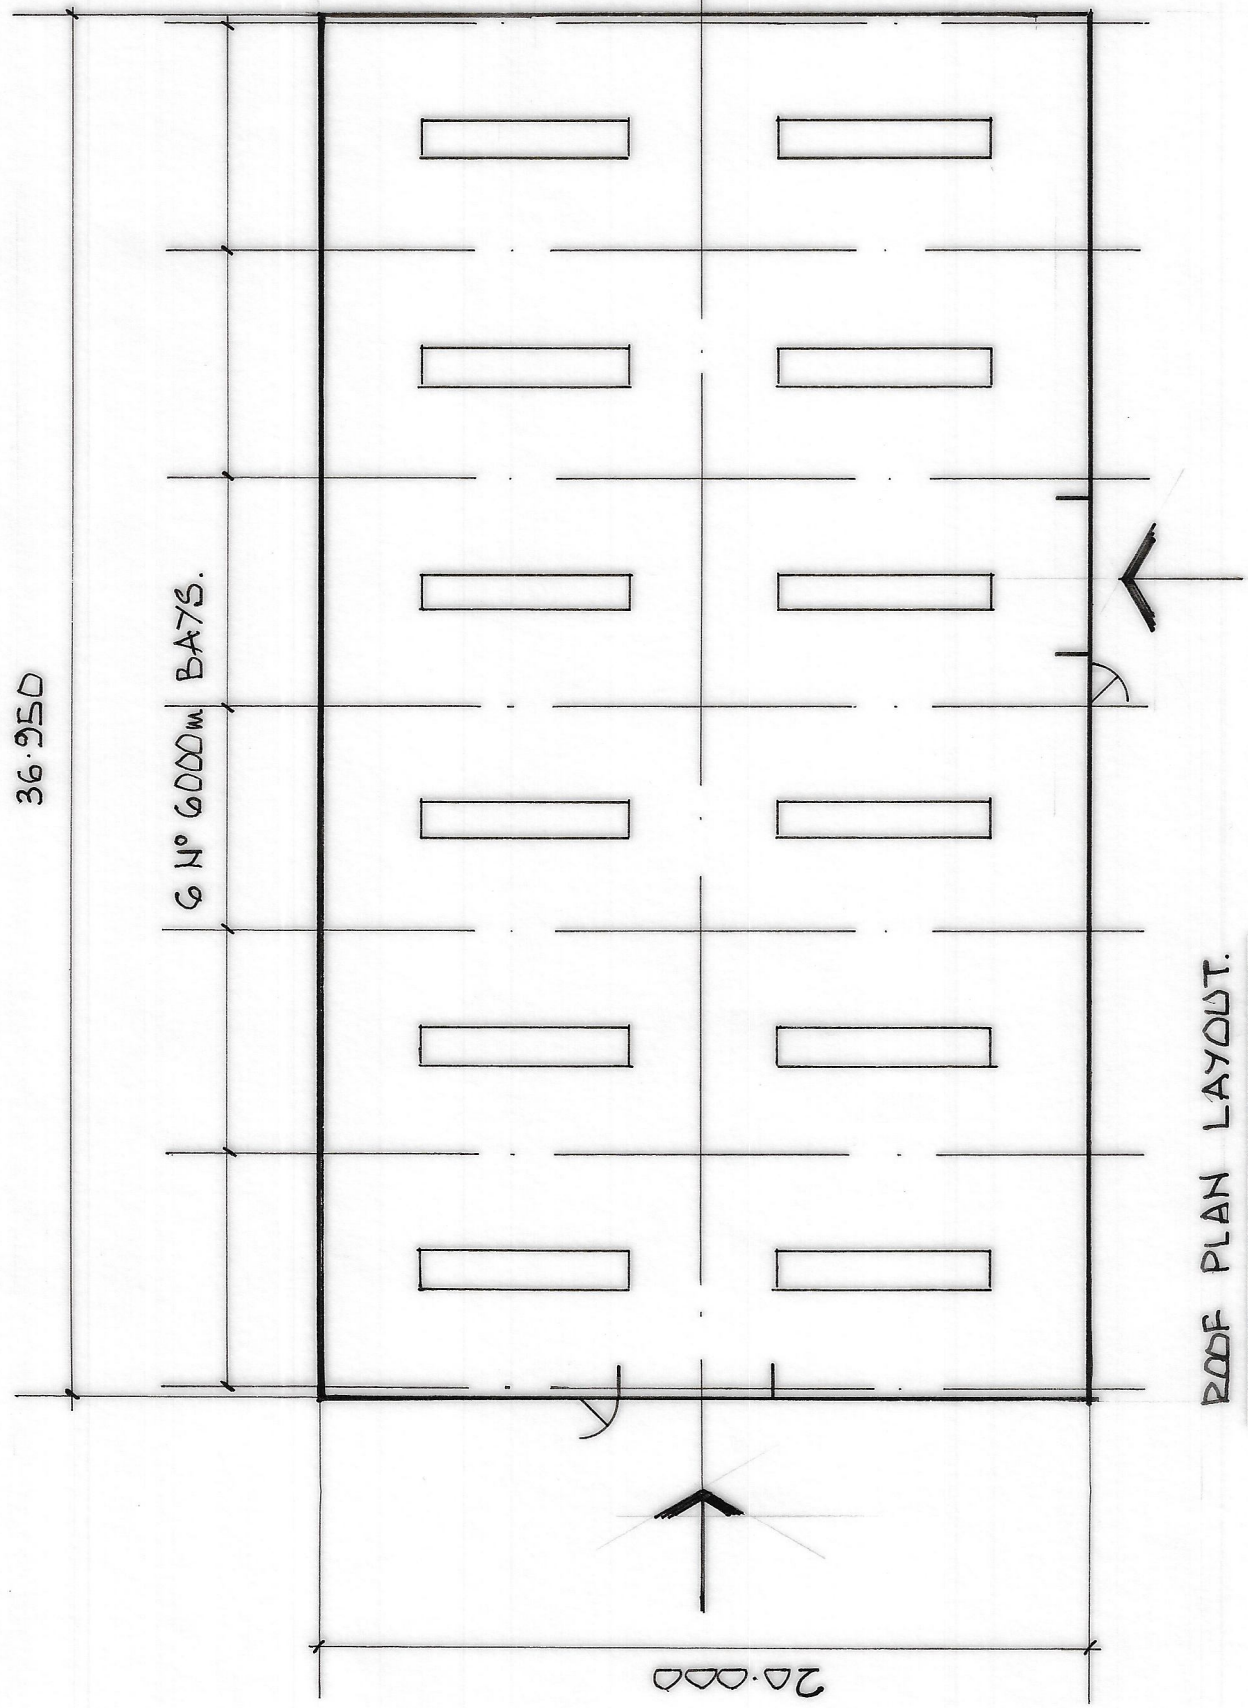

ROOF CLADDING TO BE IN MESSRS KINGSPAN VS1000 DM.
COLOR TO BE OLIVE GREEN BS 12 B 27.

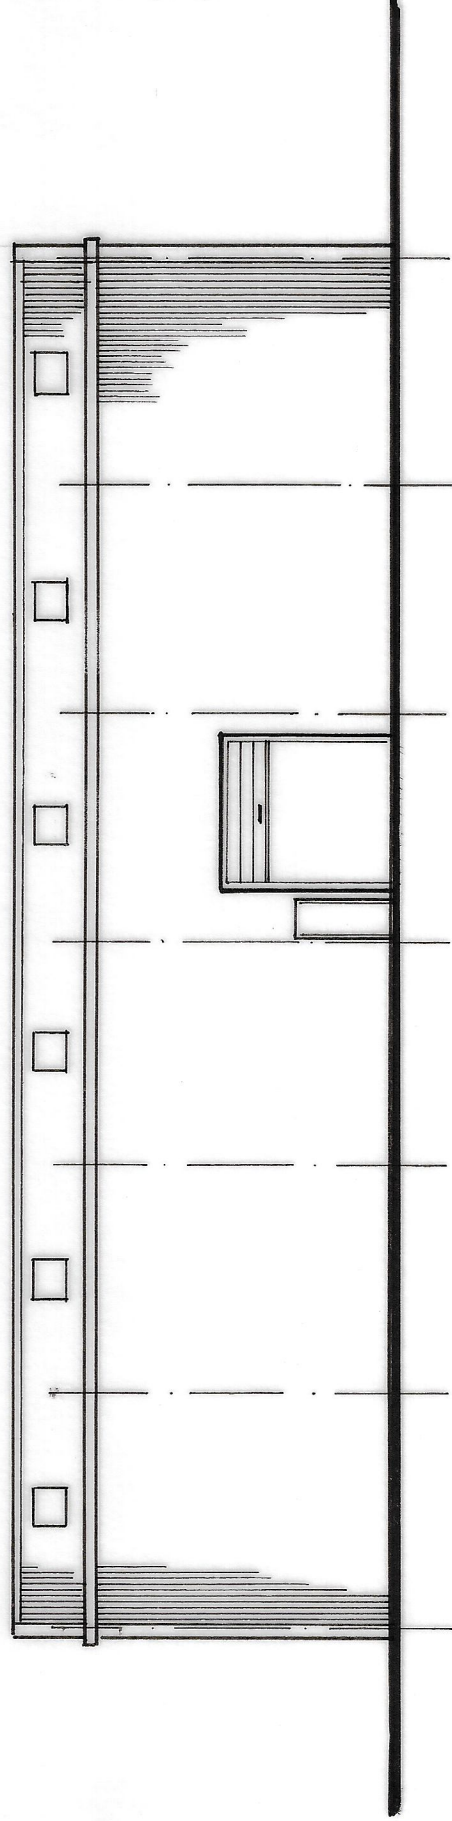


INSULATED UP 2 OVER DOORS
COLOR MOORLAND GREEN BS. 12 B 21.

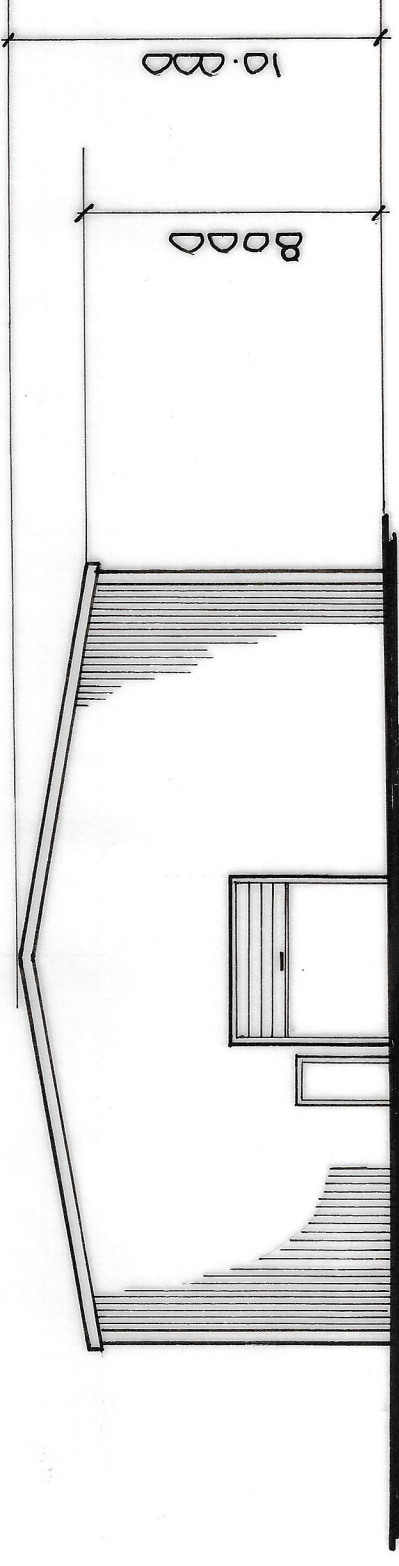

END ELEVATION

VERTICAL CLADDING TO BE IN MESSRS KINGSPAN VS 1000 DM.
COLOR TO BE OLIVE GREEN BS. 12 B 27.

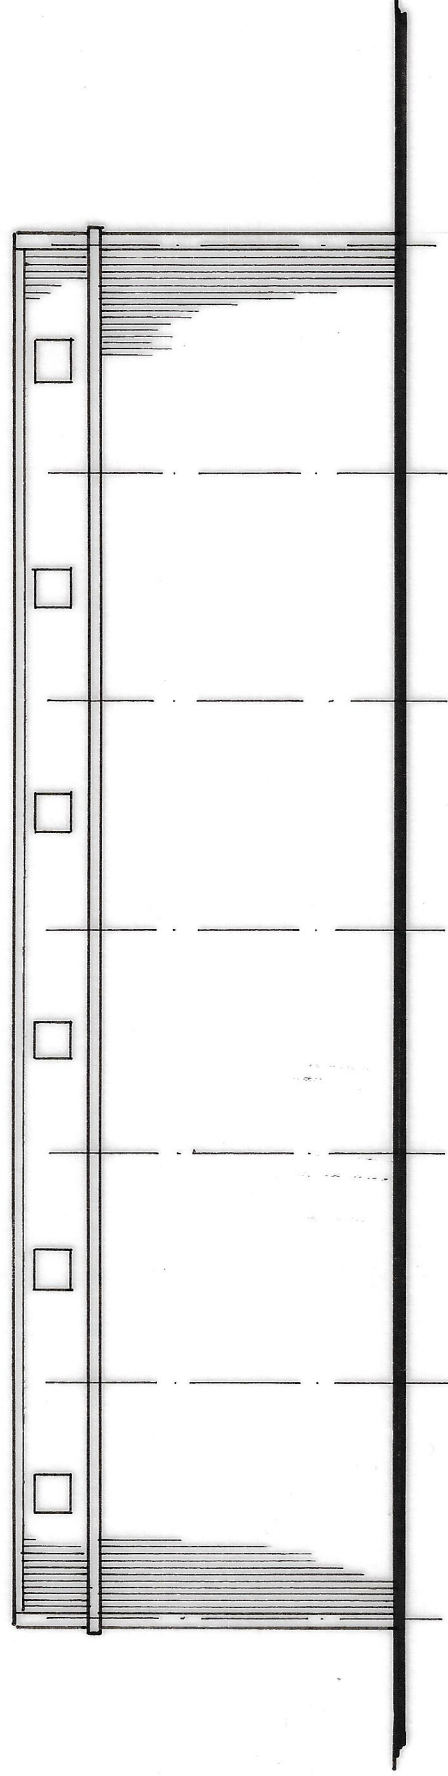

FAR SIDE ELEVATION.

END ELEVATION.

WYVOLS COURT FARM LTD.
PROPOSED UNIT 14 ~ 730 m²

DATE	REF	REVISIONS	DETAILS

KIMCAST	
Redlin, Church Hill, Kimbolton, Nr. Leominster, Herefordshire HR6 0HG Telephone: 01568 611411	
SCALE 1:200 @ A1	DRAWN AJ/GJ
DATE 12/01/2005	

CONTRACT	
WYVOLS COURT FARM LTD.	
WYVOLS COURT FARM, SWALDONFIELD, NR. DEADING, BEDFORDSHIRE. RG7 1WY	
PROPOSED UNIT 14.	
DRAWING No.	289/1