


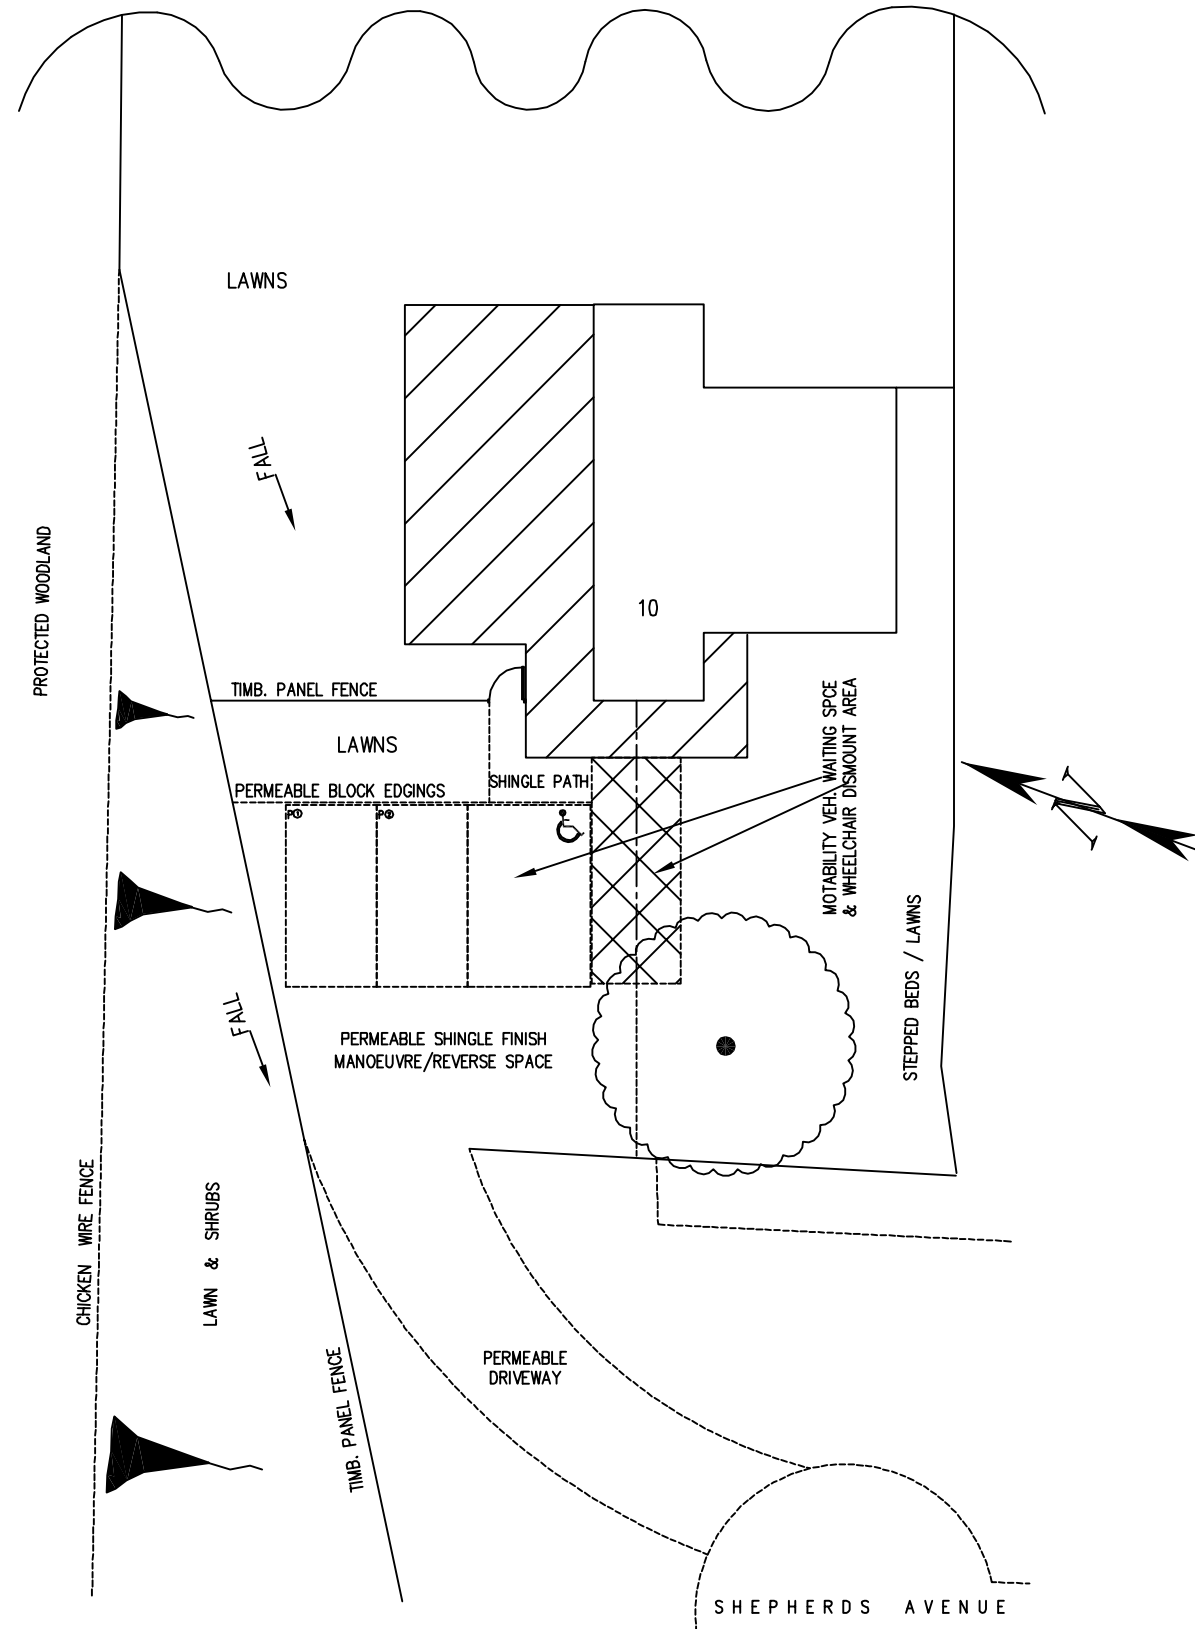

PROPOSEDFRONT DRIVEWAY & PARKING ARRANGEMENT
1:200

NOTES AND SPECIFICATION

1. DO NOT SCALE OF THIS DRAWING.
2. ALL DIMENSIONS ARE IN MILLIMETRES UNLESS OTHERWISE SPECIFIED.
3. THIS DRAWING IS ONLY FOR PLANNING PERMISSION & PRELIMINARY ESTIMATION PURPOSES AND NO OTHER.
4. ALL EXTERNAL MATERIALS SHALL MATCH EXISTING EXCEPT WHERE OTHERWISE SPECIFIED.
5. ALL COPYRIGHTS RESERVED WITH THE ORIGINATOR.
6. NO PART OF THE WORKS SHALL ENCROACH UNDERGROUND, OR ABOVE, OR OVERHANG IN ANY WAY BEYOND THE APPLICATION SITE BOUNDARIES.
7. THIS DRAWING IS TO BE READ FULLY IN CONJUNCTION WITH DWG./SHT. NOS:01 & 02 SUPPORTING REPORTS TO BE READ WITH THIS DWG; EITHER PRINTED HEREON OR ISSUED SEPARATELY, ARE AS FOLLOWS : 470 PST 1
8. © COPYRIGHT RK DESIGNS 2026

0	12.03.26	ISSUED FOR PLANNING
---	----------	---------------------



RK DESIGNS
BUILDING CONSULTANTS

Tel: 07860 887 212

E-mail: rsk.pvt@gmail.com

Planning, Architectural

Civil and Structural Design,

Survey & Project Management Services

Principal: R.S. KALSI BSc(MBA);C.Eng(Retd.);MICE(Retd.)

CLIENT: MR & MRS SHUBHENDU DAS

PROJECT: PROPOSED GRANNY ACCOMMODAT'N
& LIVING SPACE EXTENSION AT 10
SHEPHERDS AVE. EARLEY RG6 1AY

DWG: DRIVE & PARKING DETAILS

SCALE	DATE	DRAWN	JOB NO.	DWG. NO.	AMEND.	SHEET NO.
1:200	10.03.26	RSK	471 09	03	0	1 OF 1