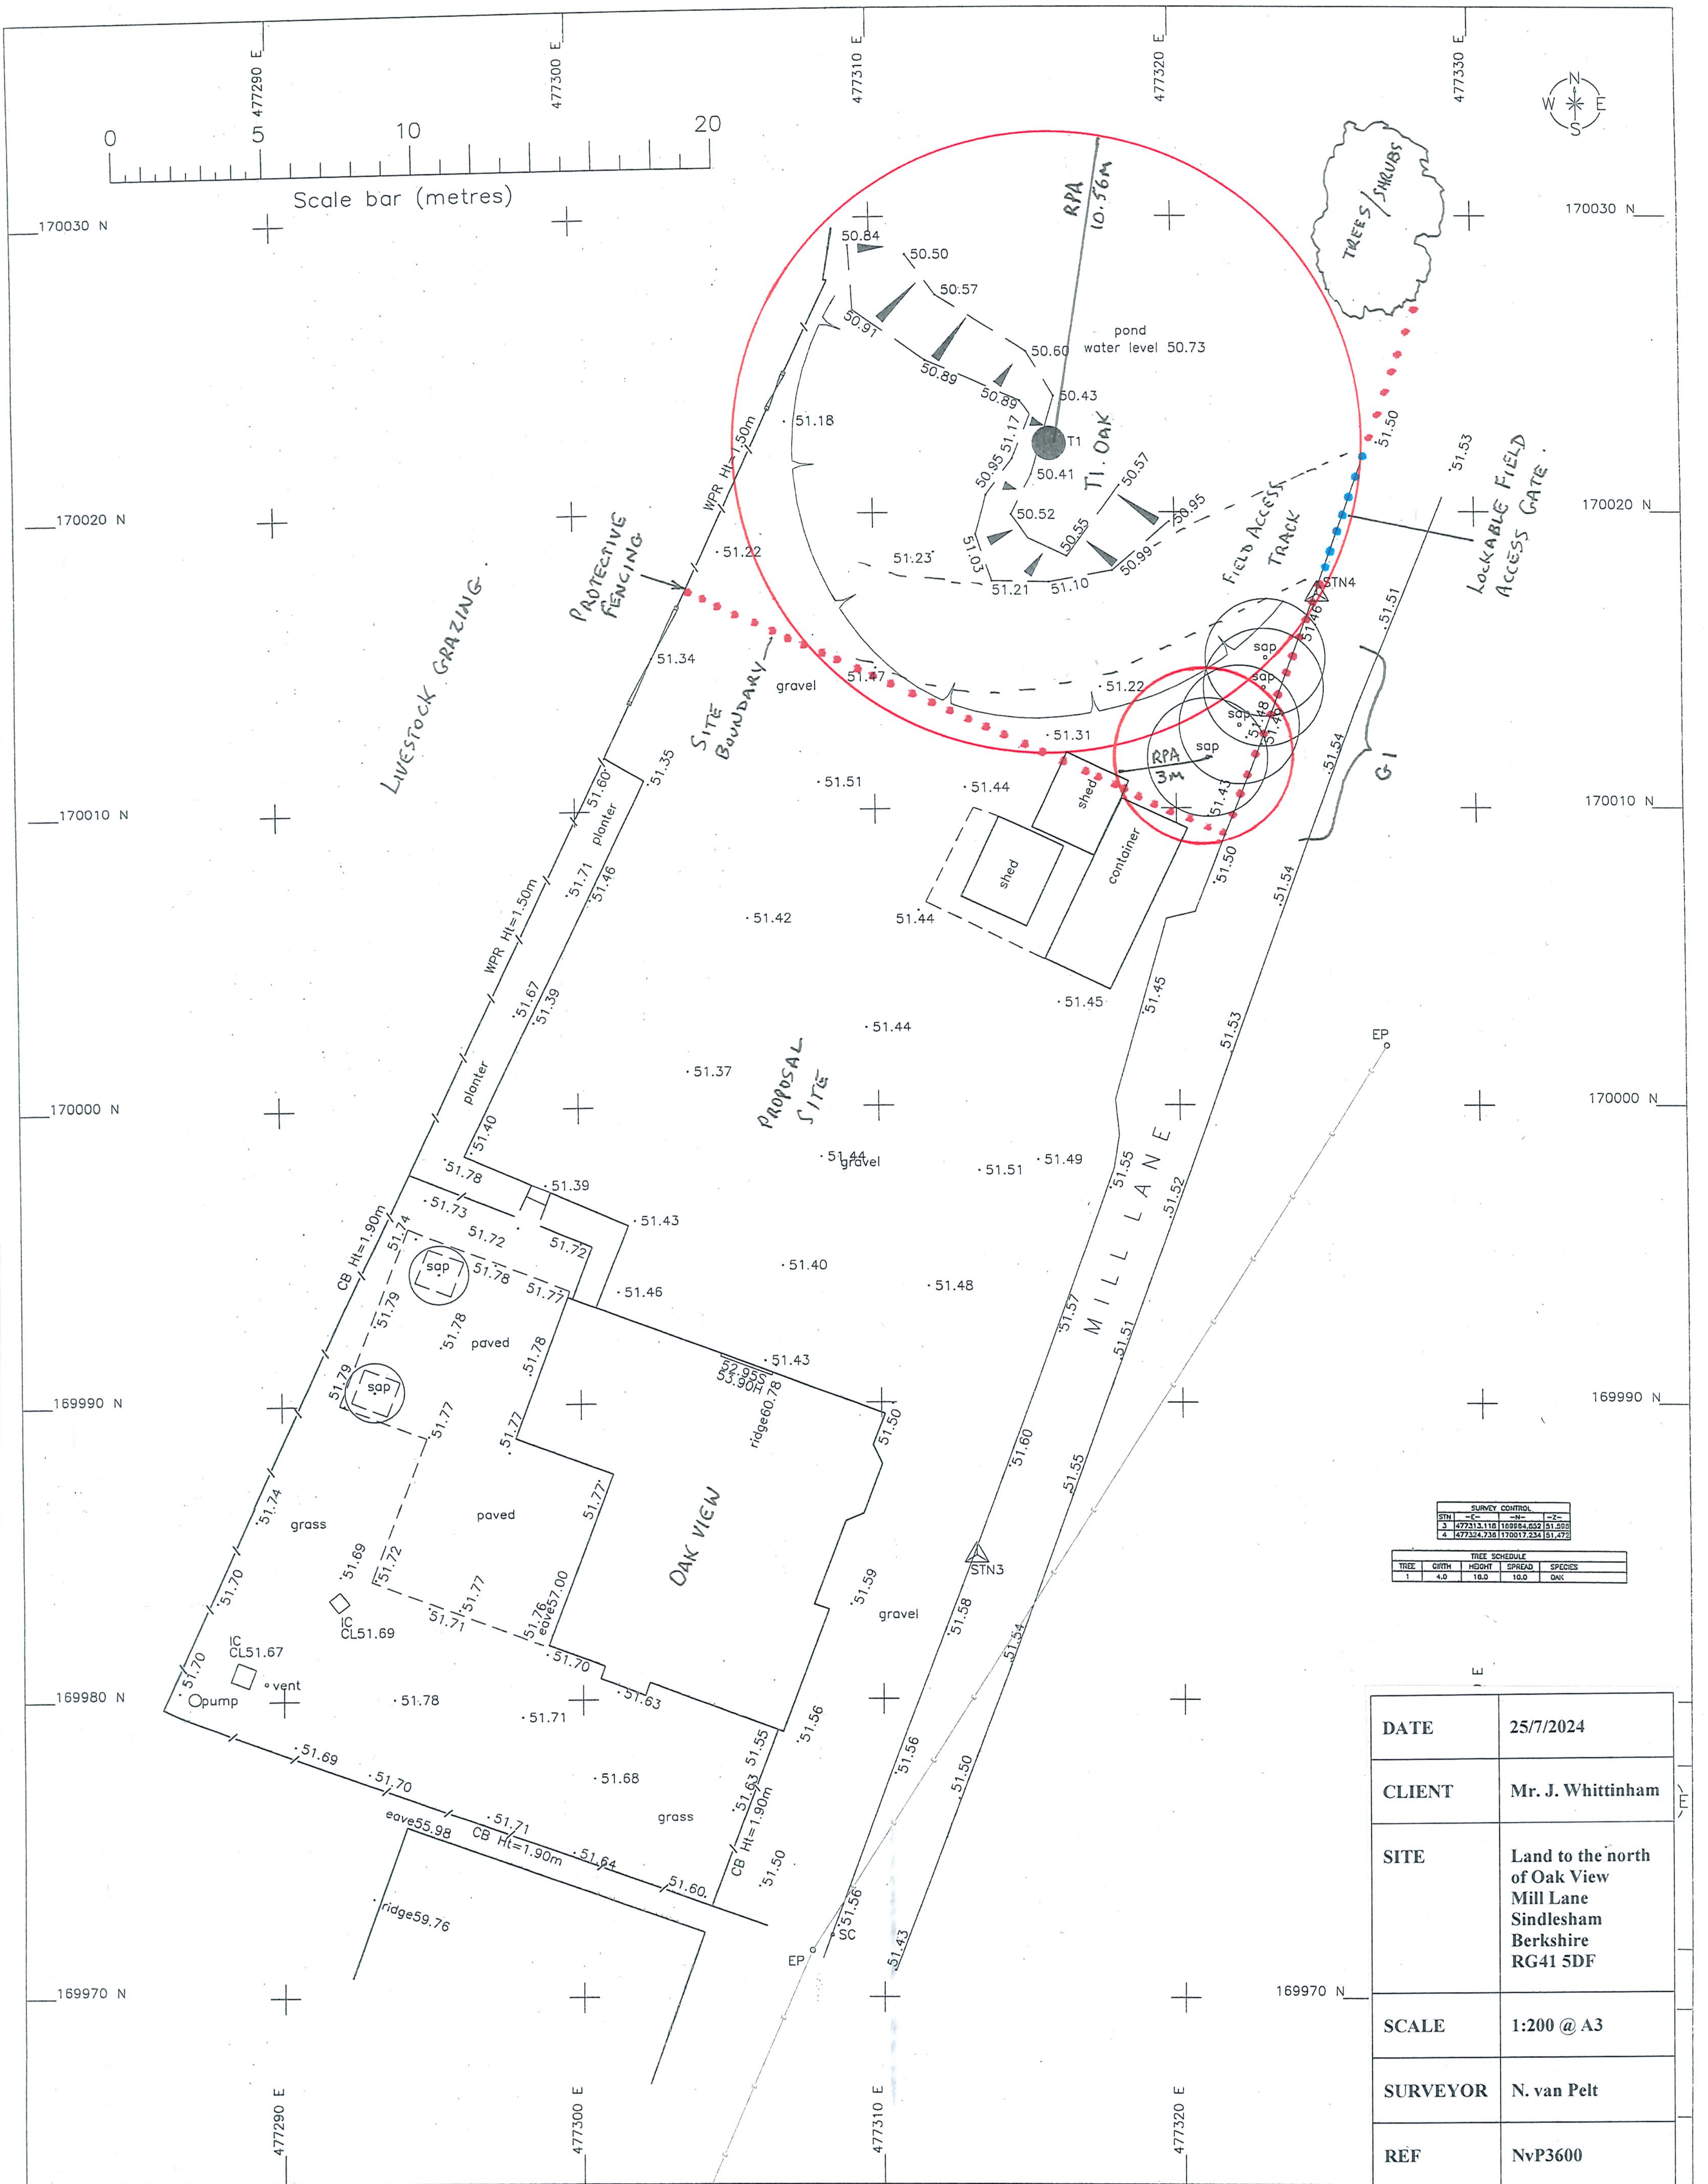


SURVEY CONTROL			
STN	-E-	-N-	-Z-
3	477313.118	169984,652	51.900
4	477324.738	170017.234	51,472

TREE SCHEDULE				
TREE	GIRTH	HEIGHT	SPREAD	SPECIES
1	4.0	10.0	10.0	OAK

DATE	25/7/2024
CLIENT	Mr. J. Whittinham
SITE	Land to the north of Oak View Mill Lane Sindlesham Berkshire RG41 5DF
SCALE	1:200 @ A3
SURVEYOR	N. van Pelt
REF	NvP3600

Tree Protection Plan

Honey Arboricultural Consultancy,

NOTES

Surveyed boundaries are not necessarily the site legal boundaries. Client should refer to the relevant Land Registry document for confirmation of title.

Drainage and service covers that were buried, obscured or not visible at the time of the survey cannot be shown. Sewer connections between manholes are assumed to be straight and only pipes visible from the cover are shown.

Tree canopy measured values are written as maximum spreads. Tree species and condition to be confirmed by an arboriculturist

DATUM
GRID – ORDNANCE SURVEY NATIONAL GRID (OSTN15)
LEVELS – ORDNANCE SURVEY (OSGM15)

LEGEND

FEATURE STYLES

SURVEY CONTROL
FENCE
HEDGE
FWS
SWS
POWER LINE (OVERHEAD)
TELECOM LINE (OVERHEAD)
BANKING

FENCE TYPES

BWR Barbed Wire
CB Close Board
CI Corrugated Iron
CL Chain Link
CPL Conc Panel
CP Chestnut Paling
CW Chicken Wire
IW Interwoven
IR Iron Railing
OB Openboard
PR Post and rail
PW Post and Wire

FEATURE ABREVIATIONS

AV Air Valve
BS Bus Stop
BT British Telecom
BW Brick Wall
CB Conc Bollard
CL Cover Level
CTO cable TV outlet
EB Electric Box
EC Electric Cover
EP Electricity Pole
FH Fire Hydrant
FL Floor level

G Gully
GM Gas Meter
GV Gas Valve
IL Invert Level
IC Inspection Chamber
KLS Keep Left Sign
KO Kerb Offset
LB Letter Box
LP Lamp Post
MKR Marker
MP Metal Post
MH Manhole

MB Metal Bollard
P Post
PI Petrol Interceptor
RG Road Gully
RNB Road Name Board
RS Road Sign
RW Retaining Wall
SA Soakaway
SC Stopcock
SV Sluice Valve
TP Telegraph Pole
TCB Telephone Box

TJB Tel.Junc.Box
TL Traffic Light
V Valve
VP Vent Pipe
WL Water Level
WM Water Meter
WO Water Outlet
WV Water Valve