

1:100 0m 1 2 3 4 5 6 7 8 9 10

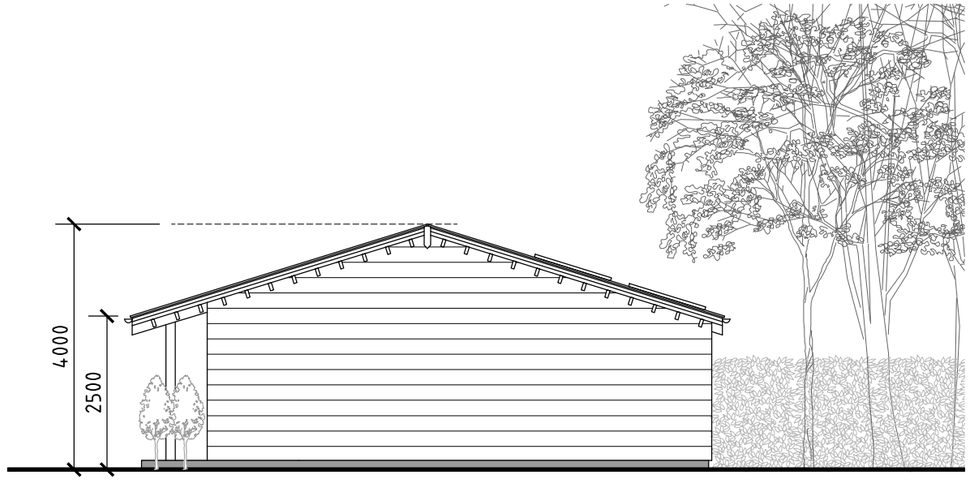


PROPOSED SIDE (NORTH) ELEVATION

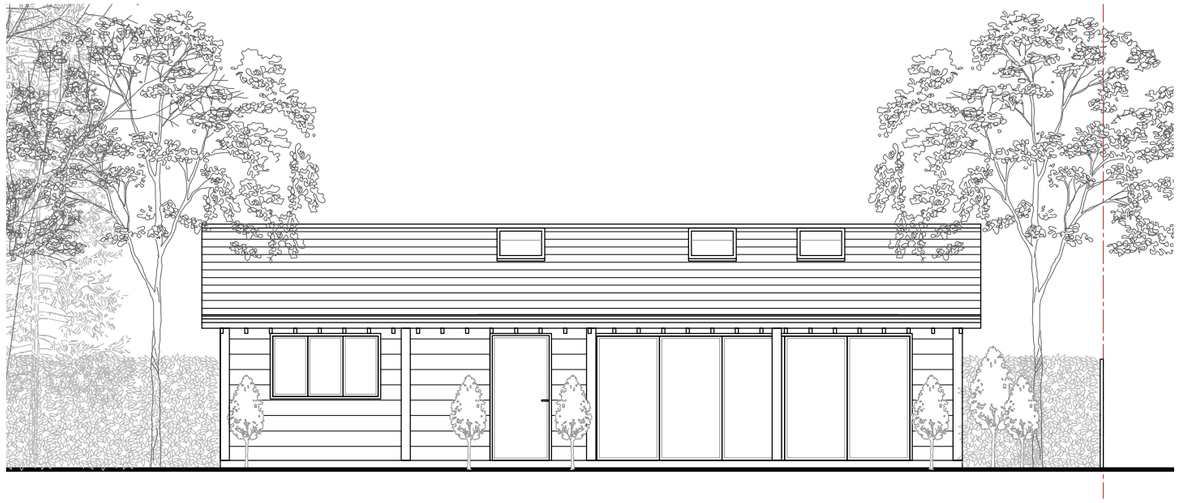

PROPOSED FRONT (EAST) ELEVATION



PROPOSED SIDE (SOUTH) ELEVATION

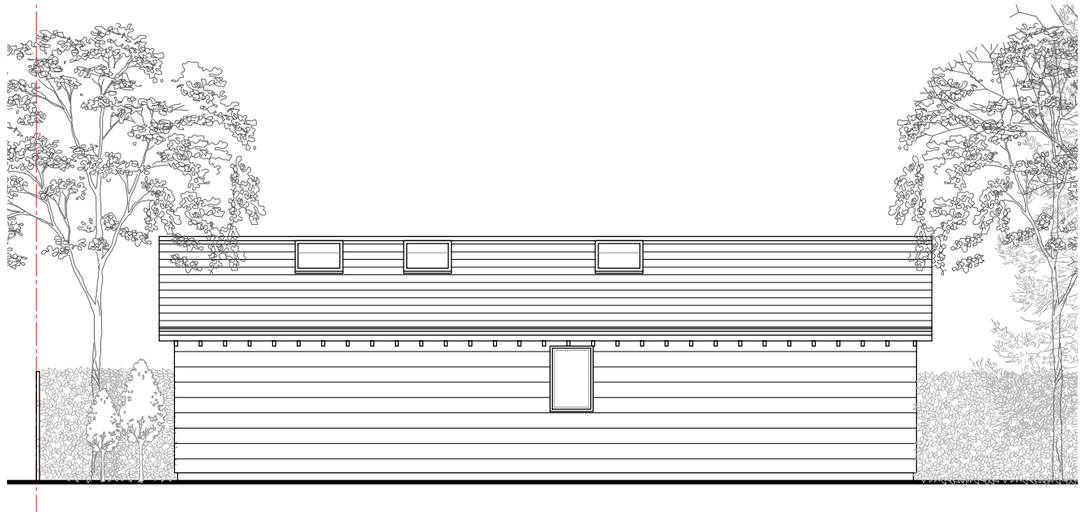

PROPOSED REAR (WEST) ELEVATION

PLANNING APPLICATION
LAWFUL DEVELOPMENT CERTIFICATE
"OUTBUIDING"

SILV**A**|**A**RCHITECTURE

REVISION NOTES:

Rev:	Date:	Notes:
.	.	.

CLIENT
J & K Chappell

PROJECT TITLE:
Suncot, School Road, Barkham

DRAWING TITLE:
Proposed Outbuilding: Elevations

DRAWING NUMBER:
25 / 001 - A022

SCALE: 1:100 @A3

DRAWN BY: AS

DATE: June '25

REVISION