


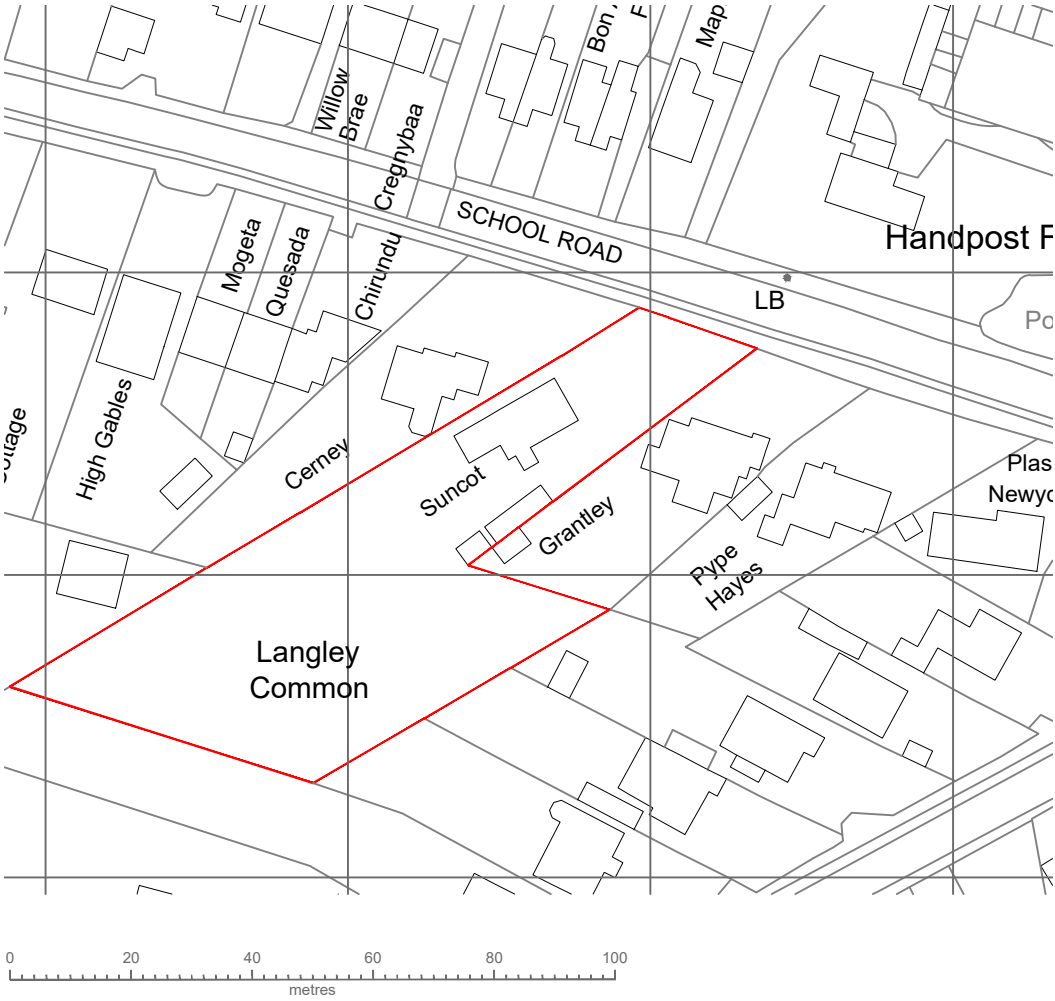


EXISTING LOCATION PLAN
Scale 1:1250 @ A3



PROPOSED BLOCK PLAN
Scale 1:500 @ A3

	SITE AREA: 3463.5 m²
	HOUSE AREA: 144 m² + EXISTING OUTBUILDINGS AREA: 39.5 m² + 16.5 m² = 56 m² = 200 m²
	PROPOSED OUTBUILDING AREA: 99.5 m²

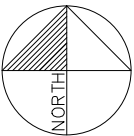

SILVA|ARCHITECTURE

REVISION NOTES:

Rev: Date: Notes:

CLIENT J & K Chappell	DRAWING NUMBER: 25 / 001 - A020
PROJECT TITLE: Suncot, School Road, Barkham	SCALE: AS SHOWN
DRAWING TITLE: Location Plan and Proposed Block Plan	DRAWN BY: AS
	DATE: June '25
	REVISION