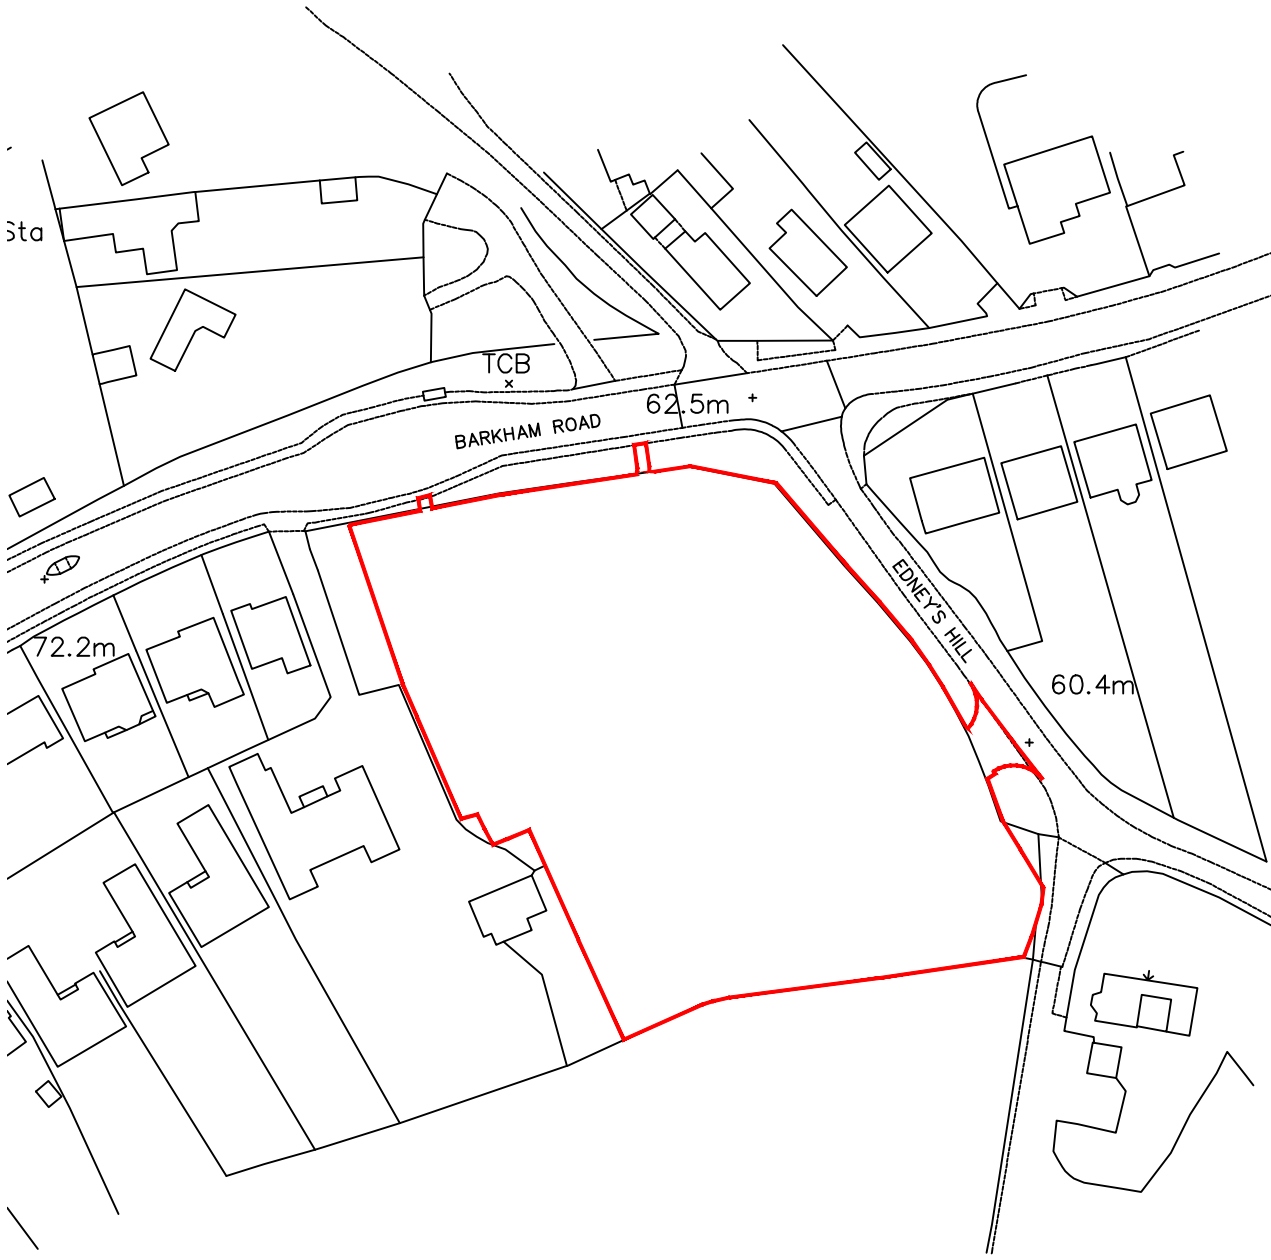


GENERAL NOTES

REVISIONS / AUTHOR DATE

PURPOSE OF ISSUE
PLANNING

DRAWN MW	SIGNED OFF TN	SCALE 1:1250 @ A4	DATE APR 2025
-------------	------------------	----------------------	------------------

PROJECT
LAND OFF EDNEYS HILL
BARKHAM

TITLE
SITE LOCATION PLAN

DRAWING NUMBER
WOK-PL100

ABBEMILL HOMES LTD.

Market House
Silver End
Olney
Mk46 4AL
T: 01234 714 844
W: abbeymillhomes.co.uk
E: enquiries@abbeymillhomes.co.uk

